7/28/2025

- THIS MAP PREPARED SOLELY FOR ILLUSTRATION PURPOSE &
- IS NOT TO BE RELIED UPON FOR ENGINEERING DRAWINGS.
- SOME INFORMATION MAY NOT BE ACCURATE.

Sewer Atlas Map No. H17

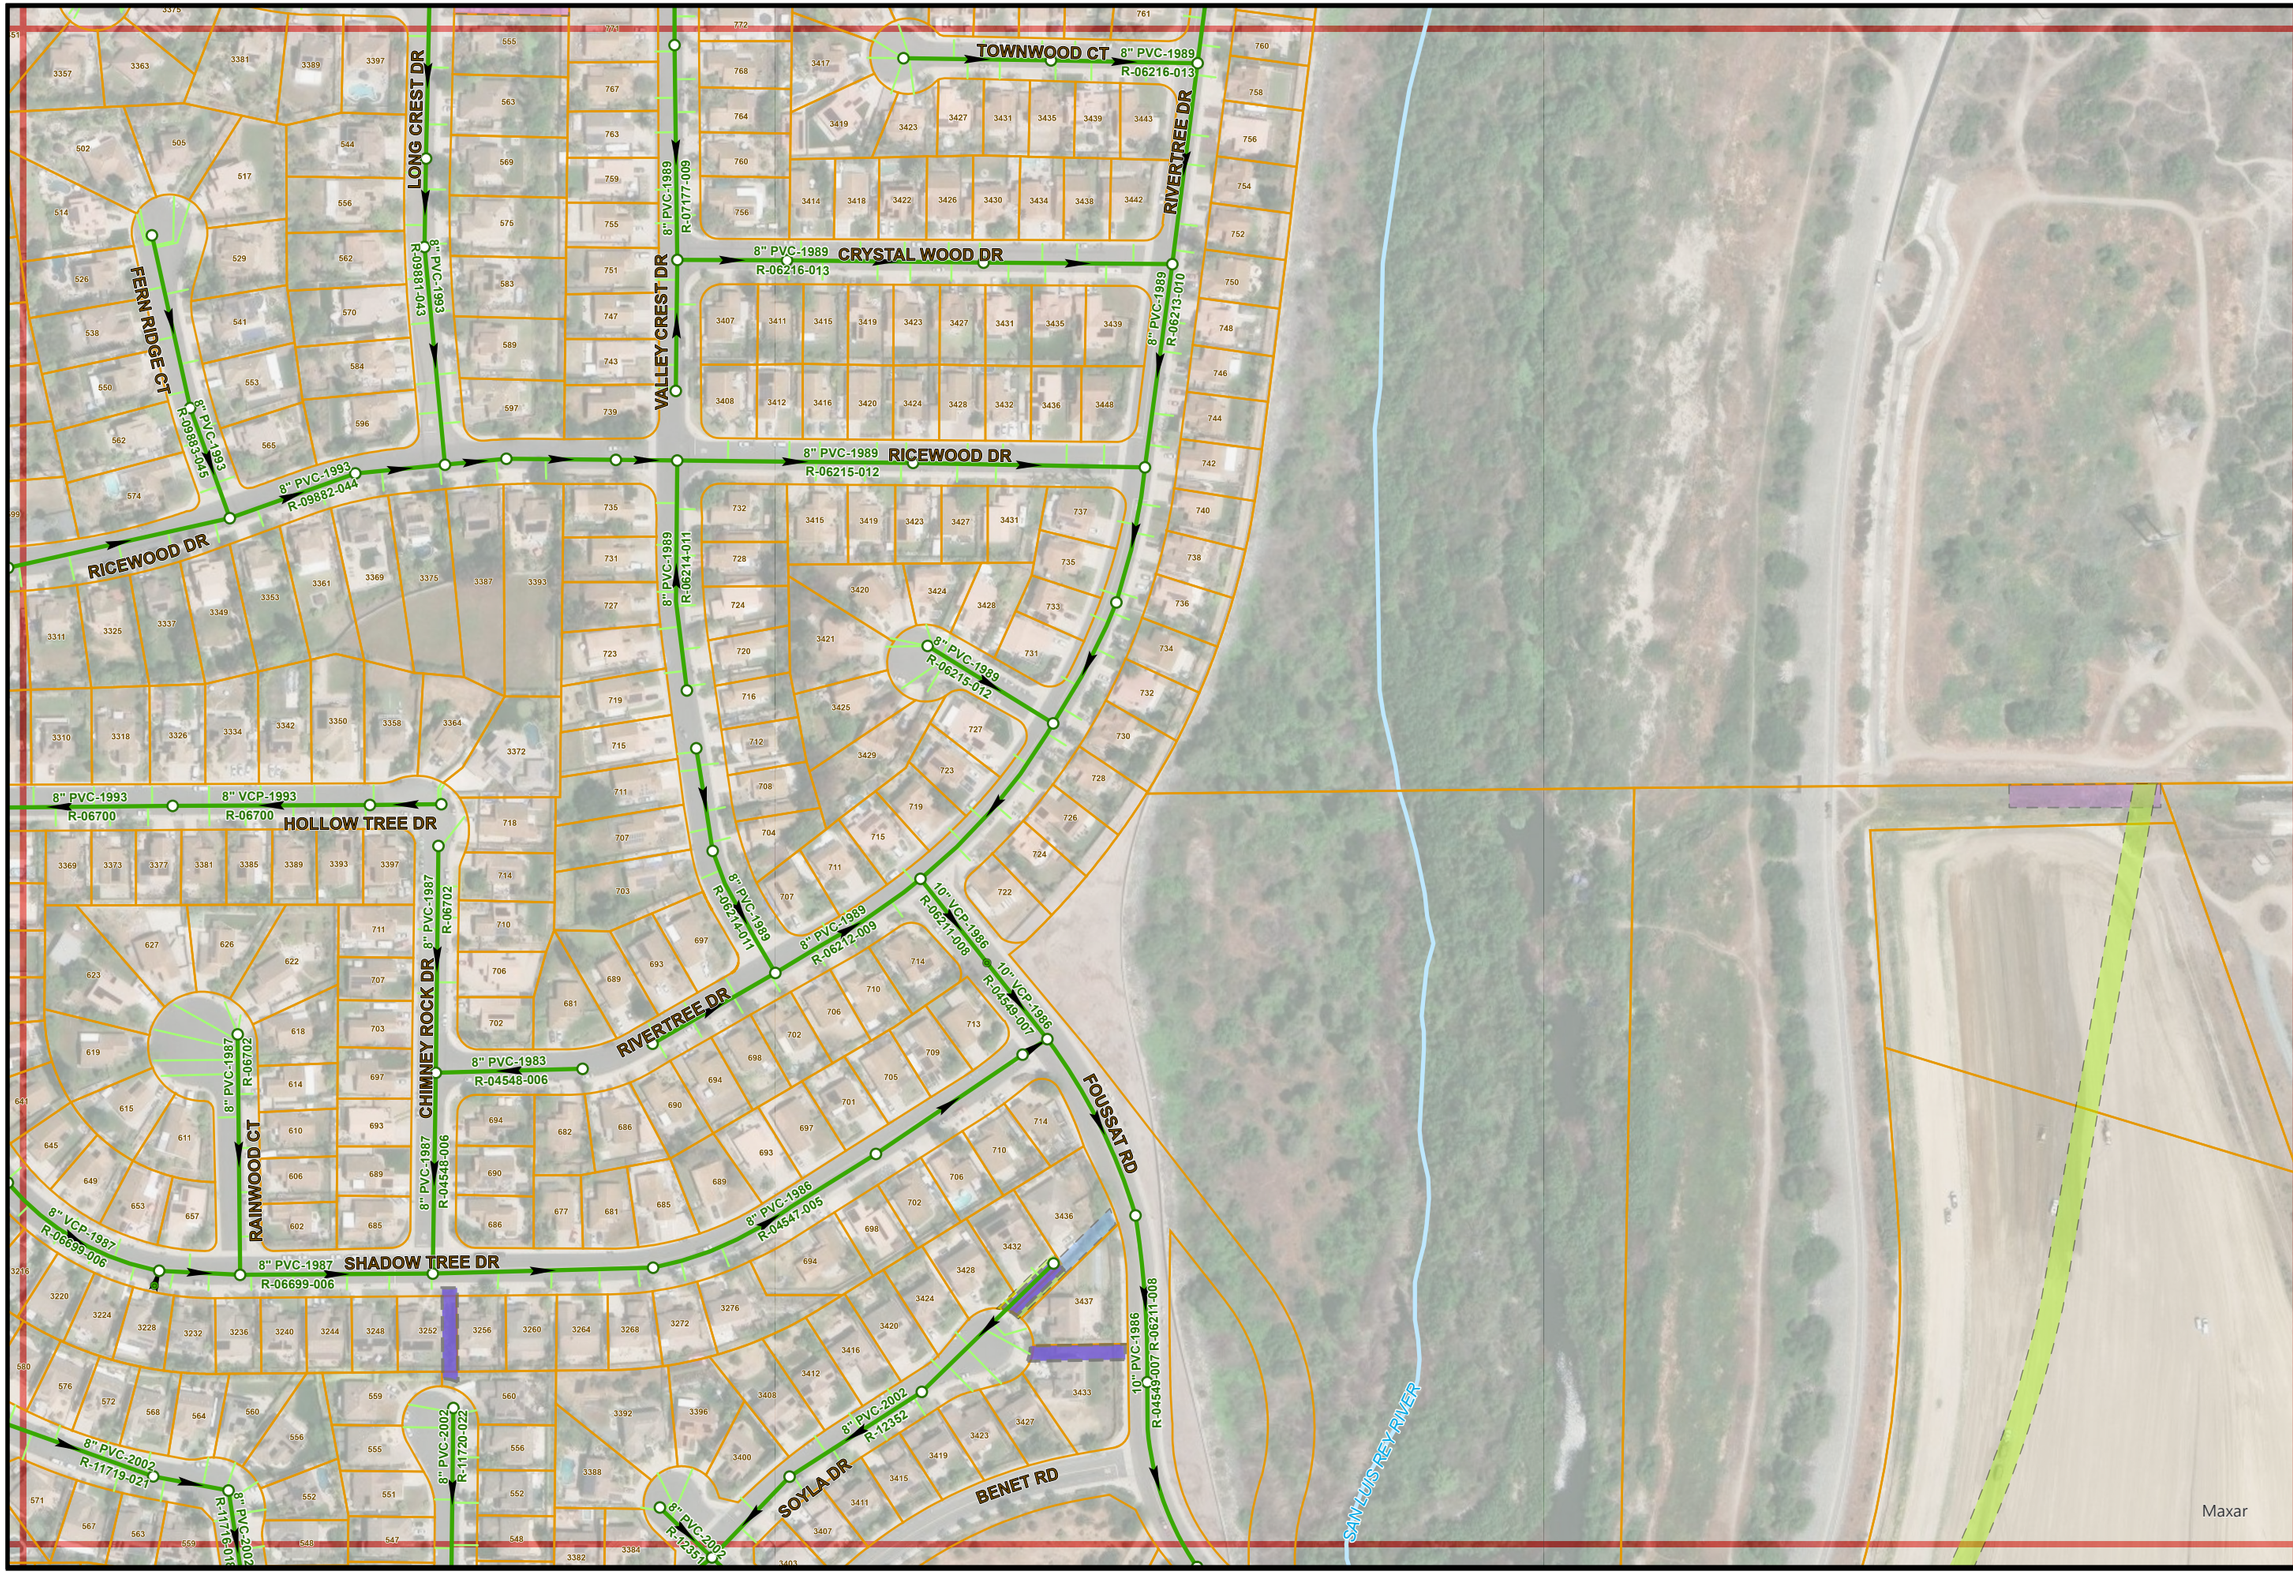

PAGE INDEX

G16	H16	I16
G17	H17	I17
G18	H18	I18

N

1" = 200'

H17