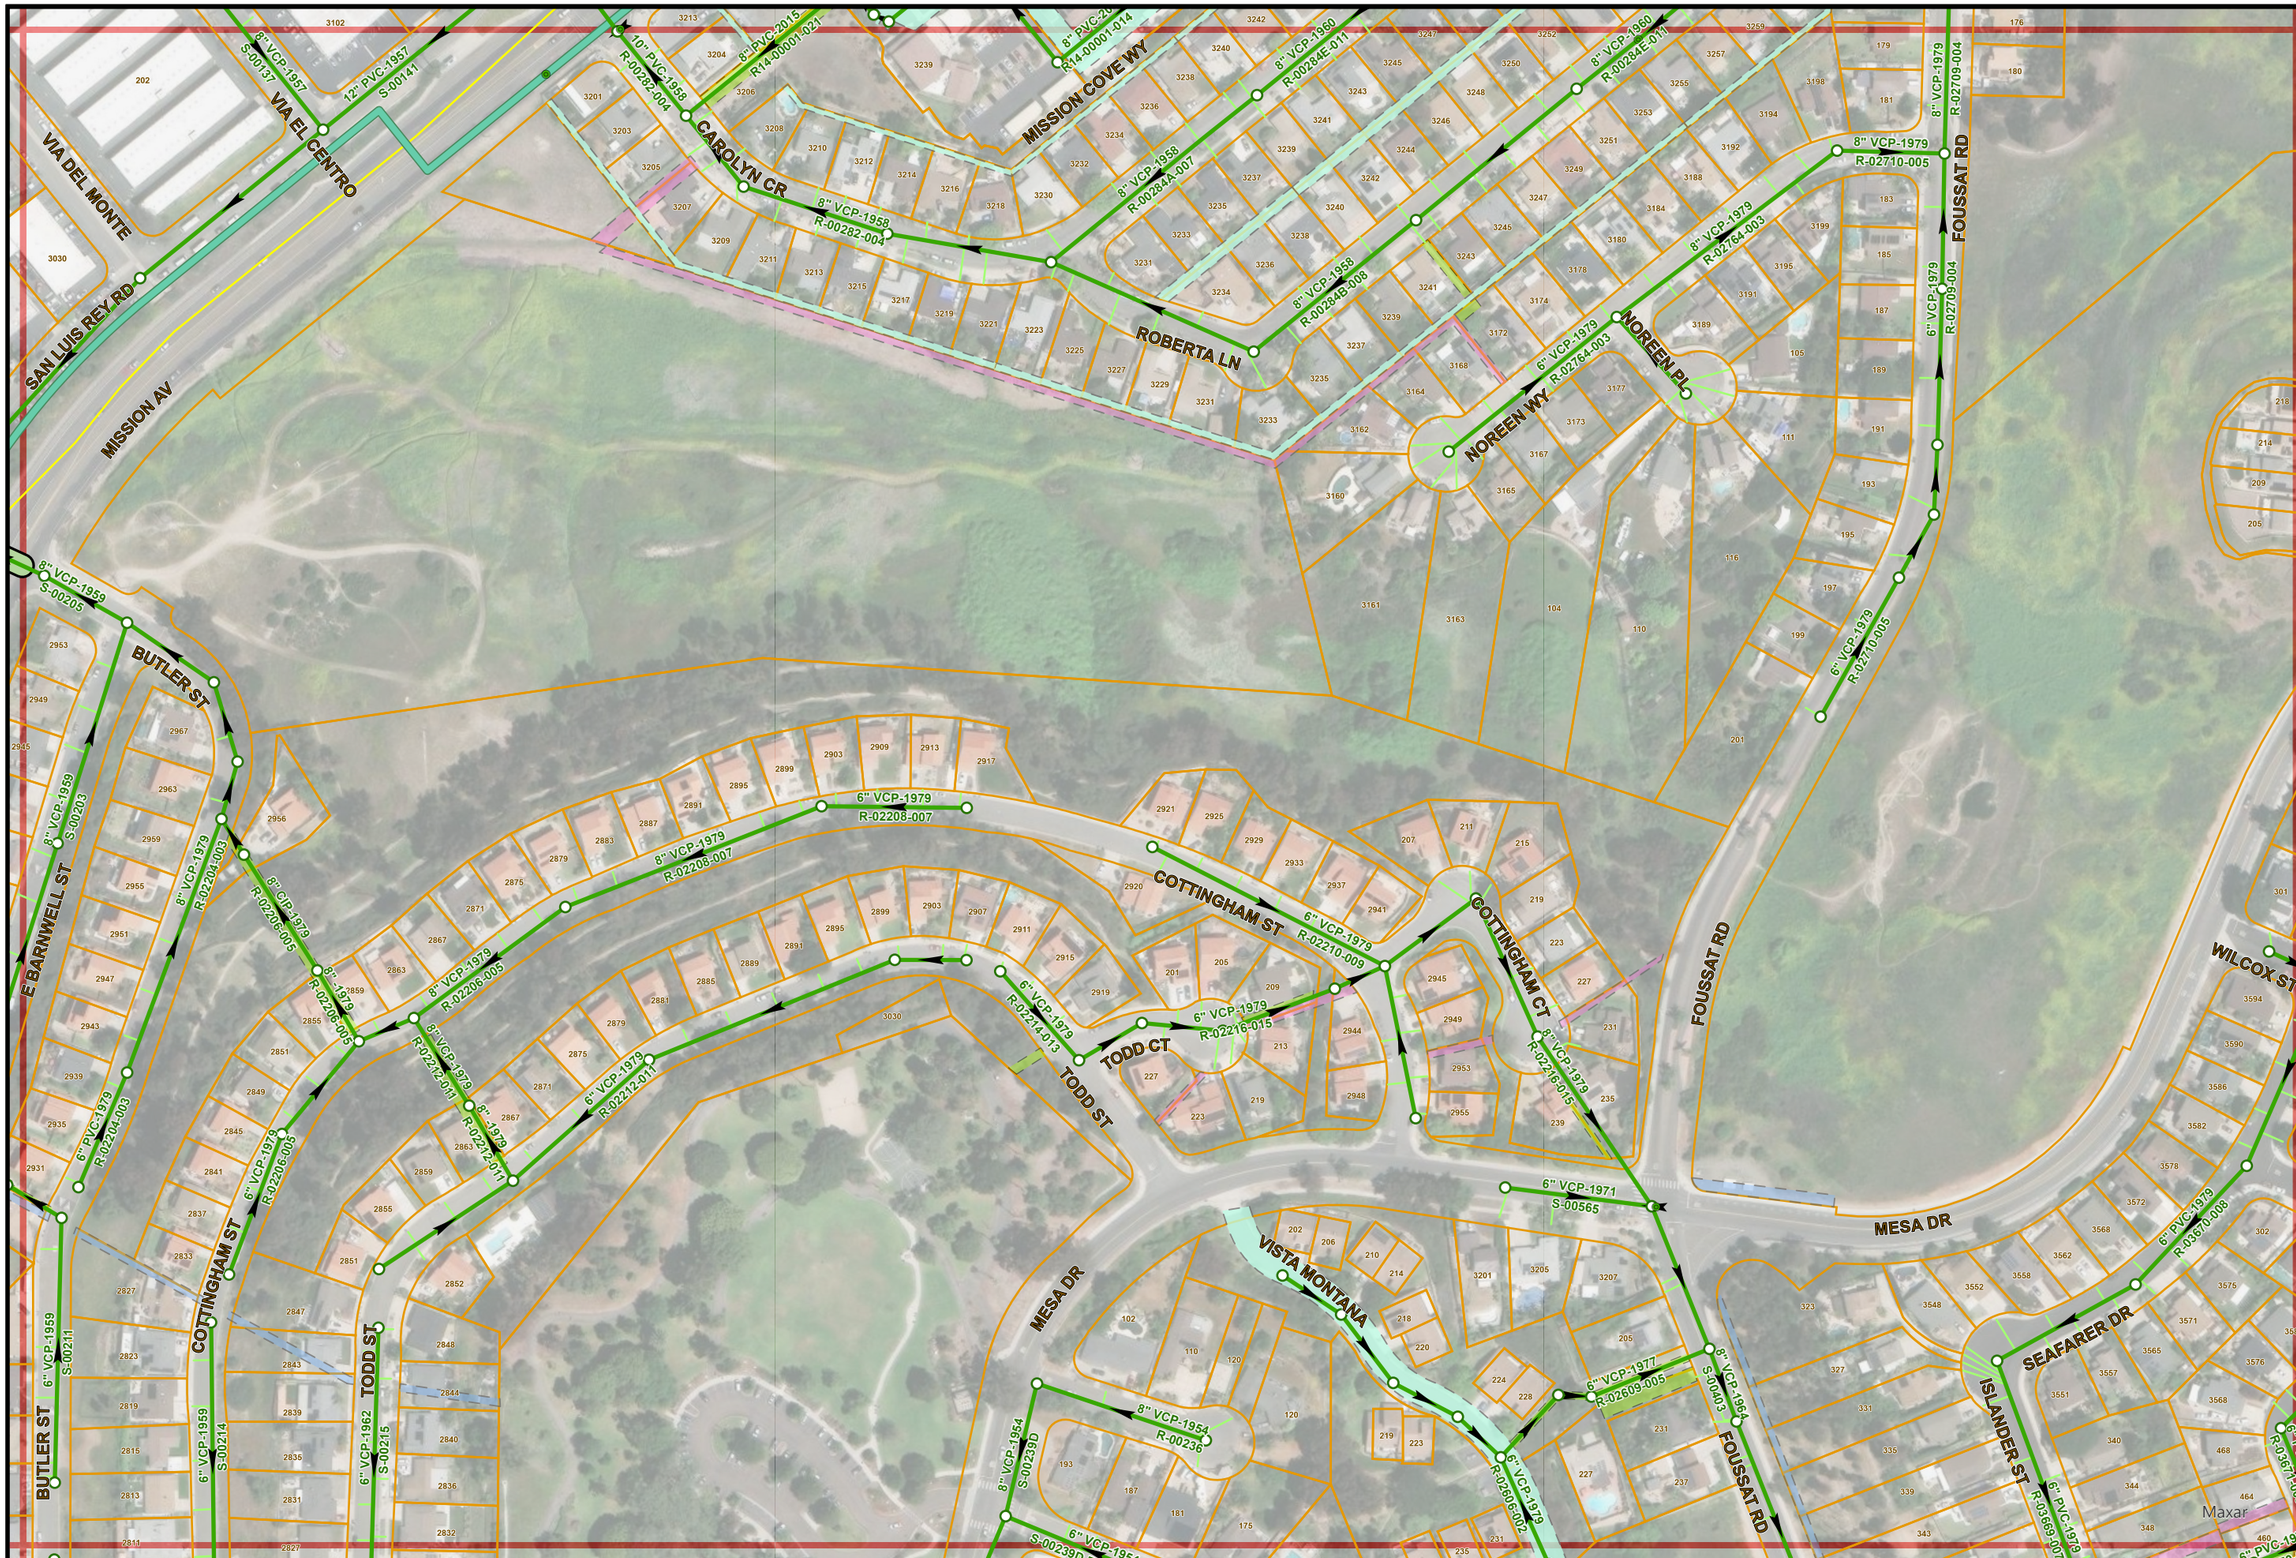

7/28/2025

- THIS MAP PREPARED SOLELY FOR ILLUSTRATION PURPOSE &
- IS NOT TO BE RELIED UPON FOR ENGINEERING DRAWINGS.
- SOME INFORMATION MAY NOT BE ACCURATE.

Sewer Atlas Map No. H20

PAGE INDEX

G19	H19	I19
G20	H20	I20
G21	H21	I21

N

1" = 200'

H20