7/28/2025

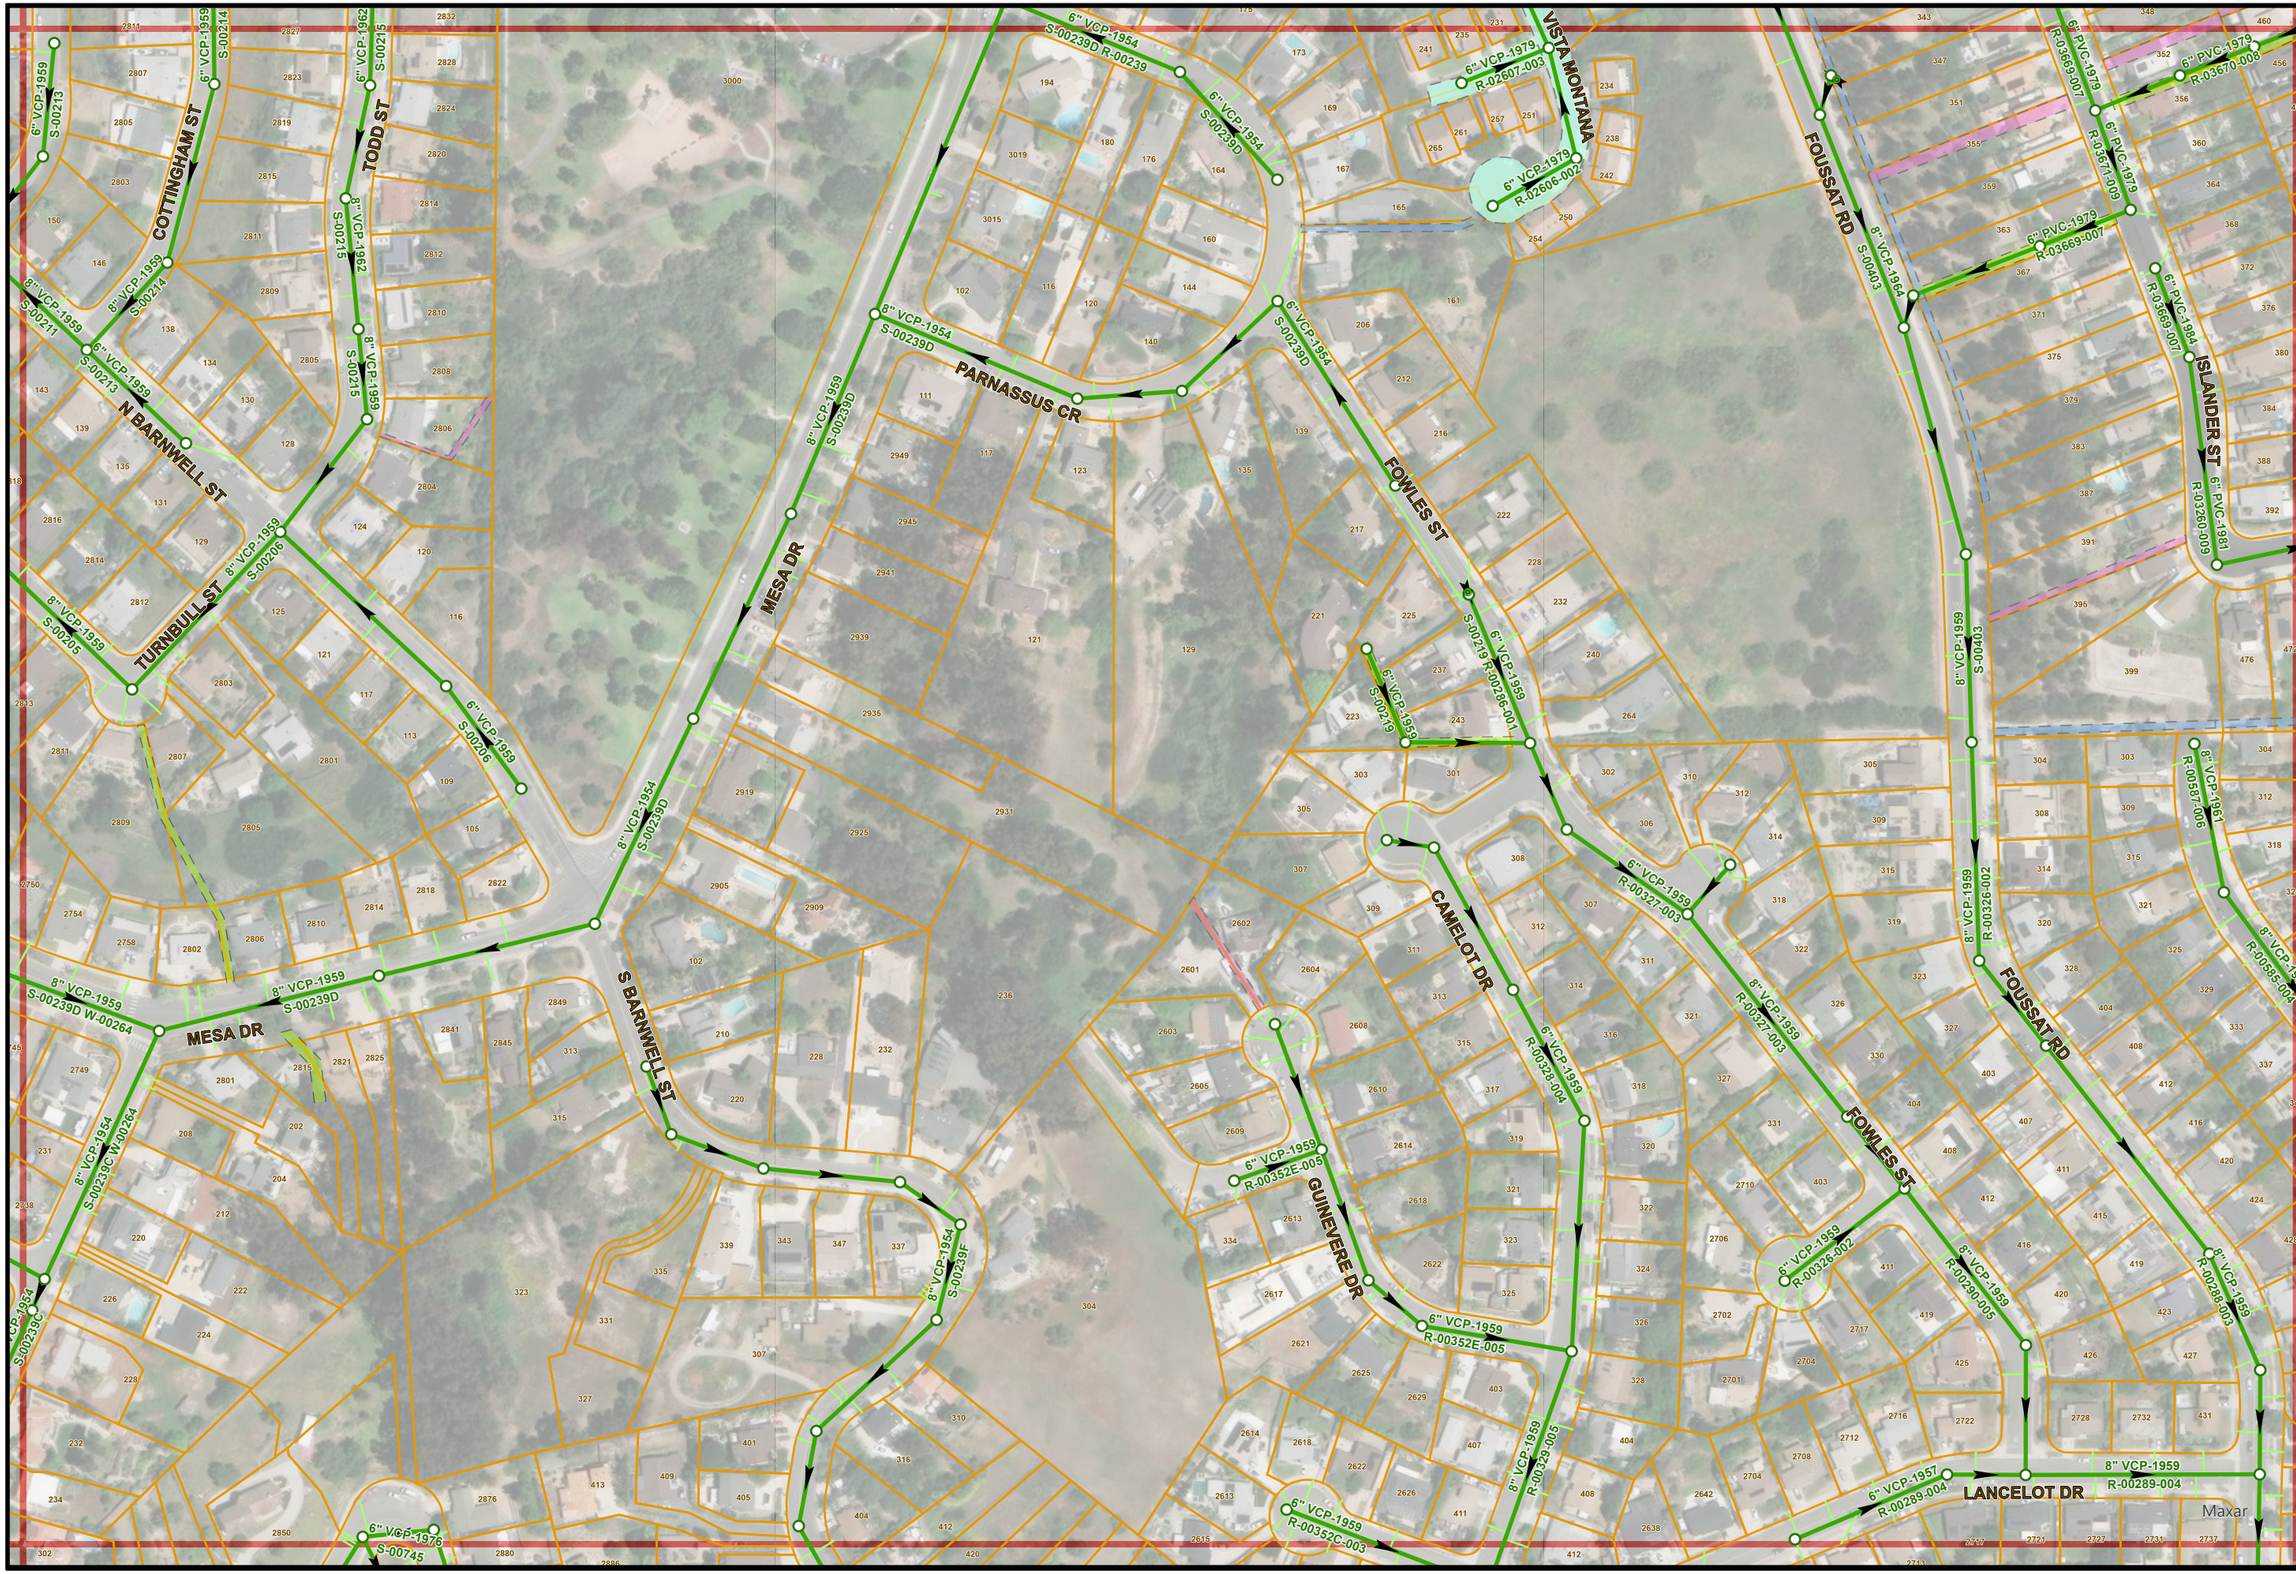

- THIS MAP PREPARED SOLELY FOR ILLUSTRATION PURPOSE &
- IS NOT TO BE RELIED UPON FOR ENGINEERING DRAWINGS.
- SOME INFORMATION MAY NOT BE ACCURATE.

Sewer Atlas Map No. H21

PAGE INDEX

G20	H20	I20
G21	H21	I21
G22	H22	I22

N

1" = 200'

H21