7/28/2025

- THIS MAP PREPARED SOLELY FOR ILLUSTRATION PURPOSE & IS NOT TO BE RELIED UPON FOR ENGINEERING DRAWINGS.
- SOME INFORMATION MAY NOT BE ACCURATE.

Sewer Atlas Map No. J17

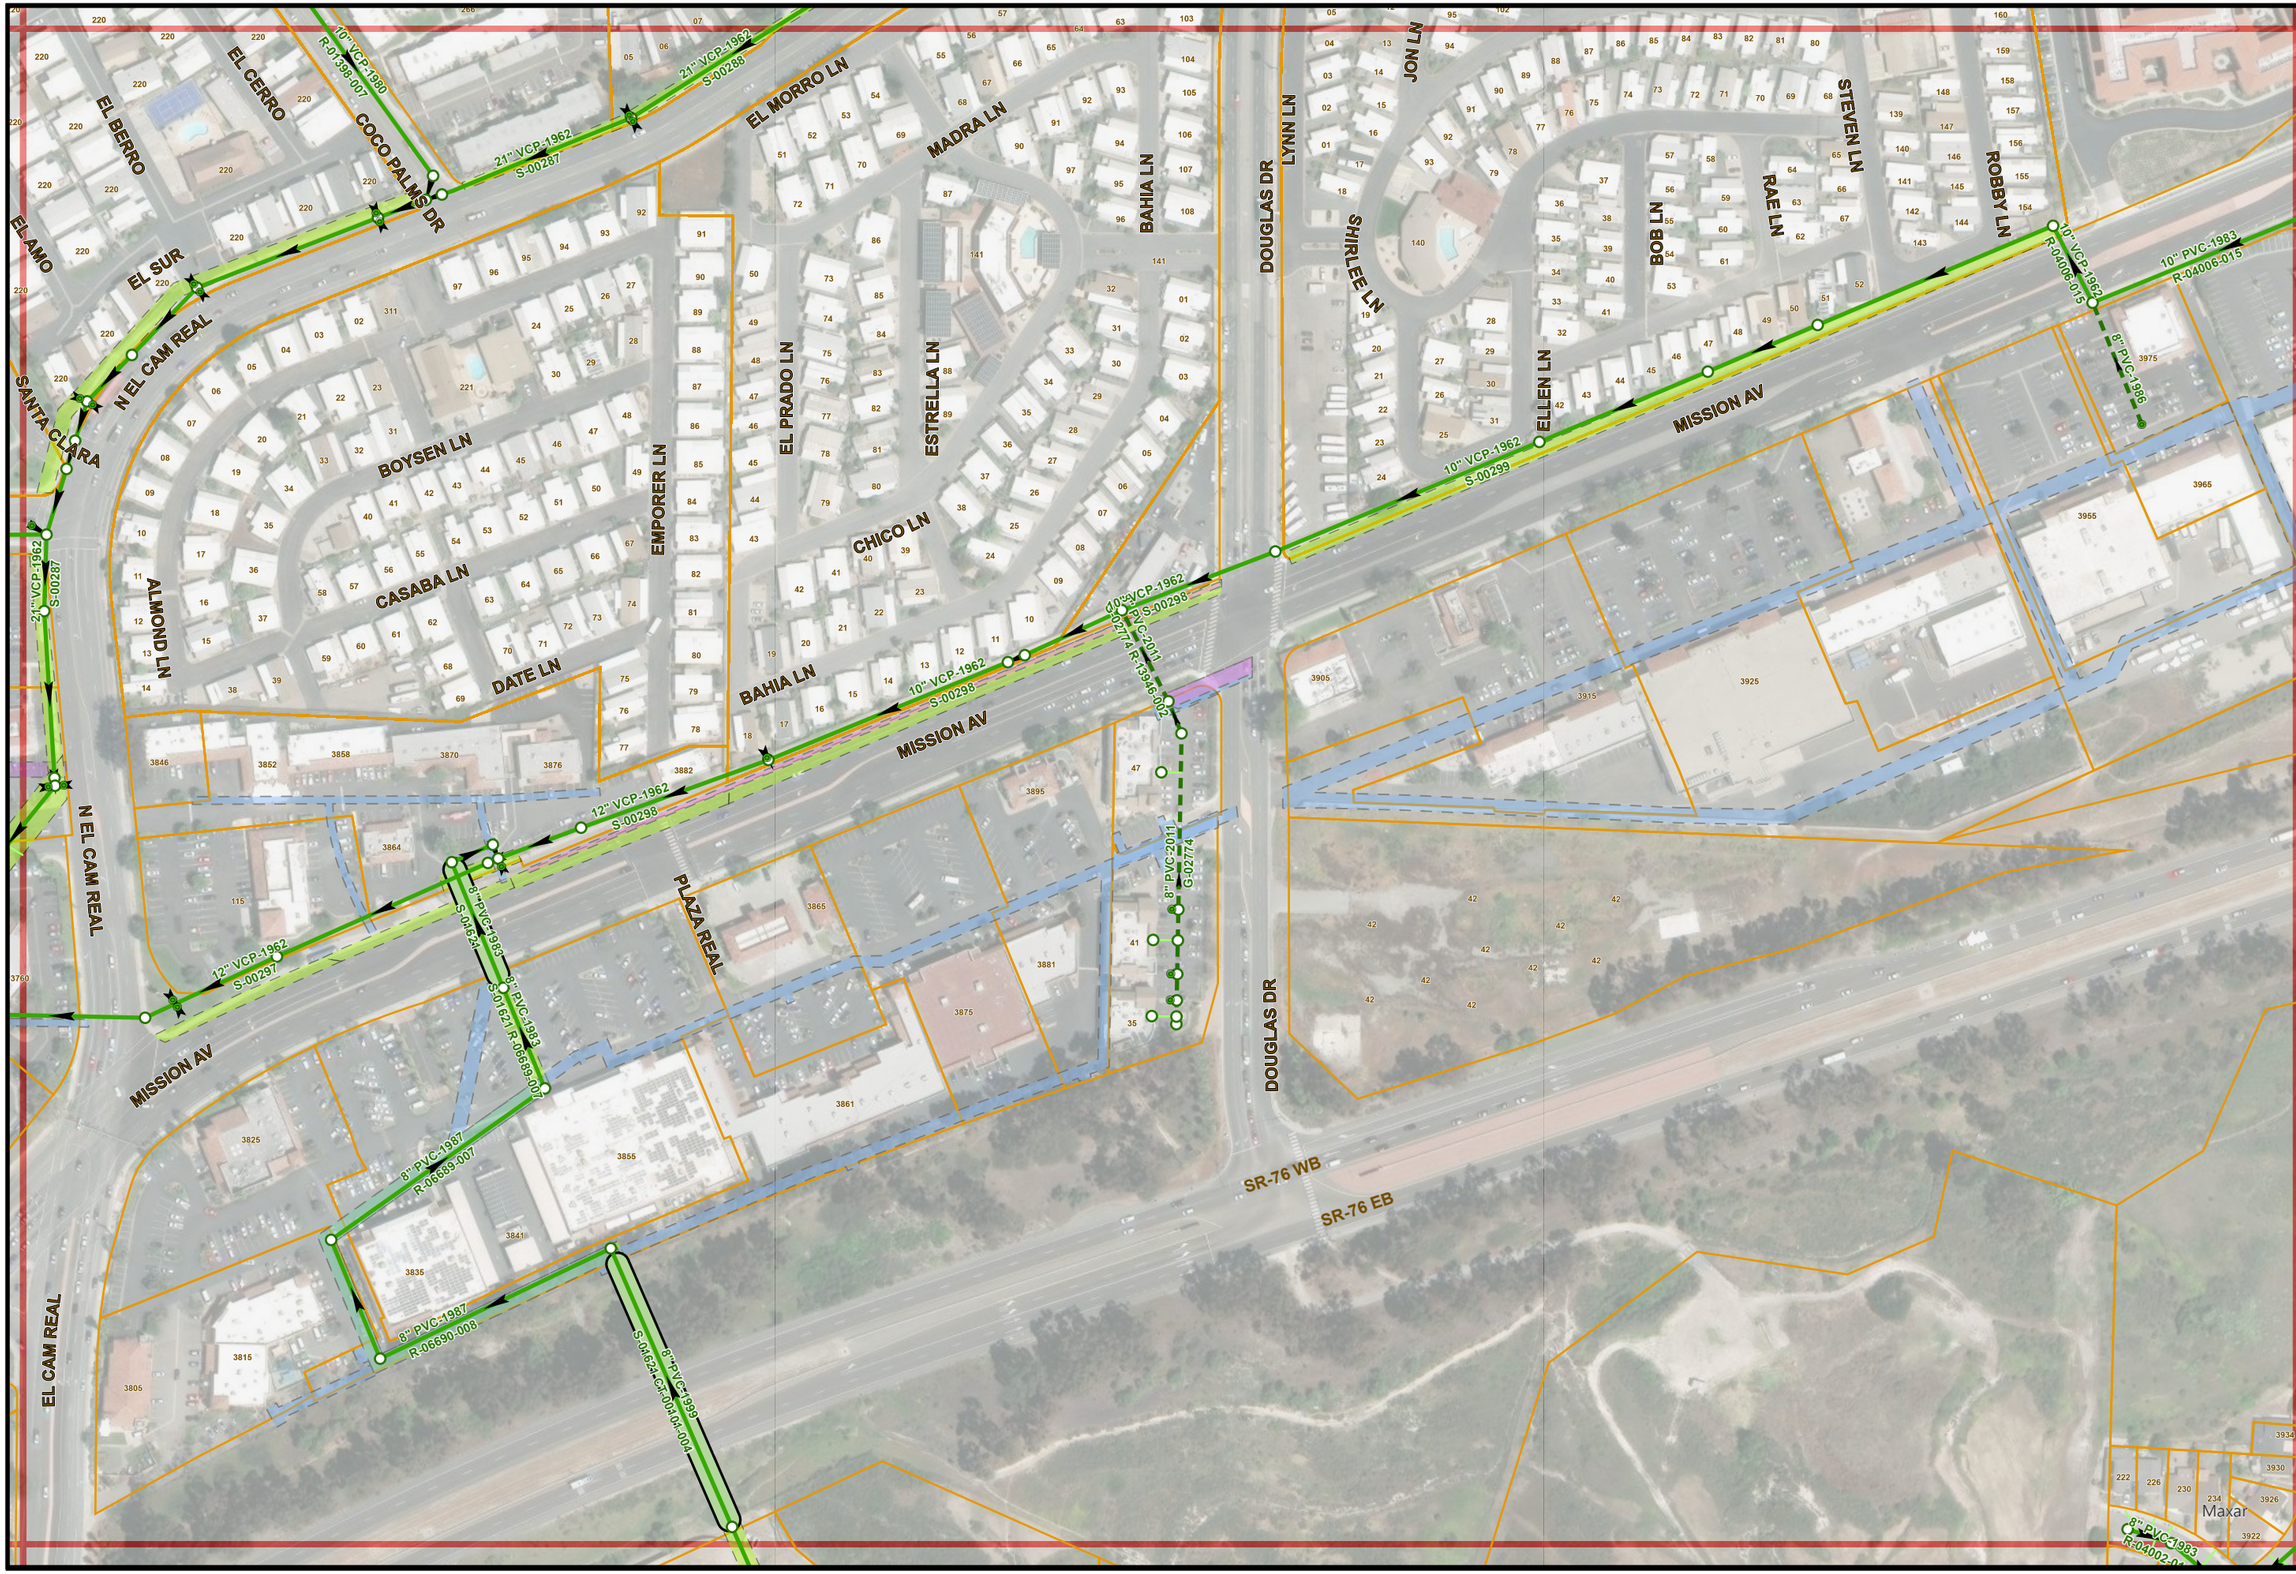

PAGE INDEX

I16	J16	K16
I17	J17	K17
I18	J18	K18

N

1" = 200'

J17