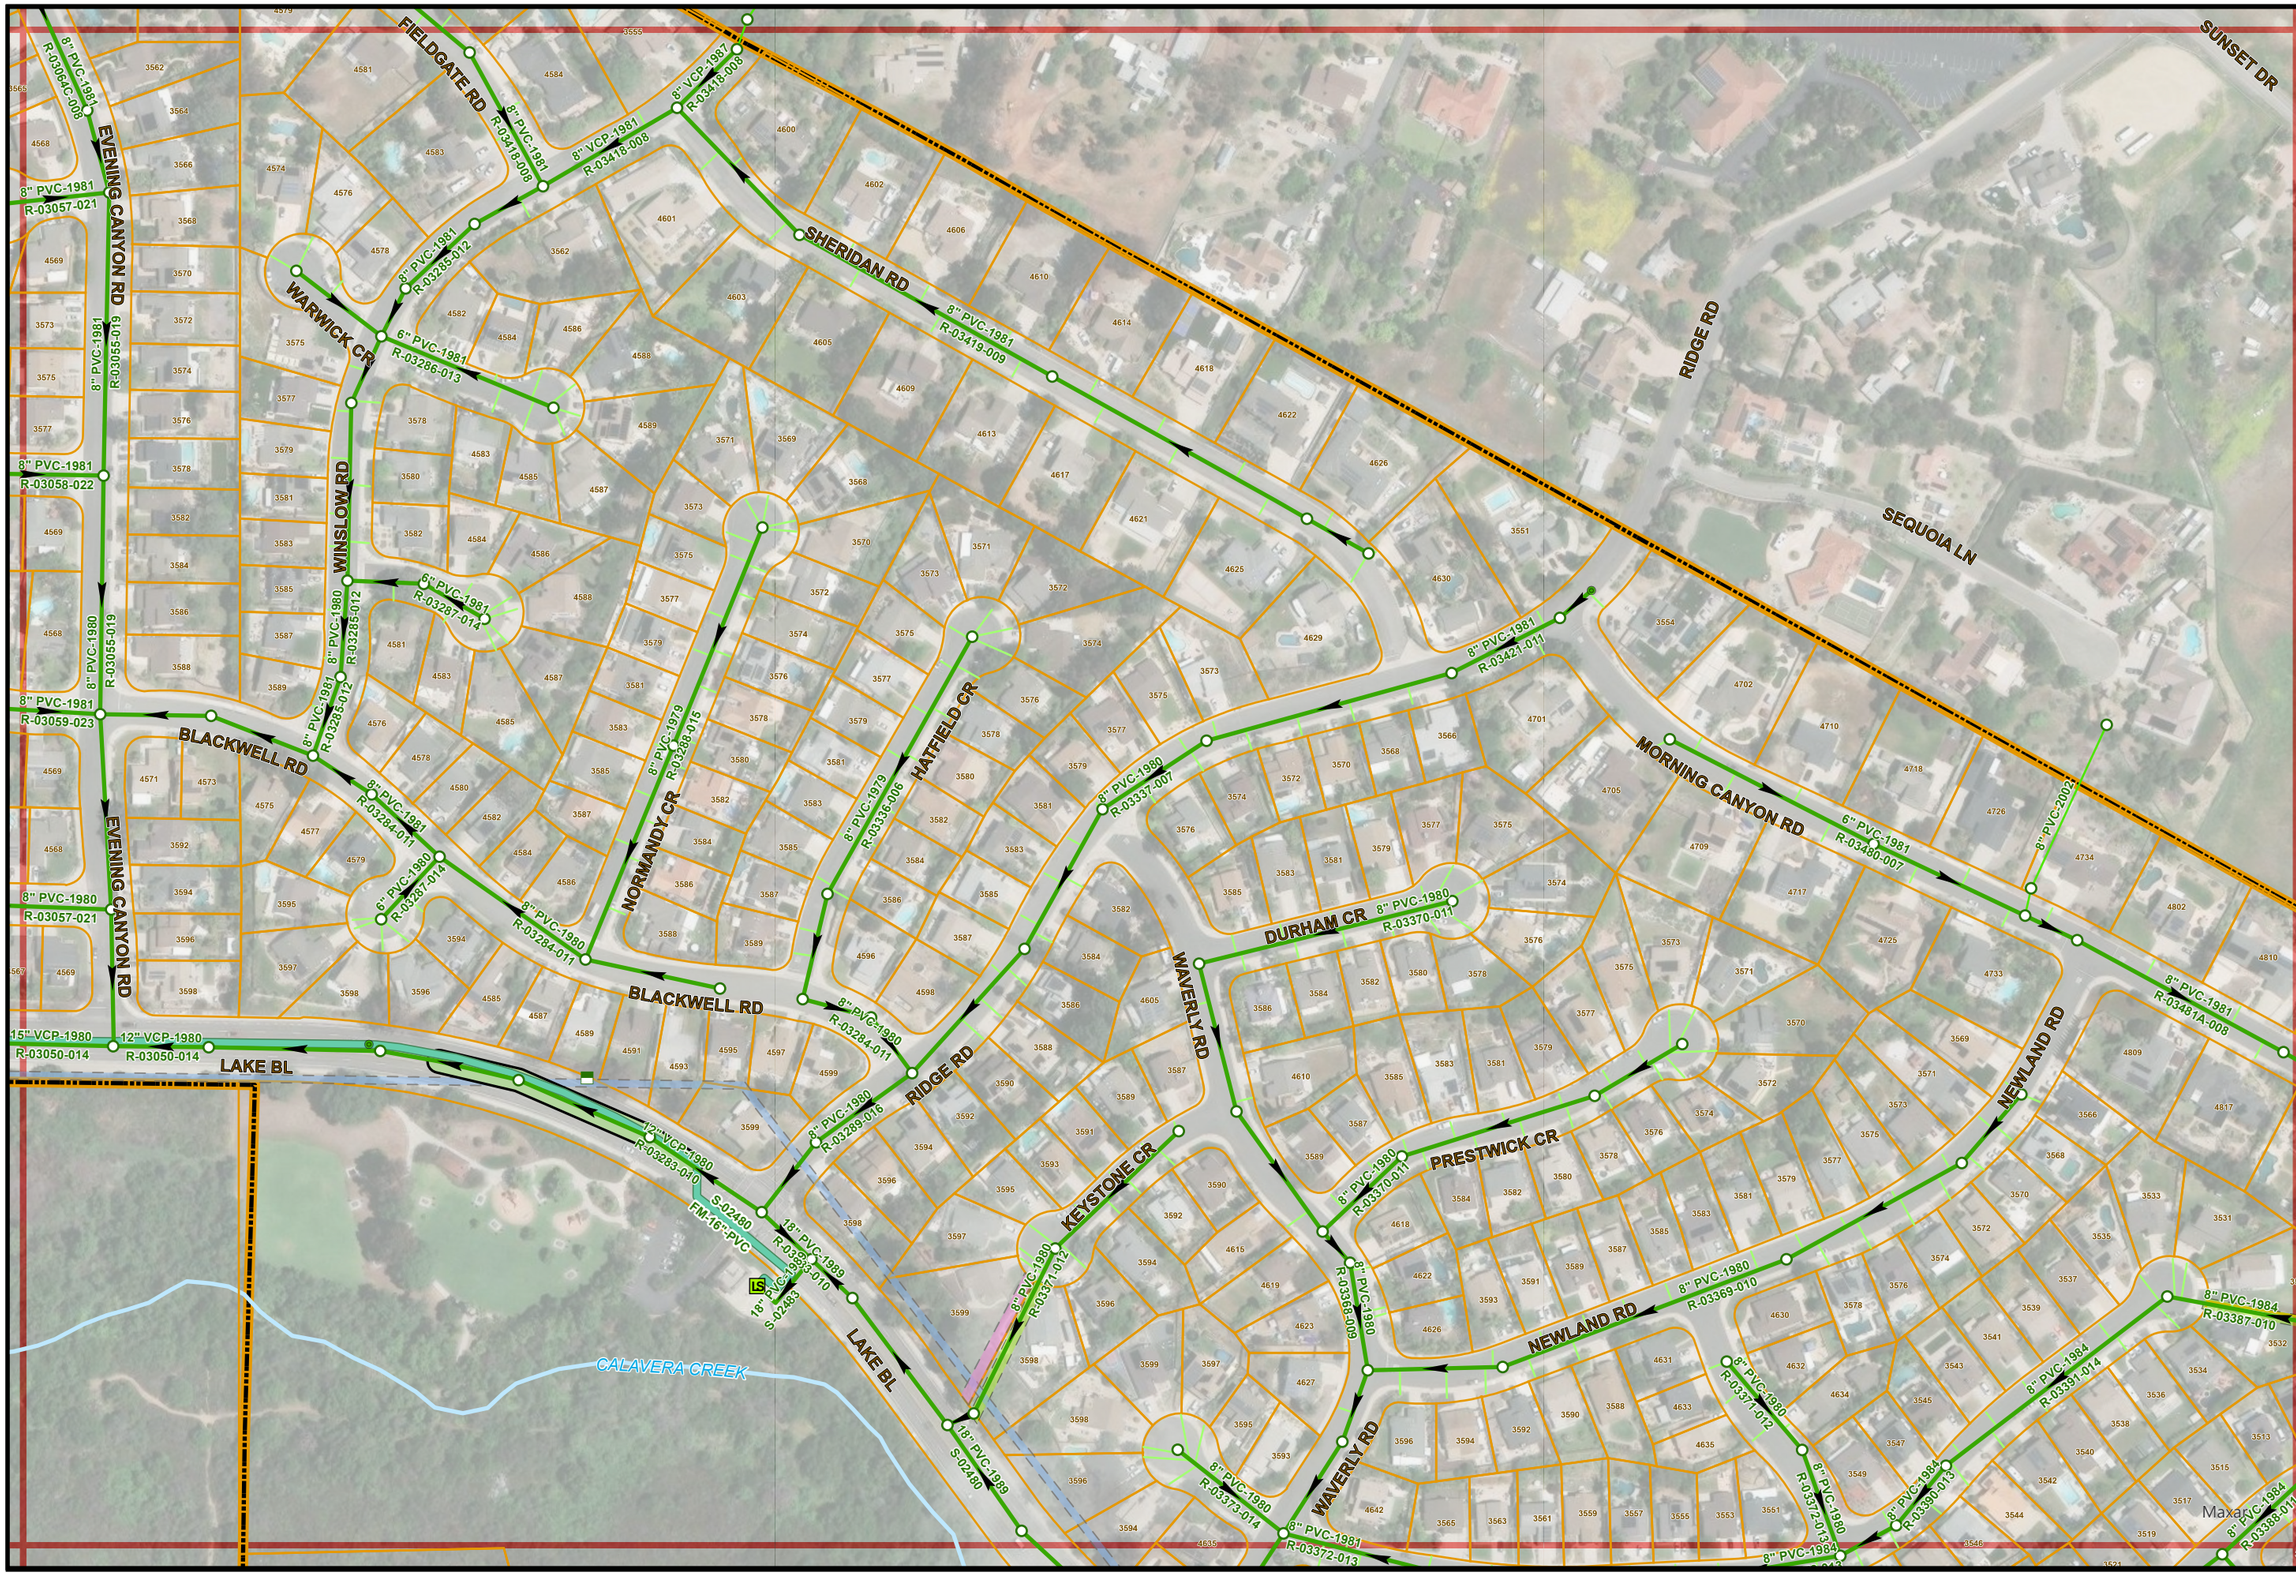

7/28/2025

- THIS MAP PREPARED SOLELY FOR ILLUSTRATION PURPOSE &
- IS NOT TO BE RELIED UPON FOR ENGINEERING DRAWINGS.
- SOME INFORMATION MAY NOT BE ACCURATE.

Sewer Atlas Map No. P26

PAGE INDEX

O25	P25	
O26	P26	Q26
O27	P27	Q27

N

1" = 200'

P26