7/28/2025

- THIS MAP PREPARED SOLELY FOR ILLUSTRATION PURPOSE & IS NOT TO BE RELIED UPON FOR ENGINEERING DRAWINGS.
- SOME INFORMATION MAY NOT BE ACCURATE.

Sewer Atlas Map No. Q28

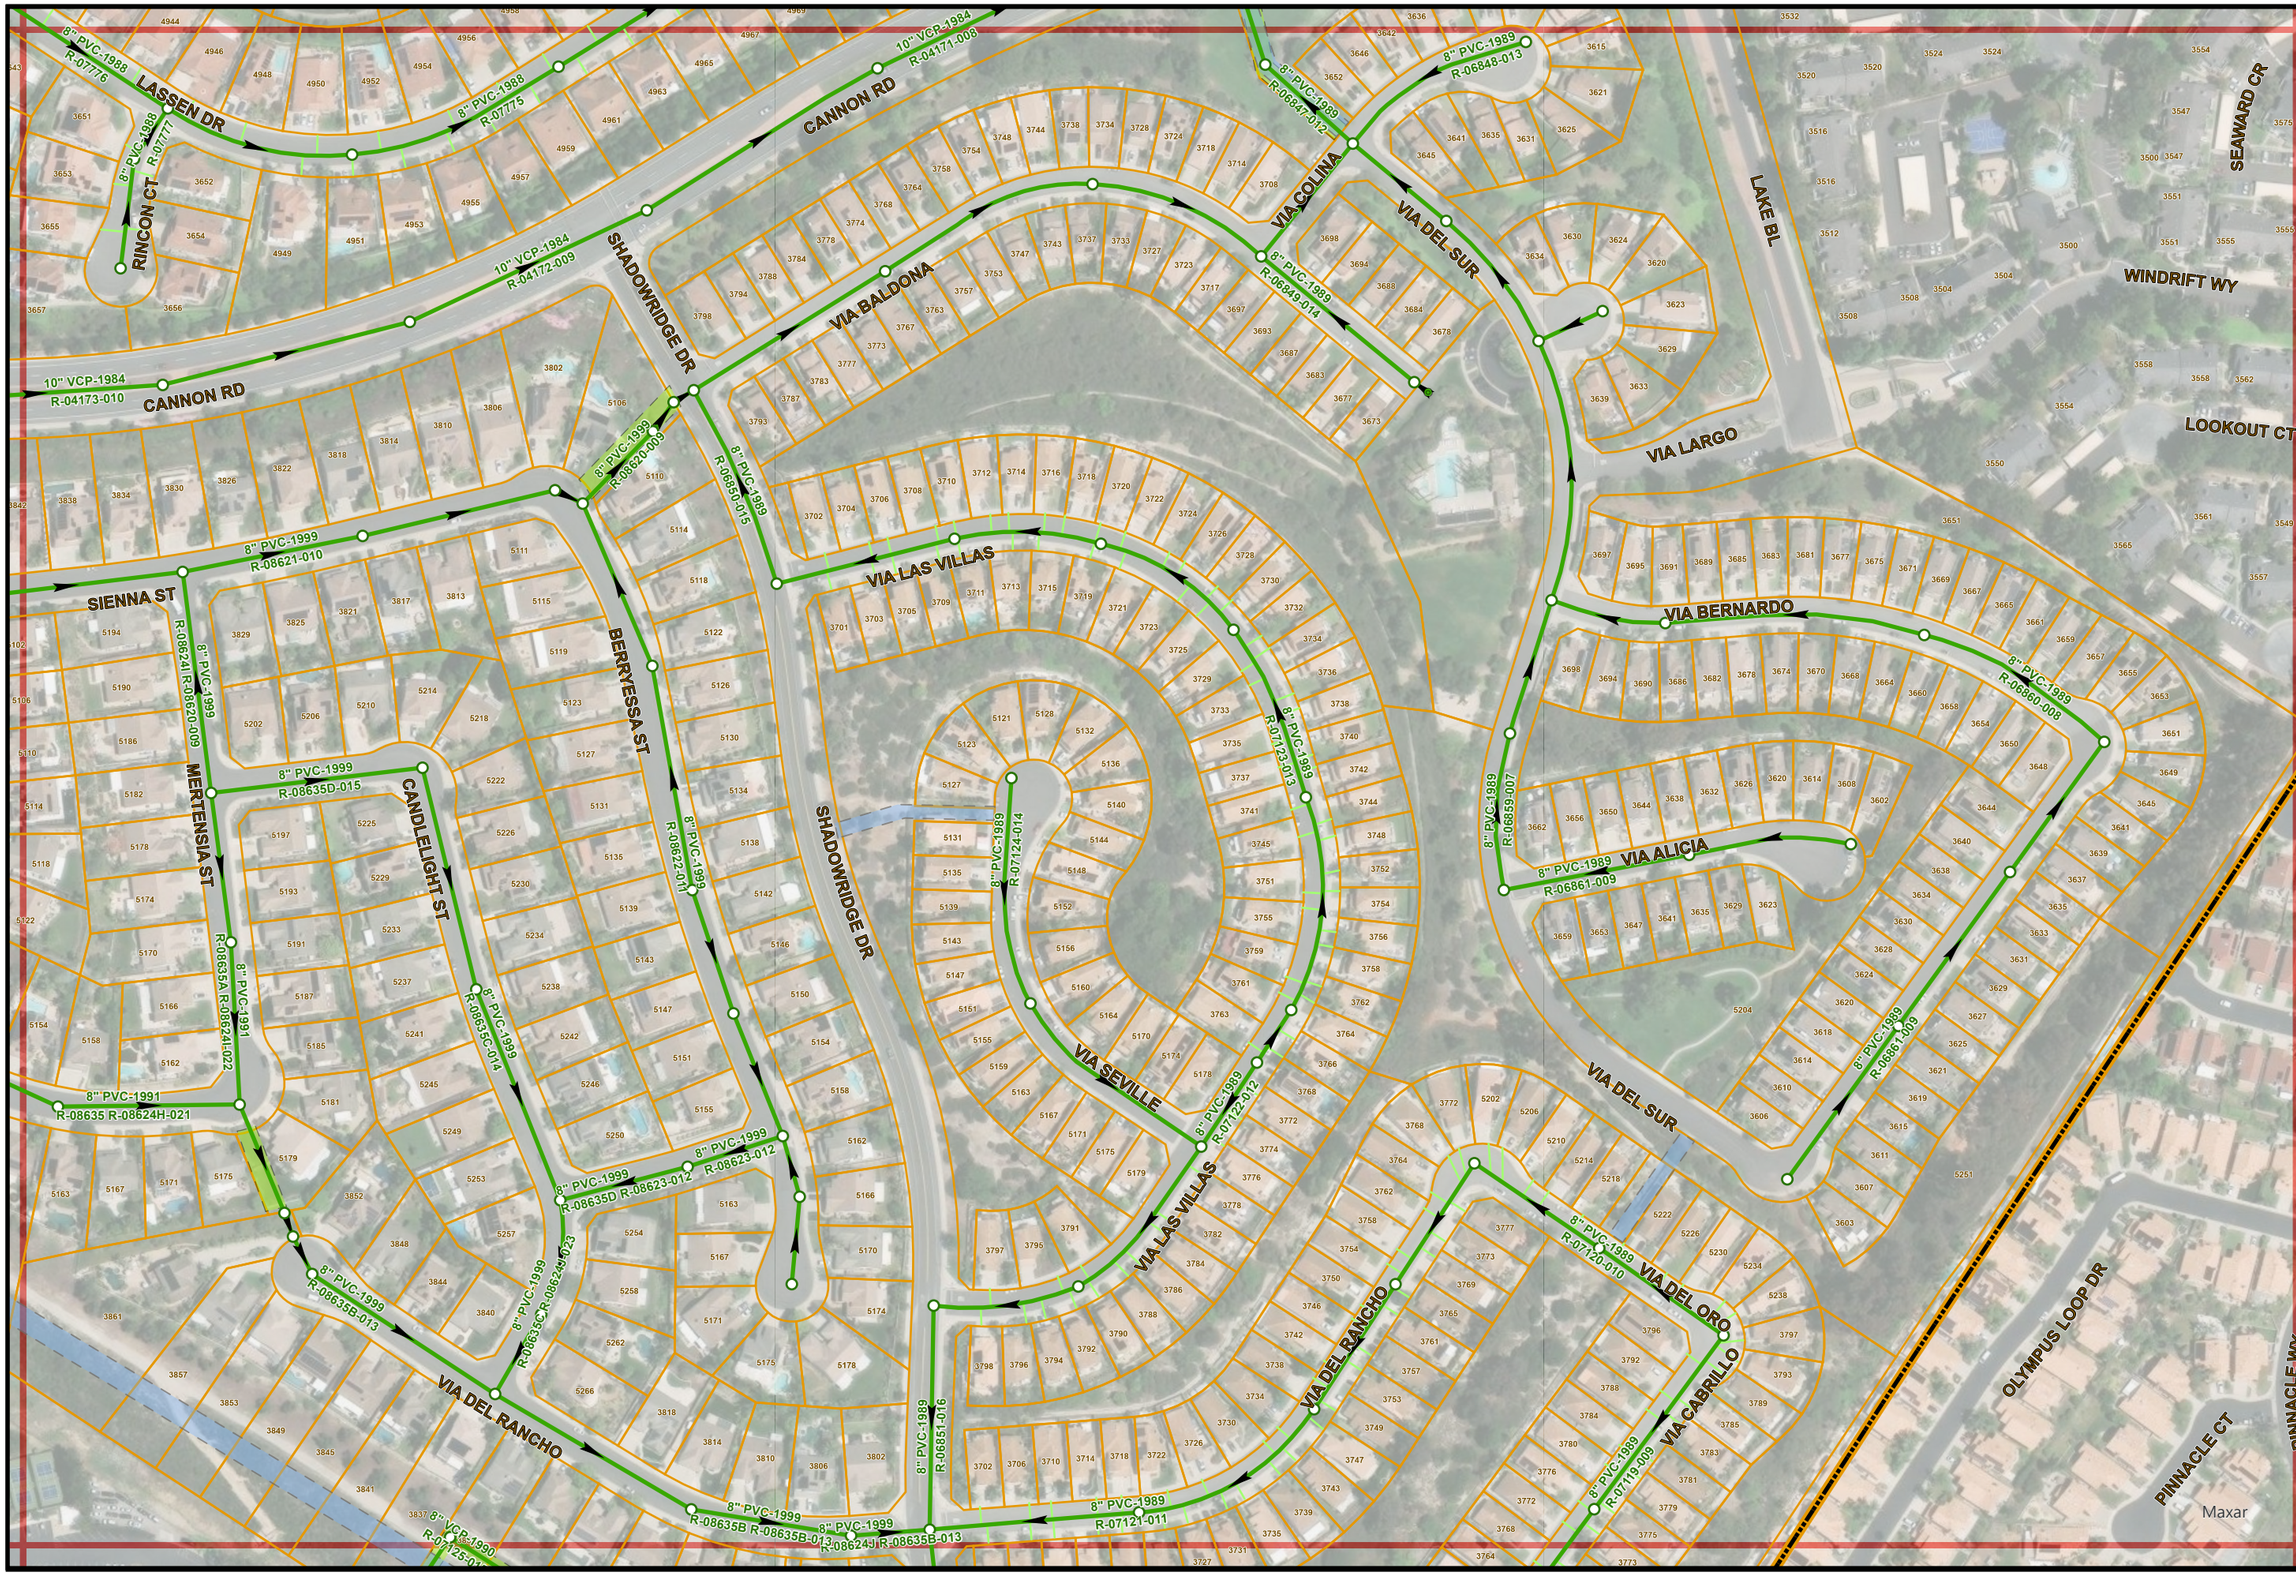

PAGE INDEX

P27	Q27	R27
P28	Q28	R28
P29	Q29	

N

1" = 200'

Q28