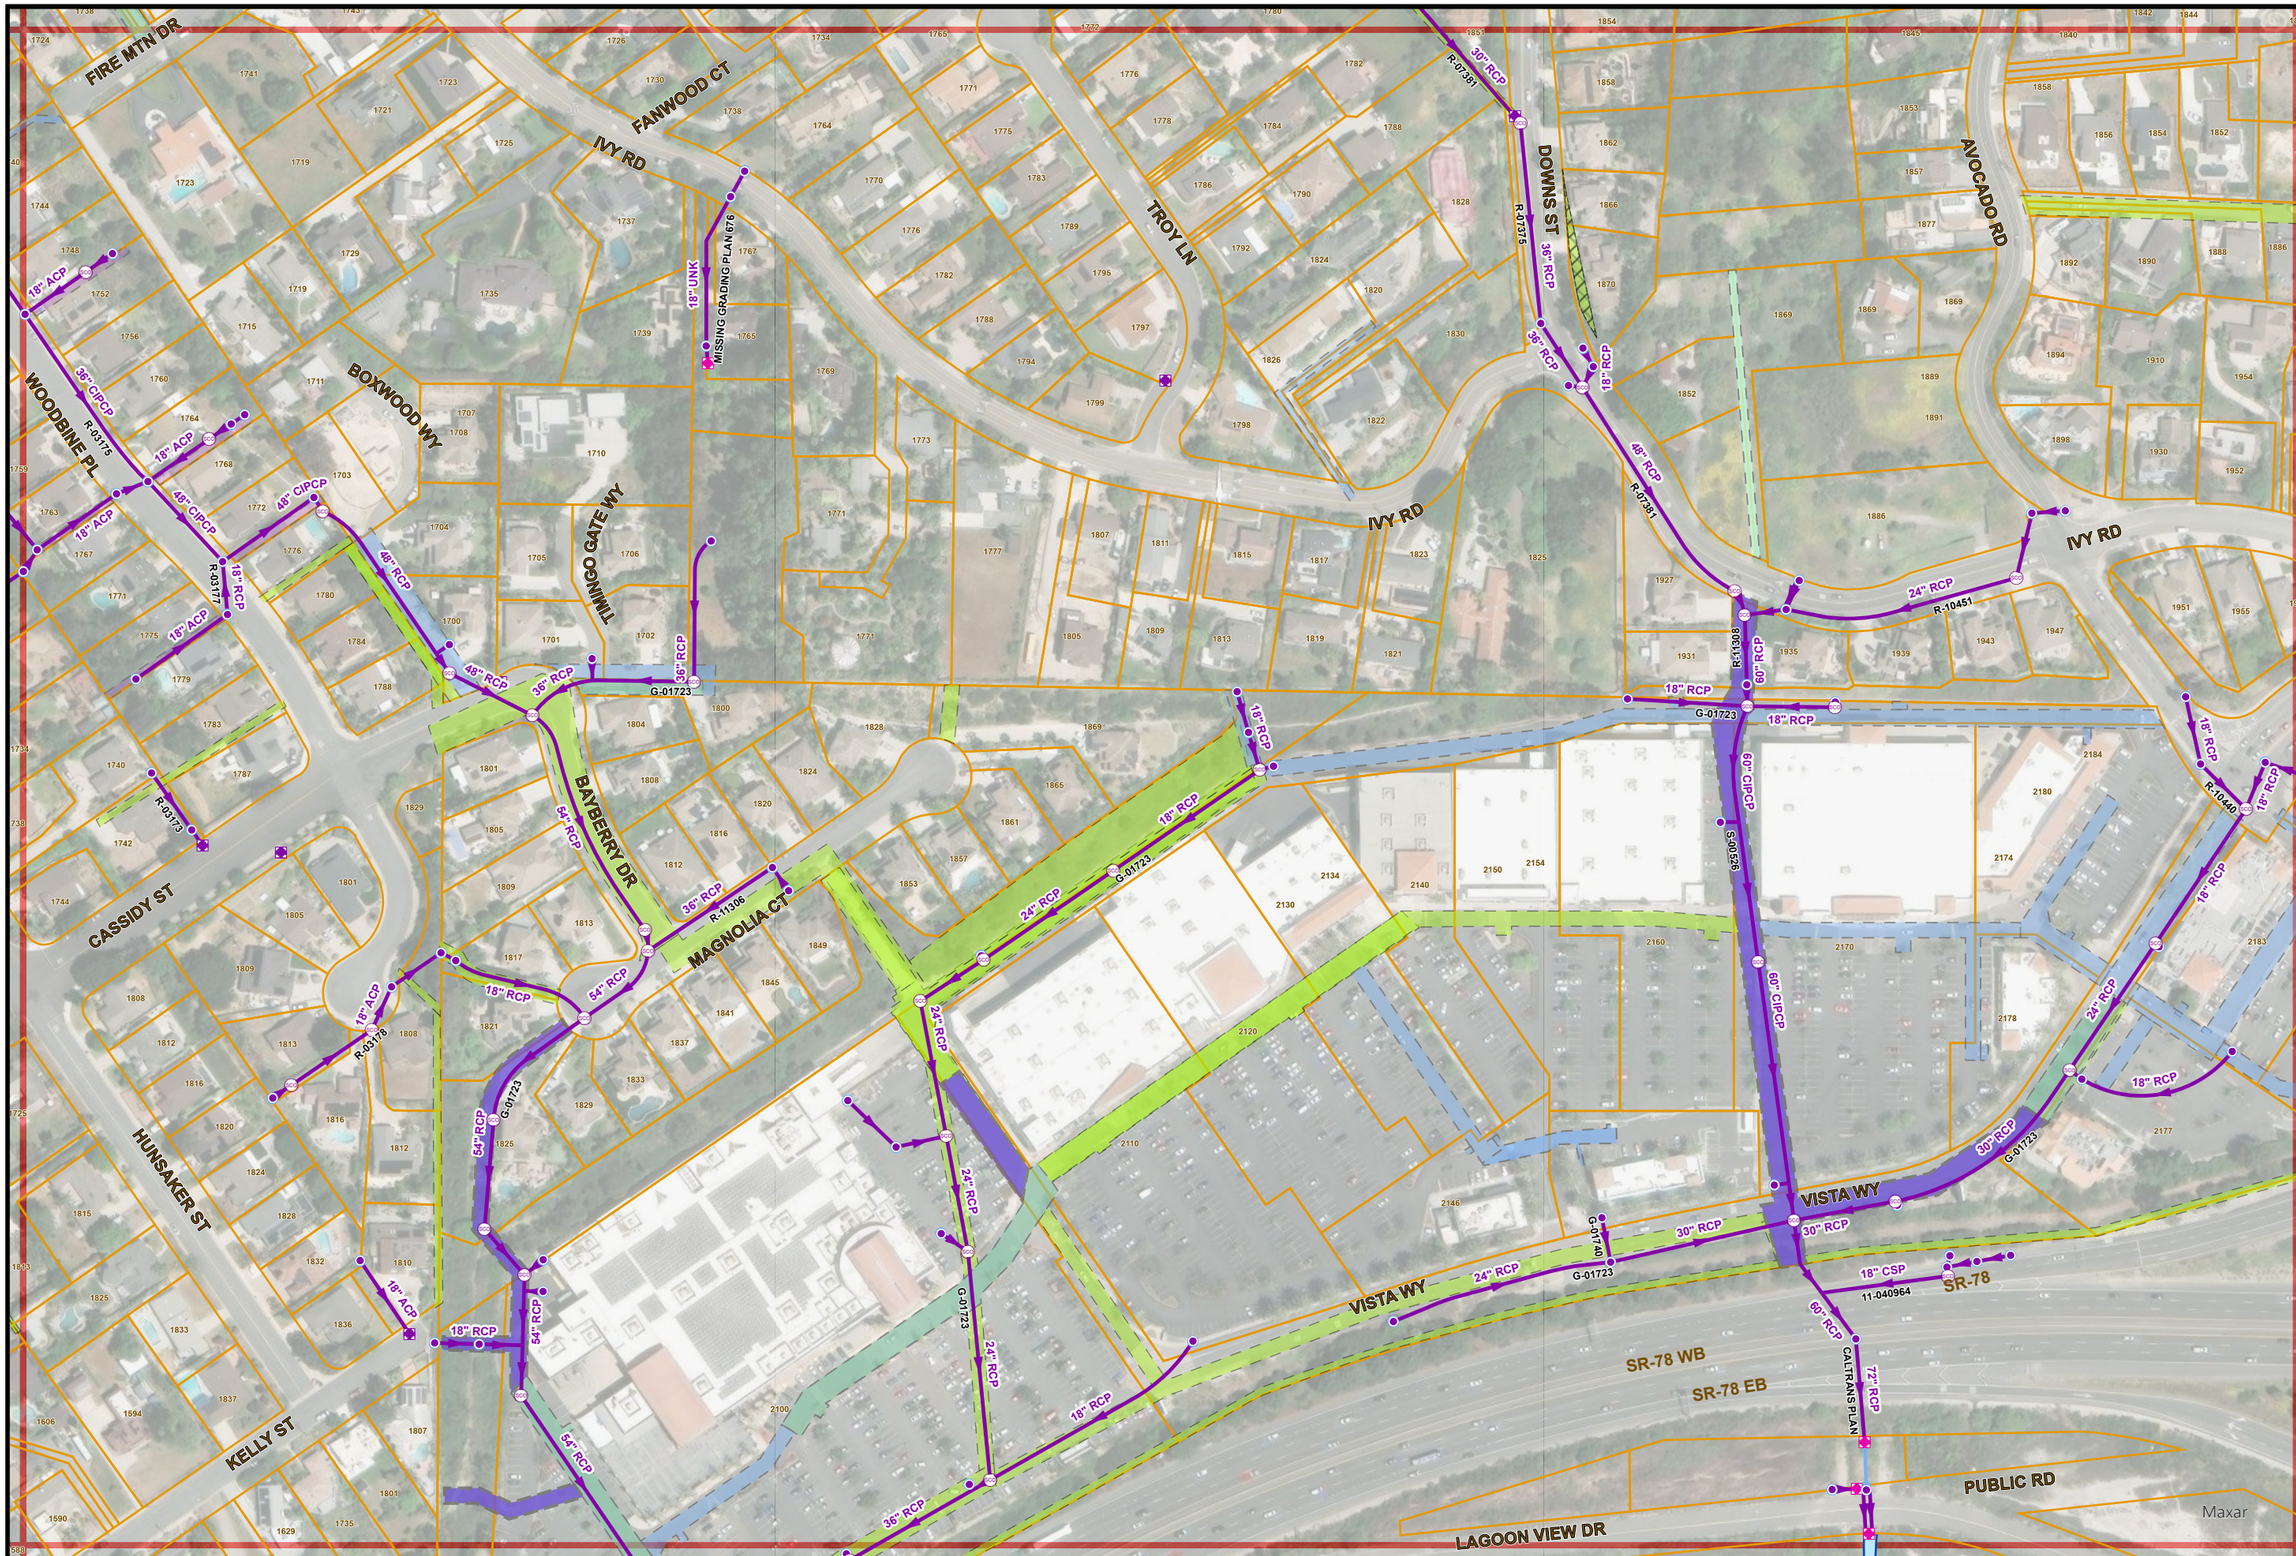

7/28/2025

- THIS MAP PREPARED SOLELY FOR ILLUSTRATION PURPOSE & IS NOT TO BE RELIED UPON FOR ENGINEERING DRAWINGS.
- SOME INFORMATION MAY NOT BE ACCURATE.

Storm Atlas Map No. H25

PAGE INDEX

G24	H24	I24
G25	H25	I25
G26	H26	I26

N

1" = 200'

H25