7/28/2025

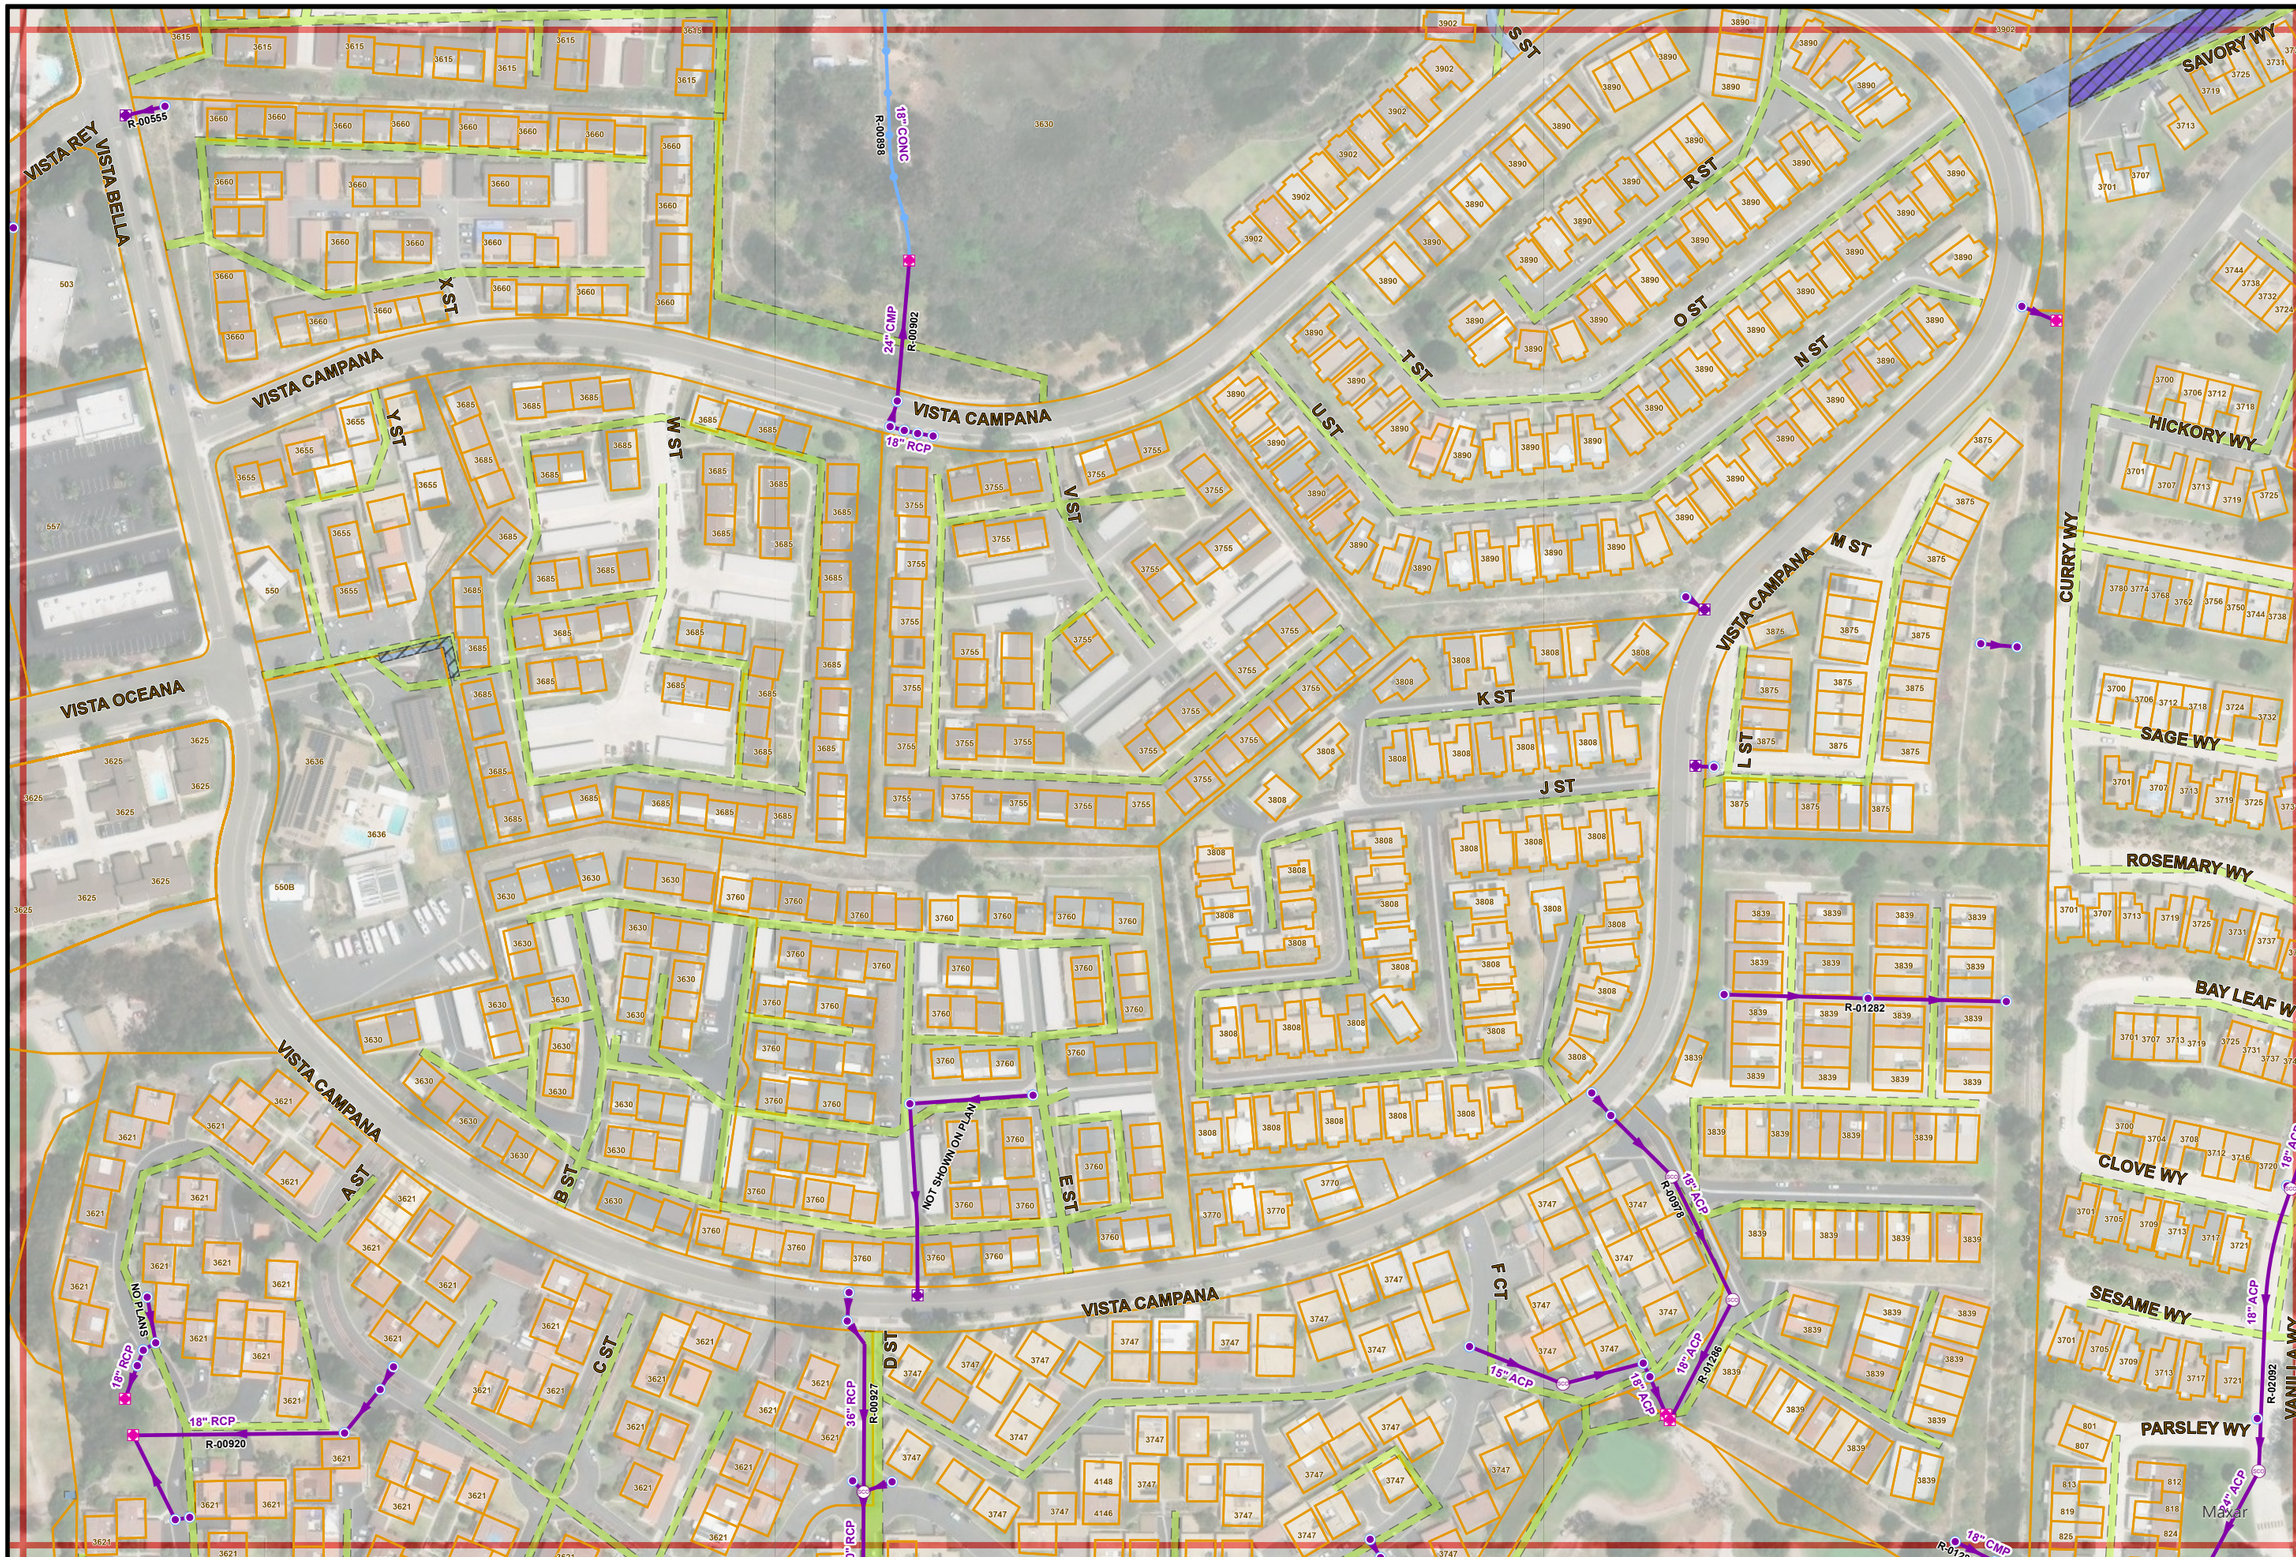

Storm Atlas Map No. J19

- THIS MAP PREPARED SOLELY FOR ILLUSTRATION PURPOSE &
- IS NOT TO BE RELIED UPON FOR ENGINEERING DRAWINGS.
- SOME INFORMATION MAY NOT BE ACCURATE.

PAGE INDEX

I18	J18	K18
I19	J19	K19
I20	J20	K20

N

1" = 200'

J19