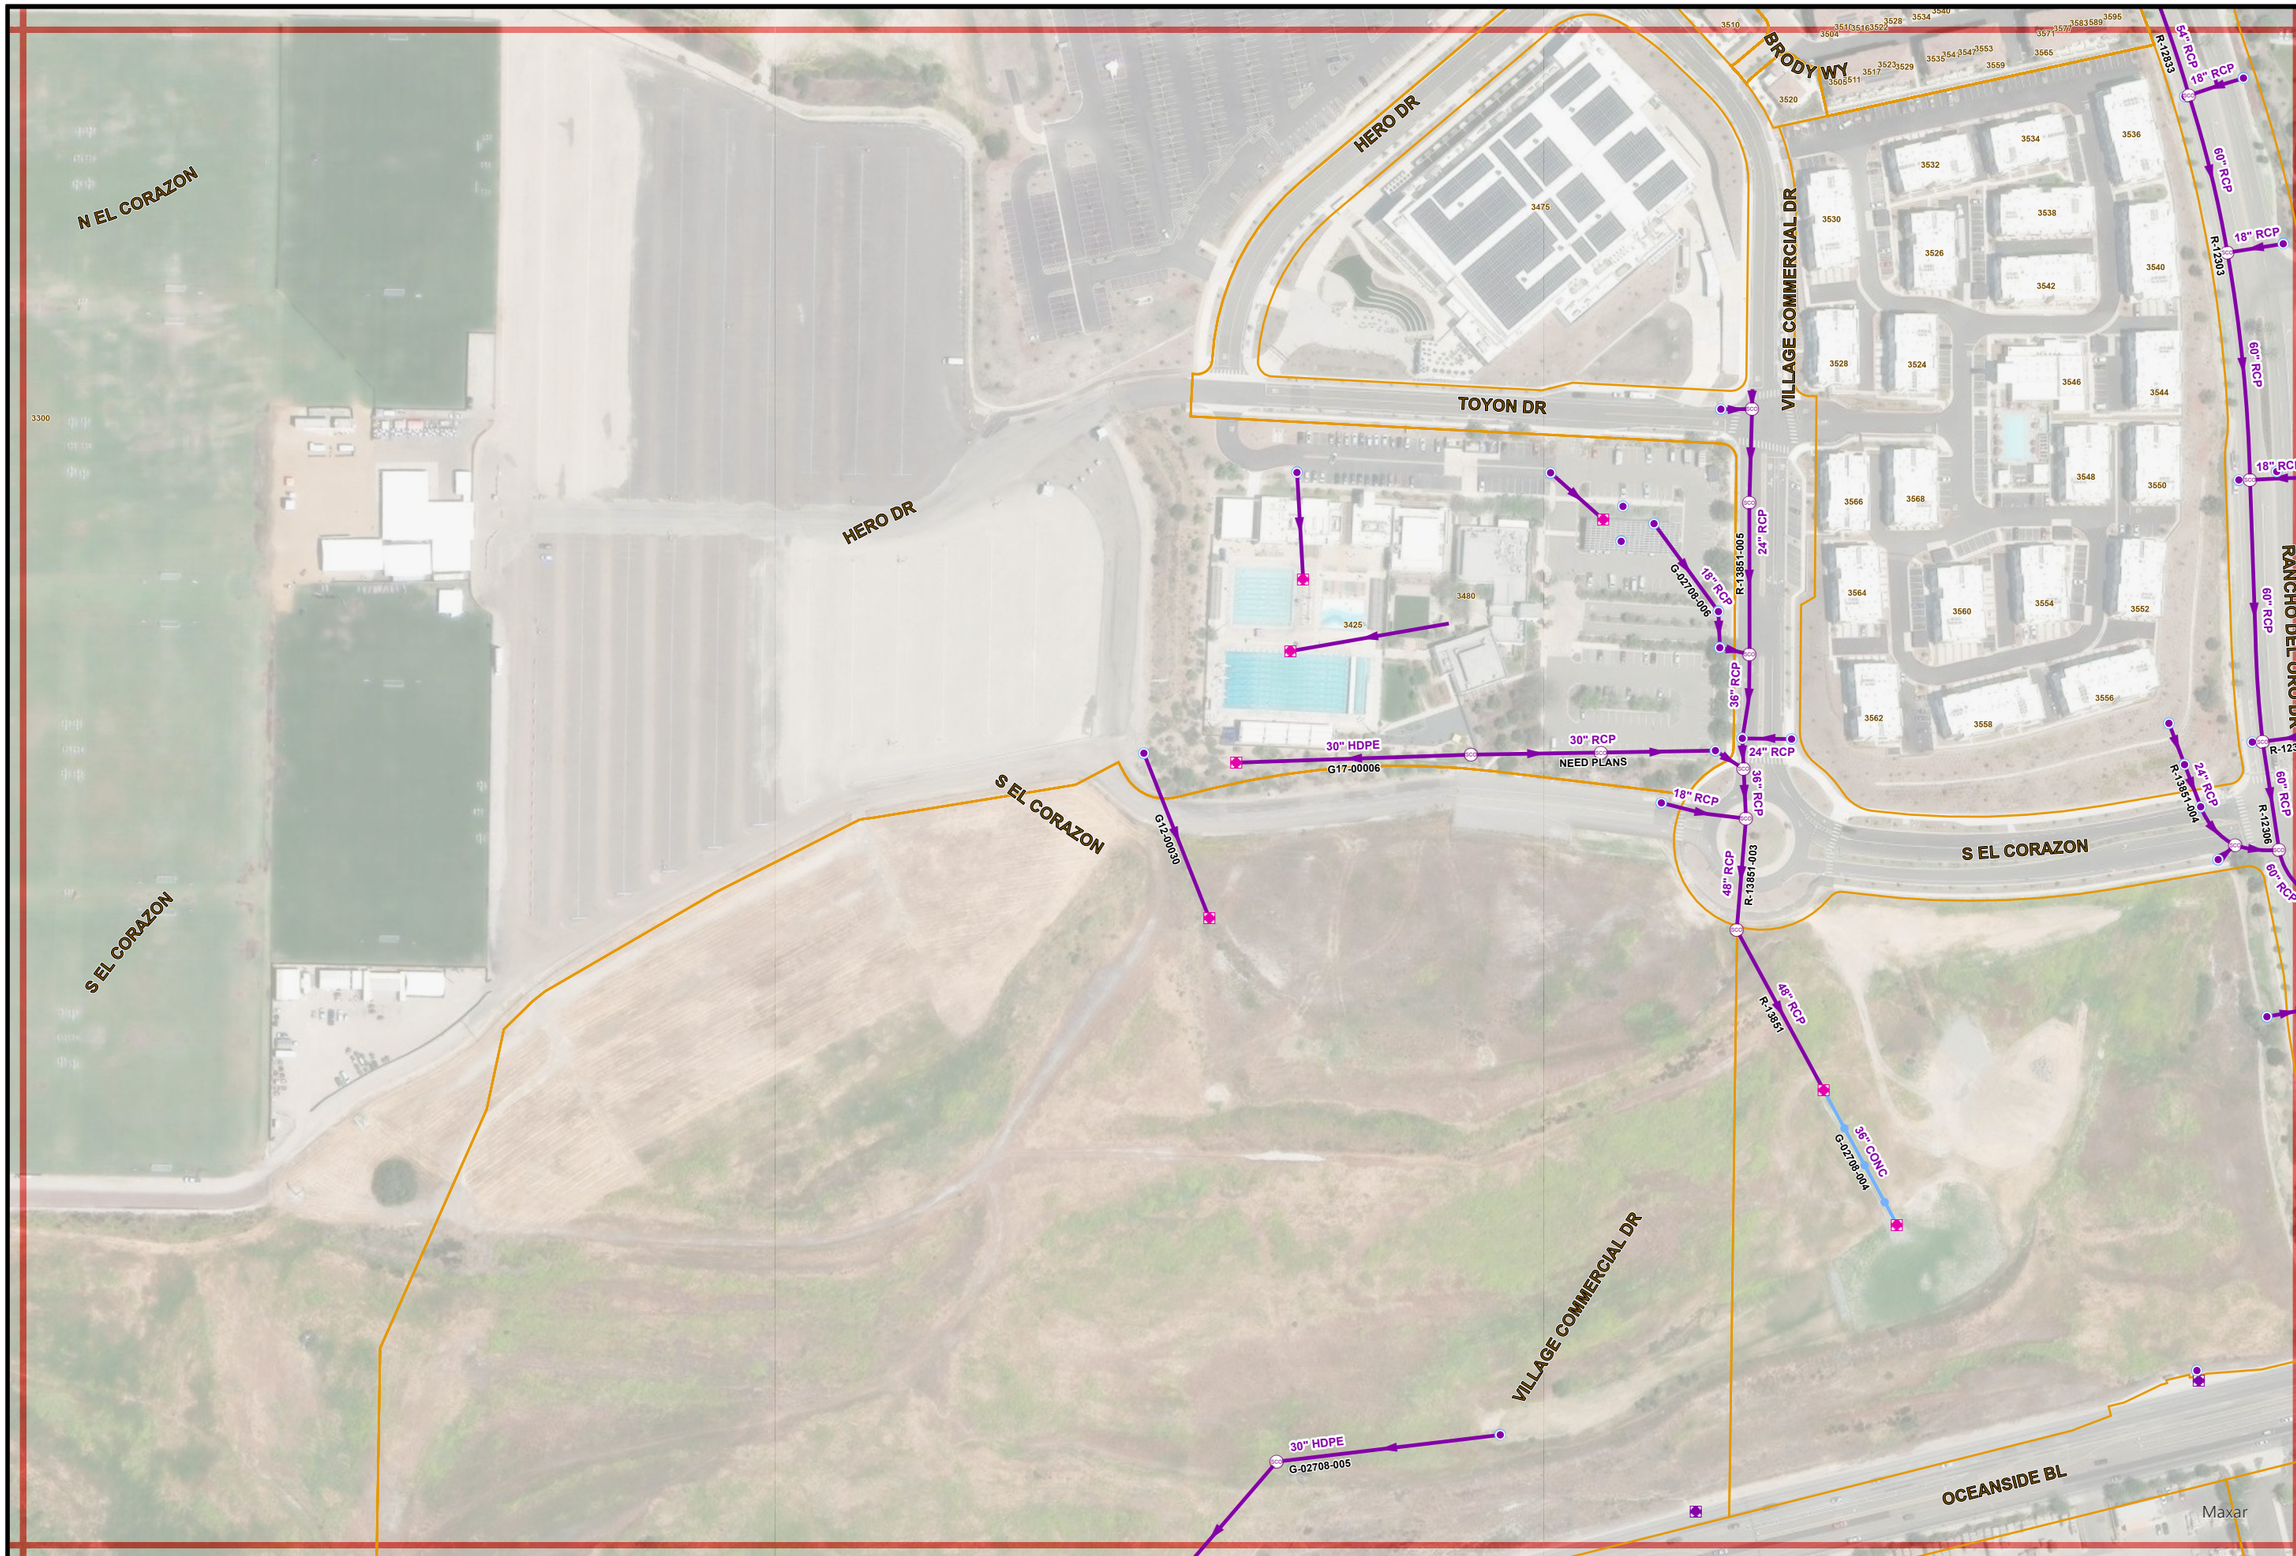


7/28/2025

- THIS MAP PREPARED SOLELY FOR ILLUSTRATION PURPOSE & IS NOT TO BE RELIED UPON FOR ENGINEERING DRAWINGS.
- SOME INFORMATION MAY NOT BE ACCURATE.

# Storm Atlas Map No. K21

PAGE INDEX

| | | |
|---|---|---|
| J20 | K20 | L20 |
| J21 | K21 | L21 |
| J22 | K22 | L22 |

N

1" = 200'

K21