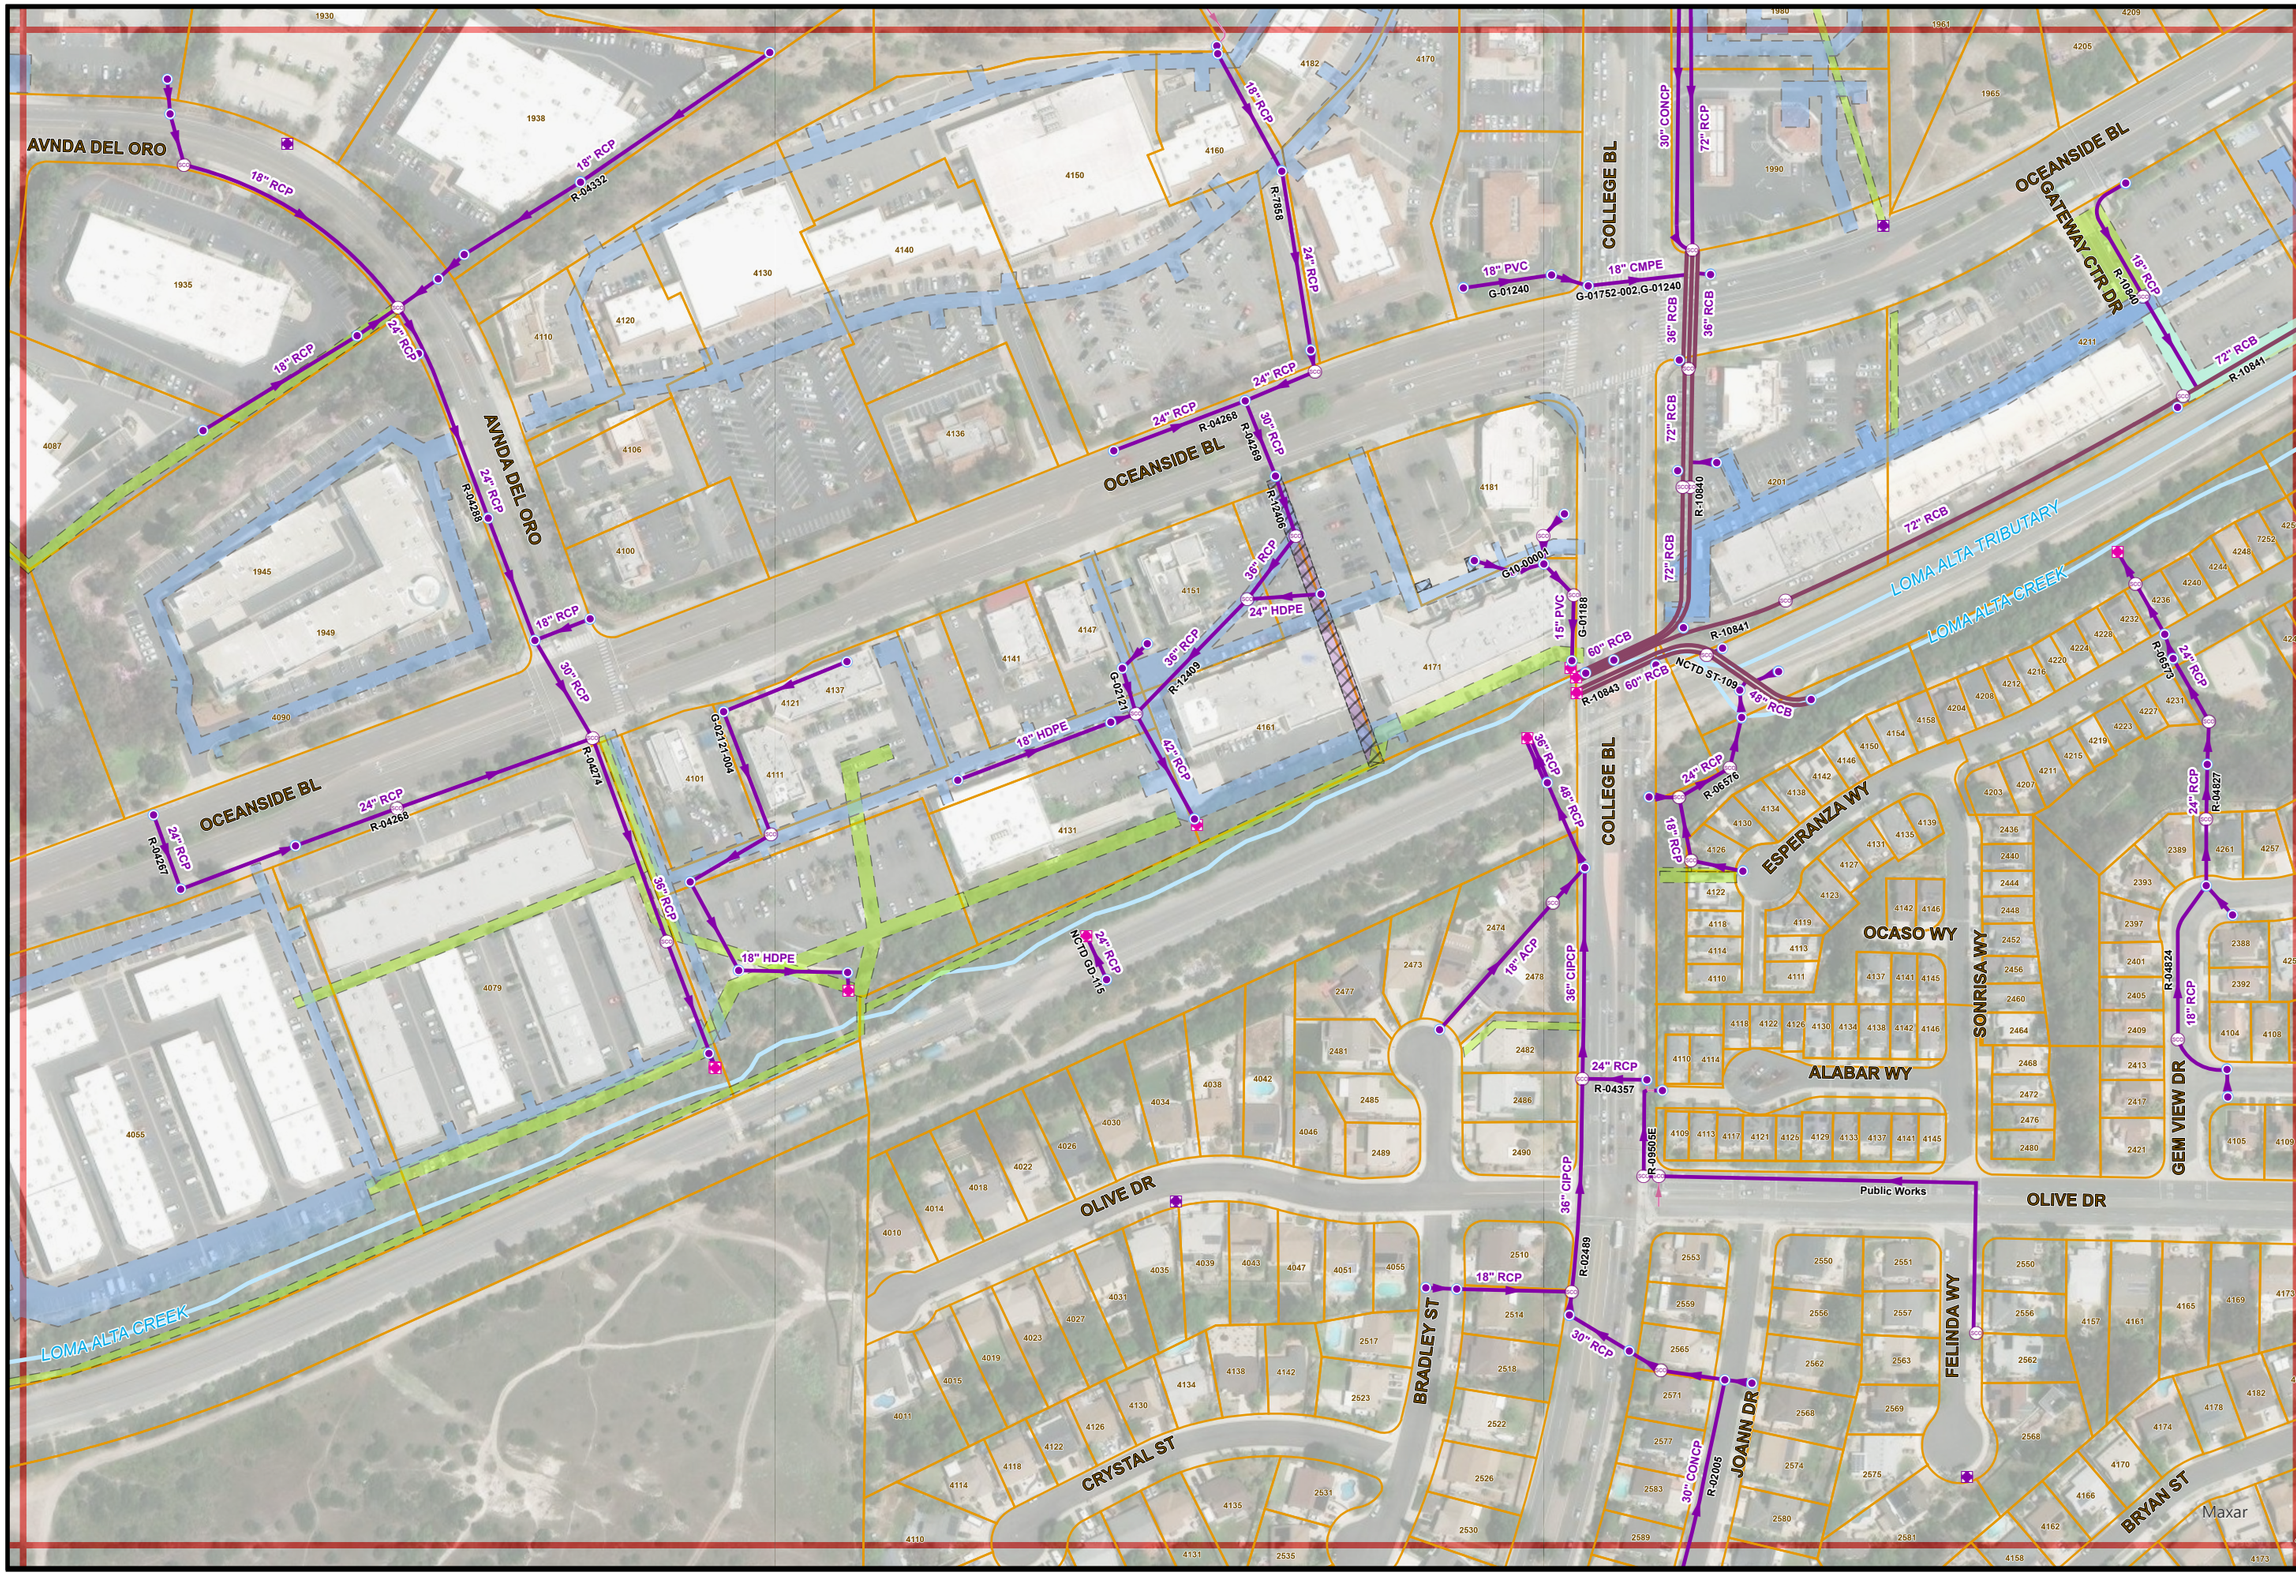

7/28/2025

- THIS MAP PREPARED SOLELY FOR ILLUSTRATION PURPOSE & IS NOT TO BE RELIED UPON FOR ENGINEERING DRAWINGS.
- SOME INFORMATION MAY NOT BE ACCURATE.

Storm Atlas Map No. N21

PAGE INDEX

M20	N20	O20
M21	N21	O21
M22	N22	O22

N

1" = 200'

N21