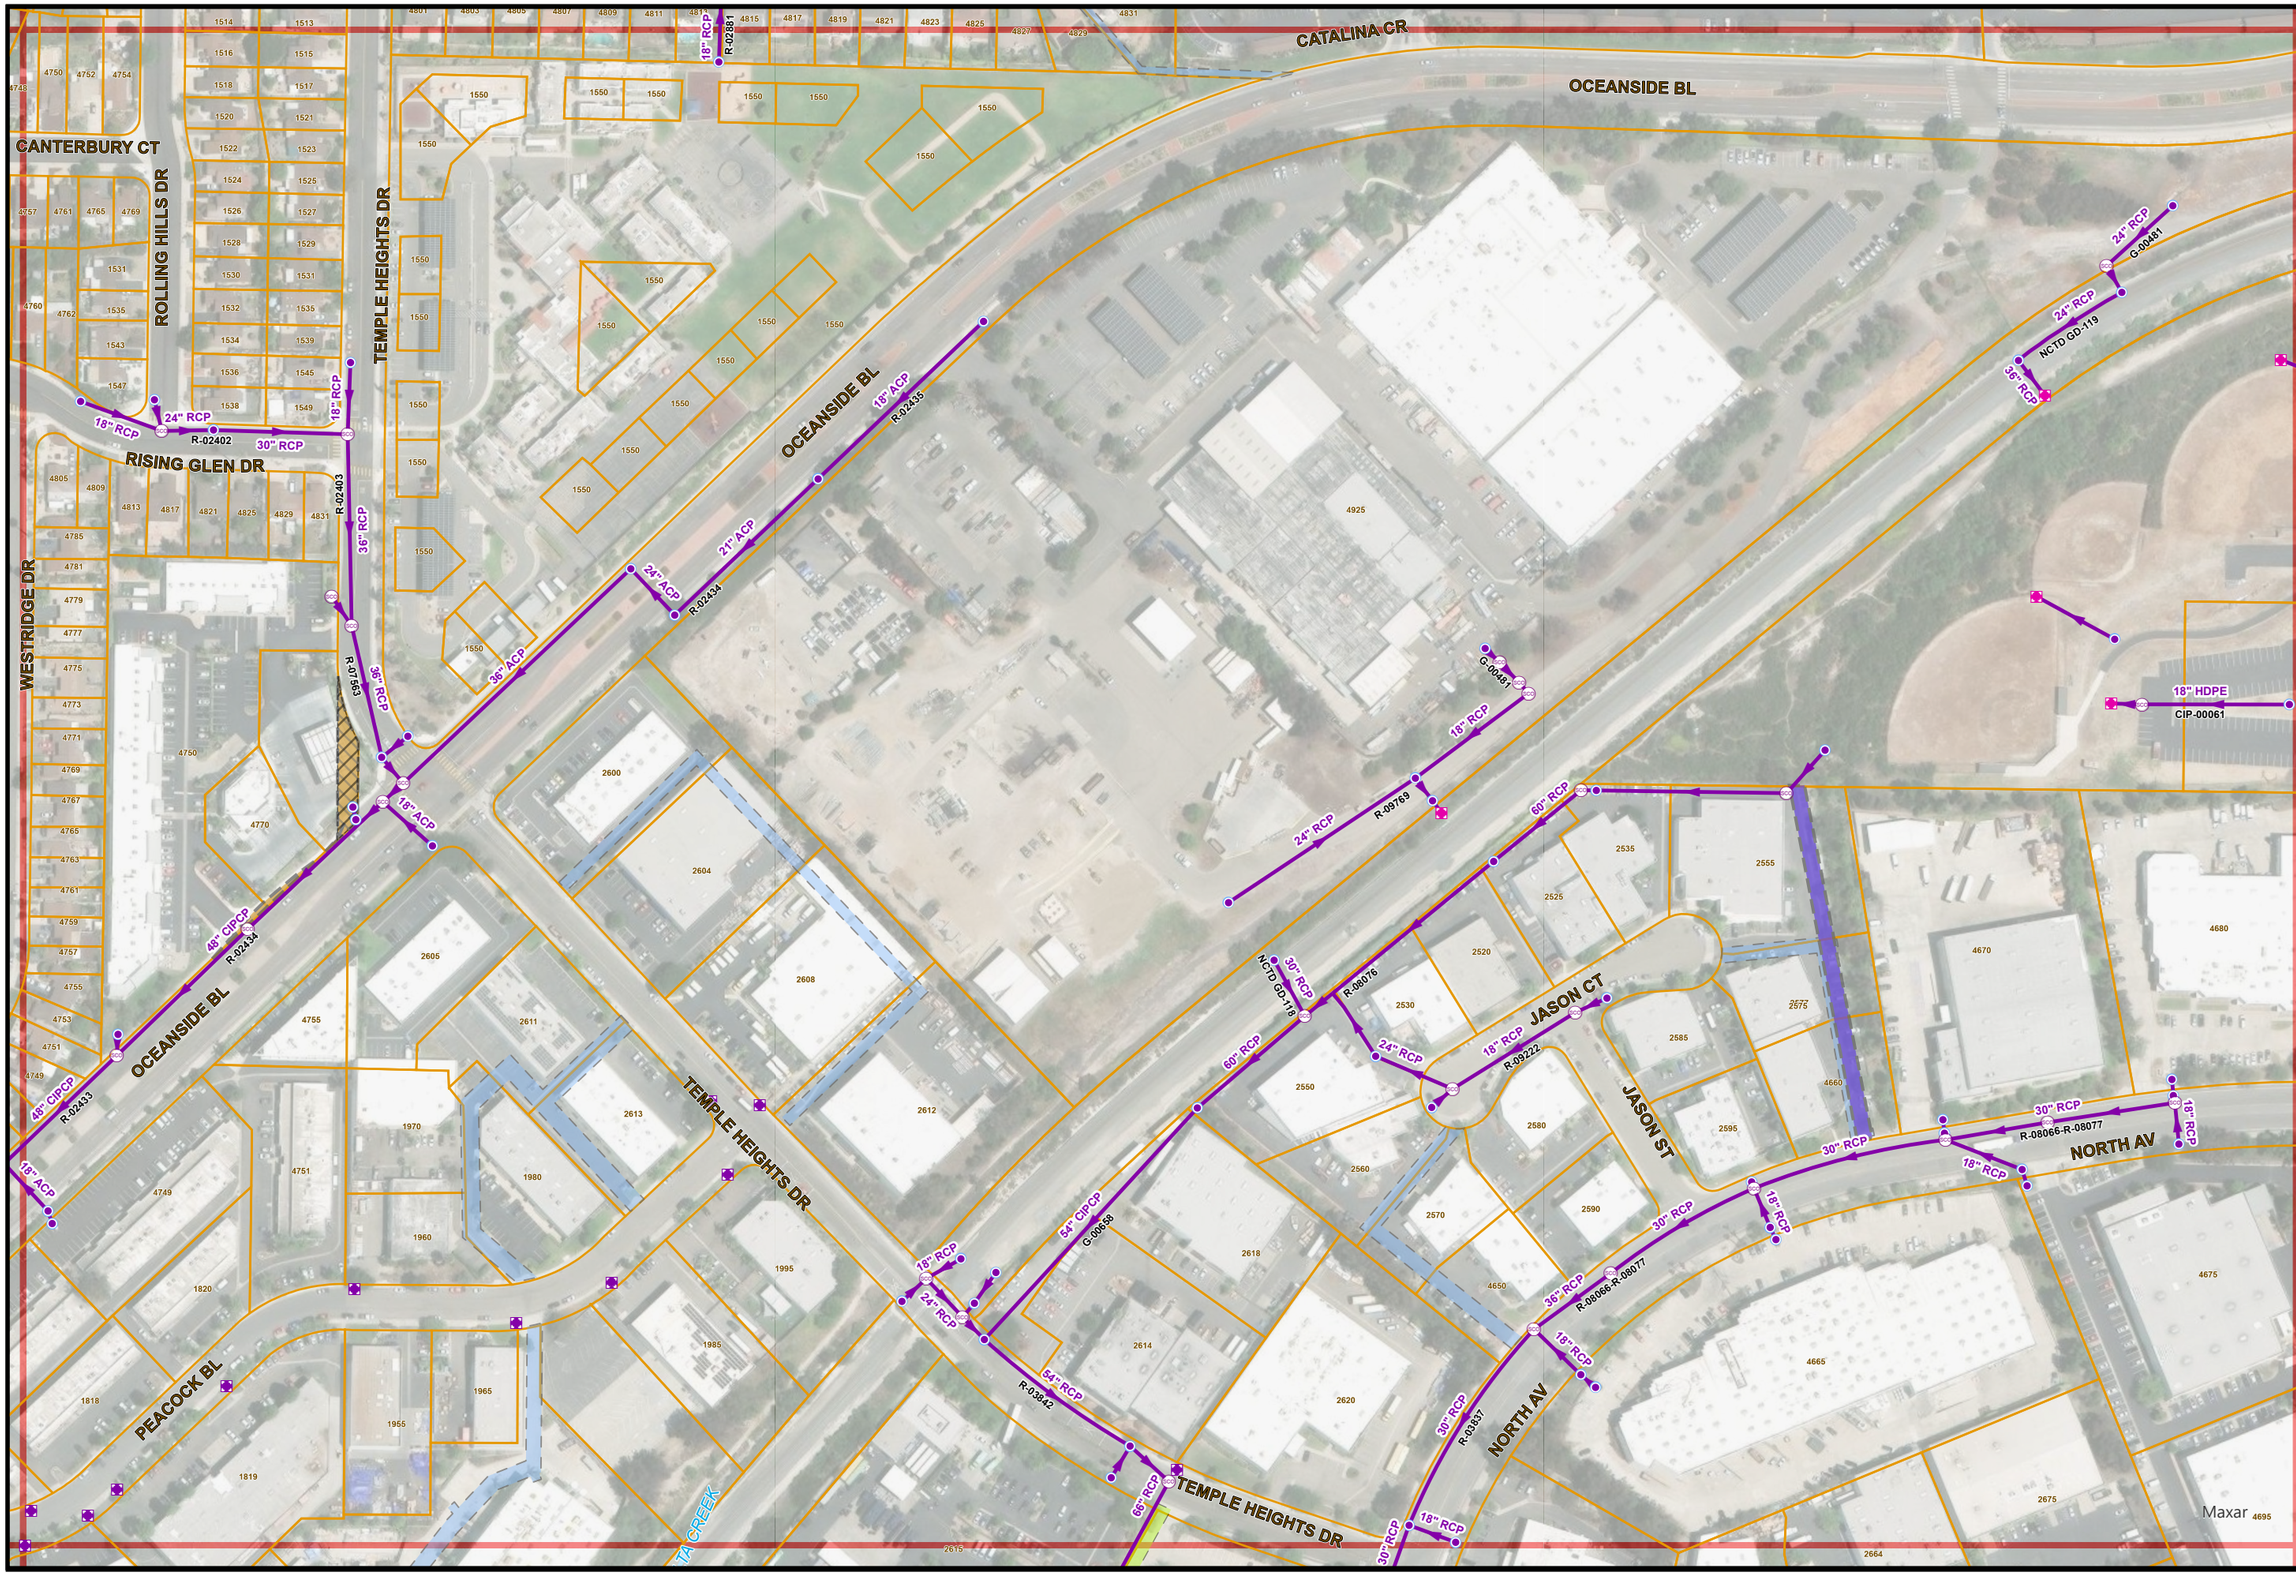

7/28/2025

- THIS MAP PREPARED SOLELY FOR ILLUSTRATION PURPOSE & IS NOT TO BE RELIED UPON FOR ENGINEERING DRAWINGS.
- SOME INFORMATION MAY NOT BE ACCURATE.

Storm Atlas Map No. P19

PAGE INDEX

O18	P18	Q18
O19	P19	Q19
O20	P20	Q20

N

1" = 200'

P19