7/28/2025

- THIS MAP PREPARED SOLELY FOR ILLUSTRATION PURPOSE & IS NOT TO BE RELIED UPON FOR ENGINEERING DRAWINGS.
- SOME INFORMATION MAY NOT BE ACCURATE.

Storm Atlas Map No. P20

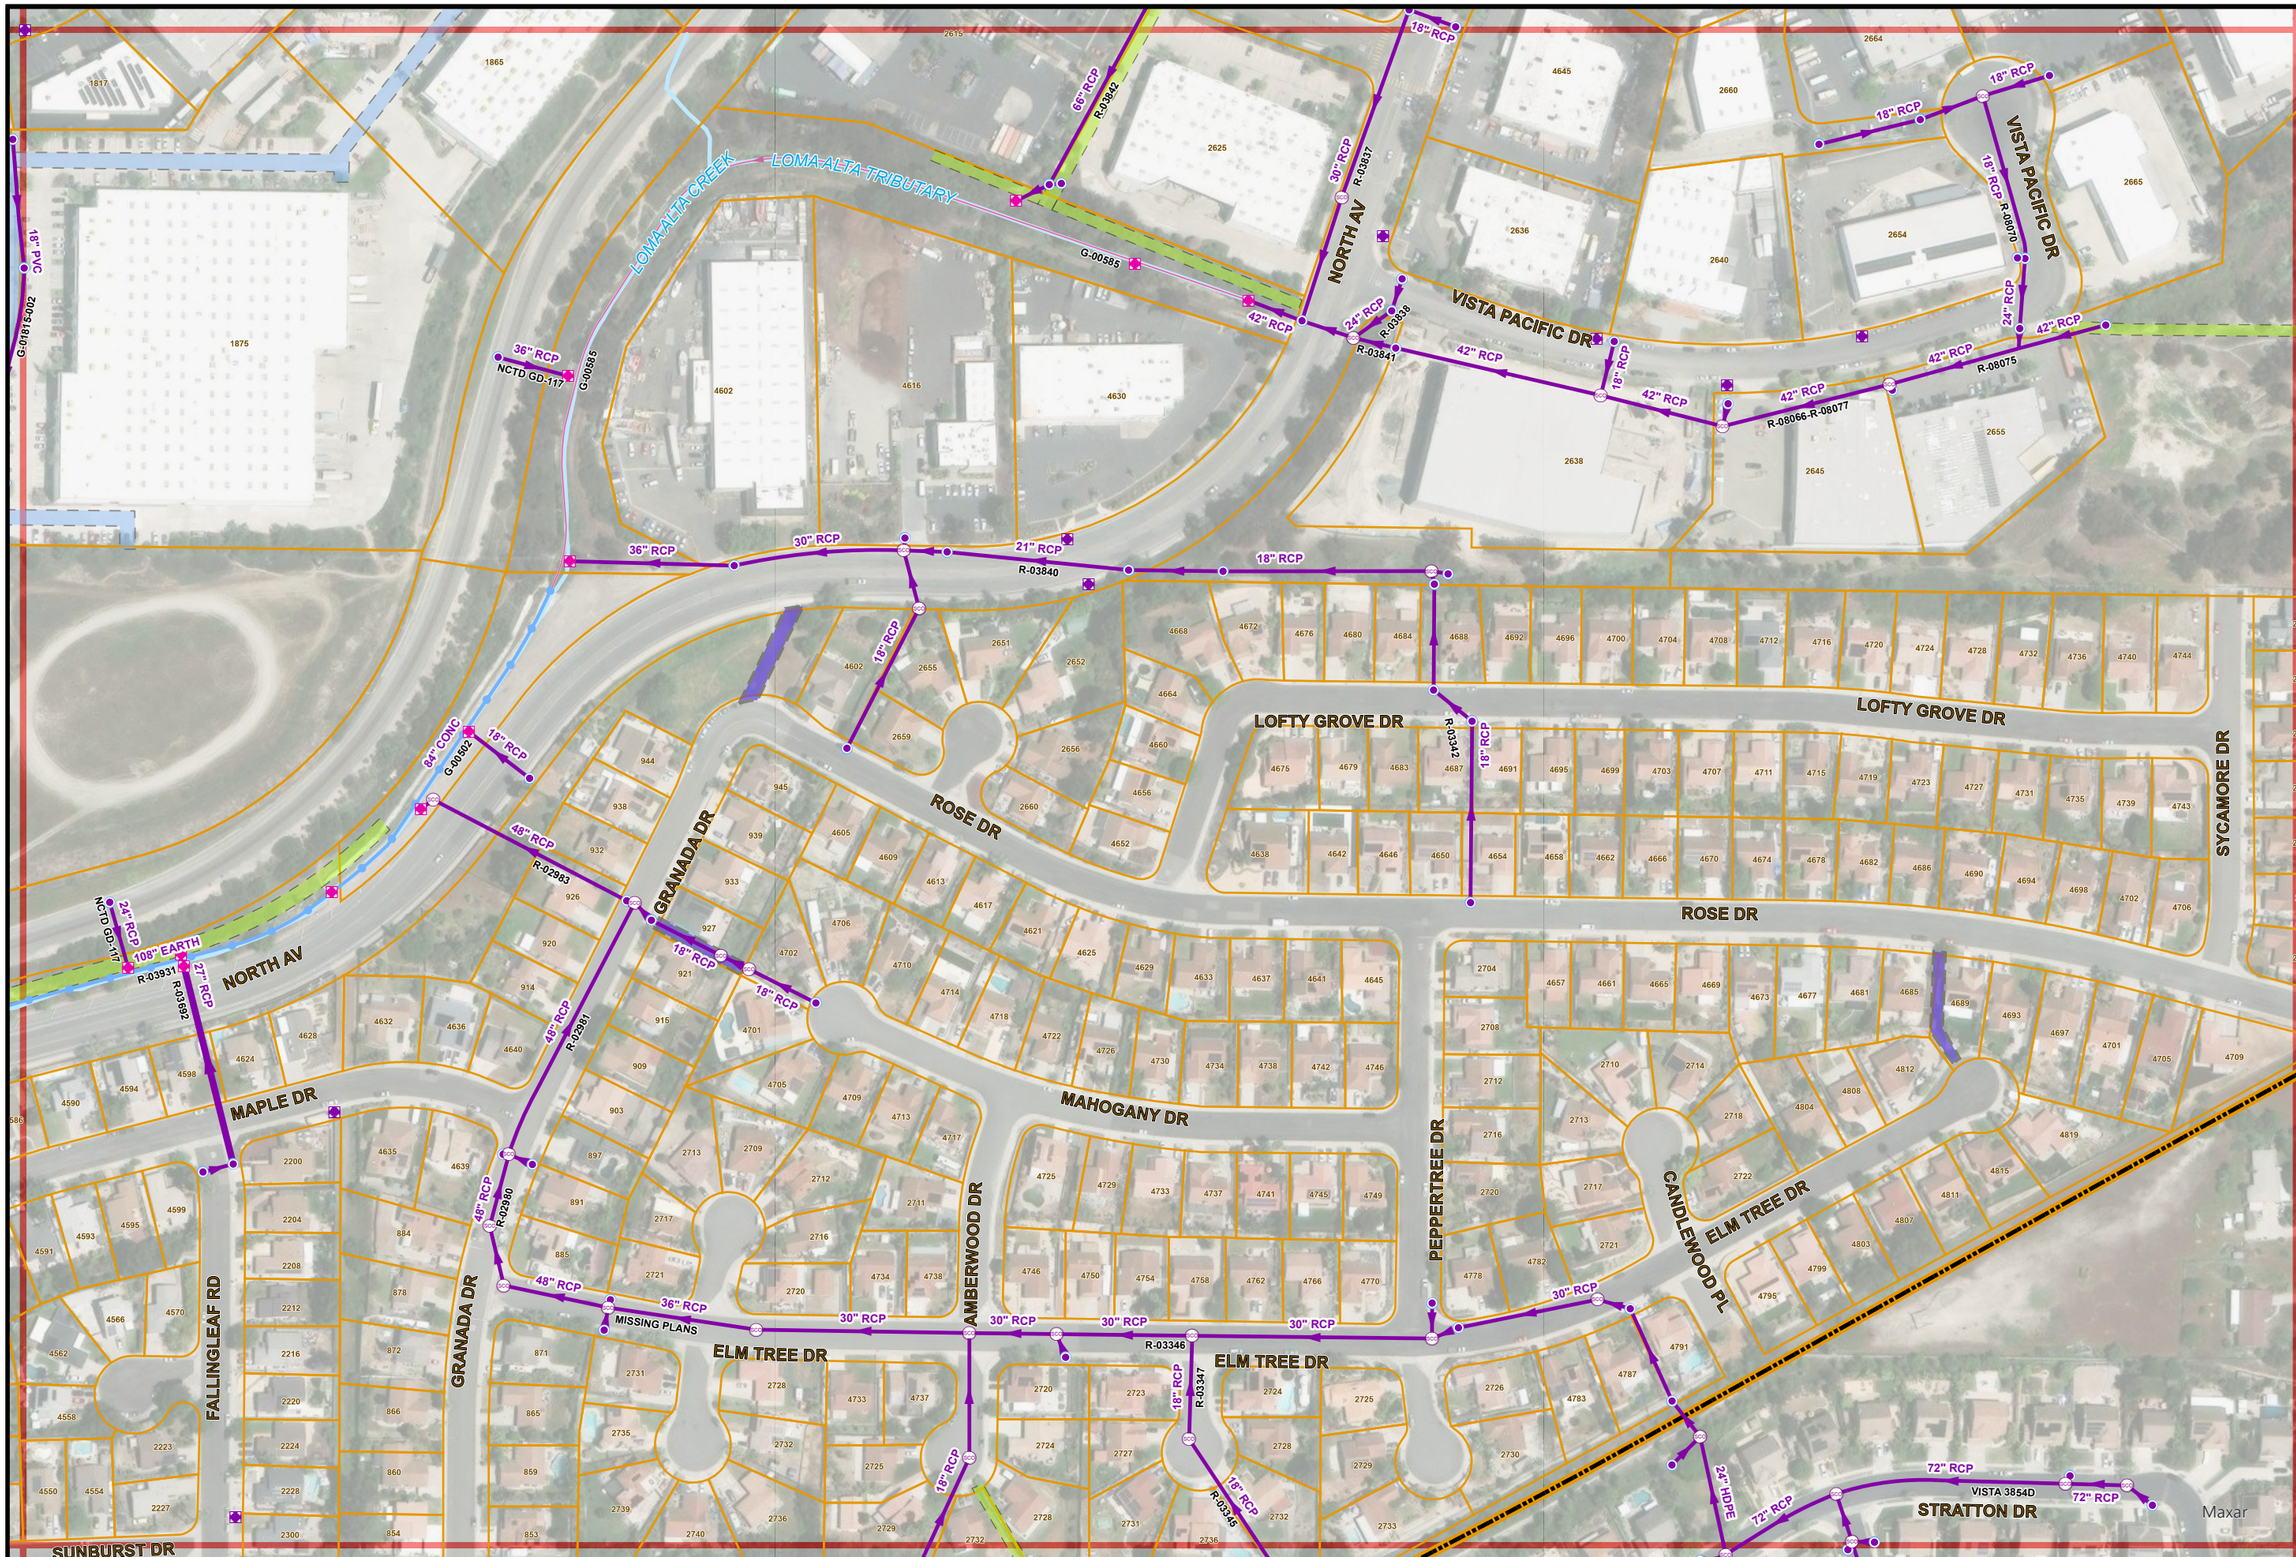

PAGE INDEX

O19	P19	Q19
O20	P20	Q20
O21	P21	

N

1" = 200'

P20