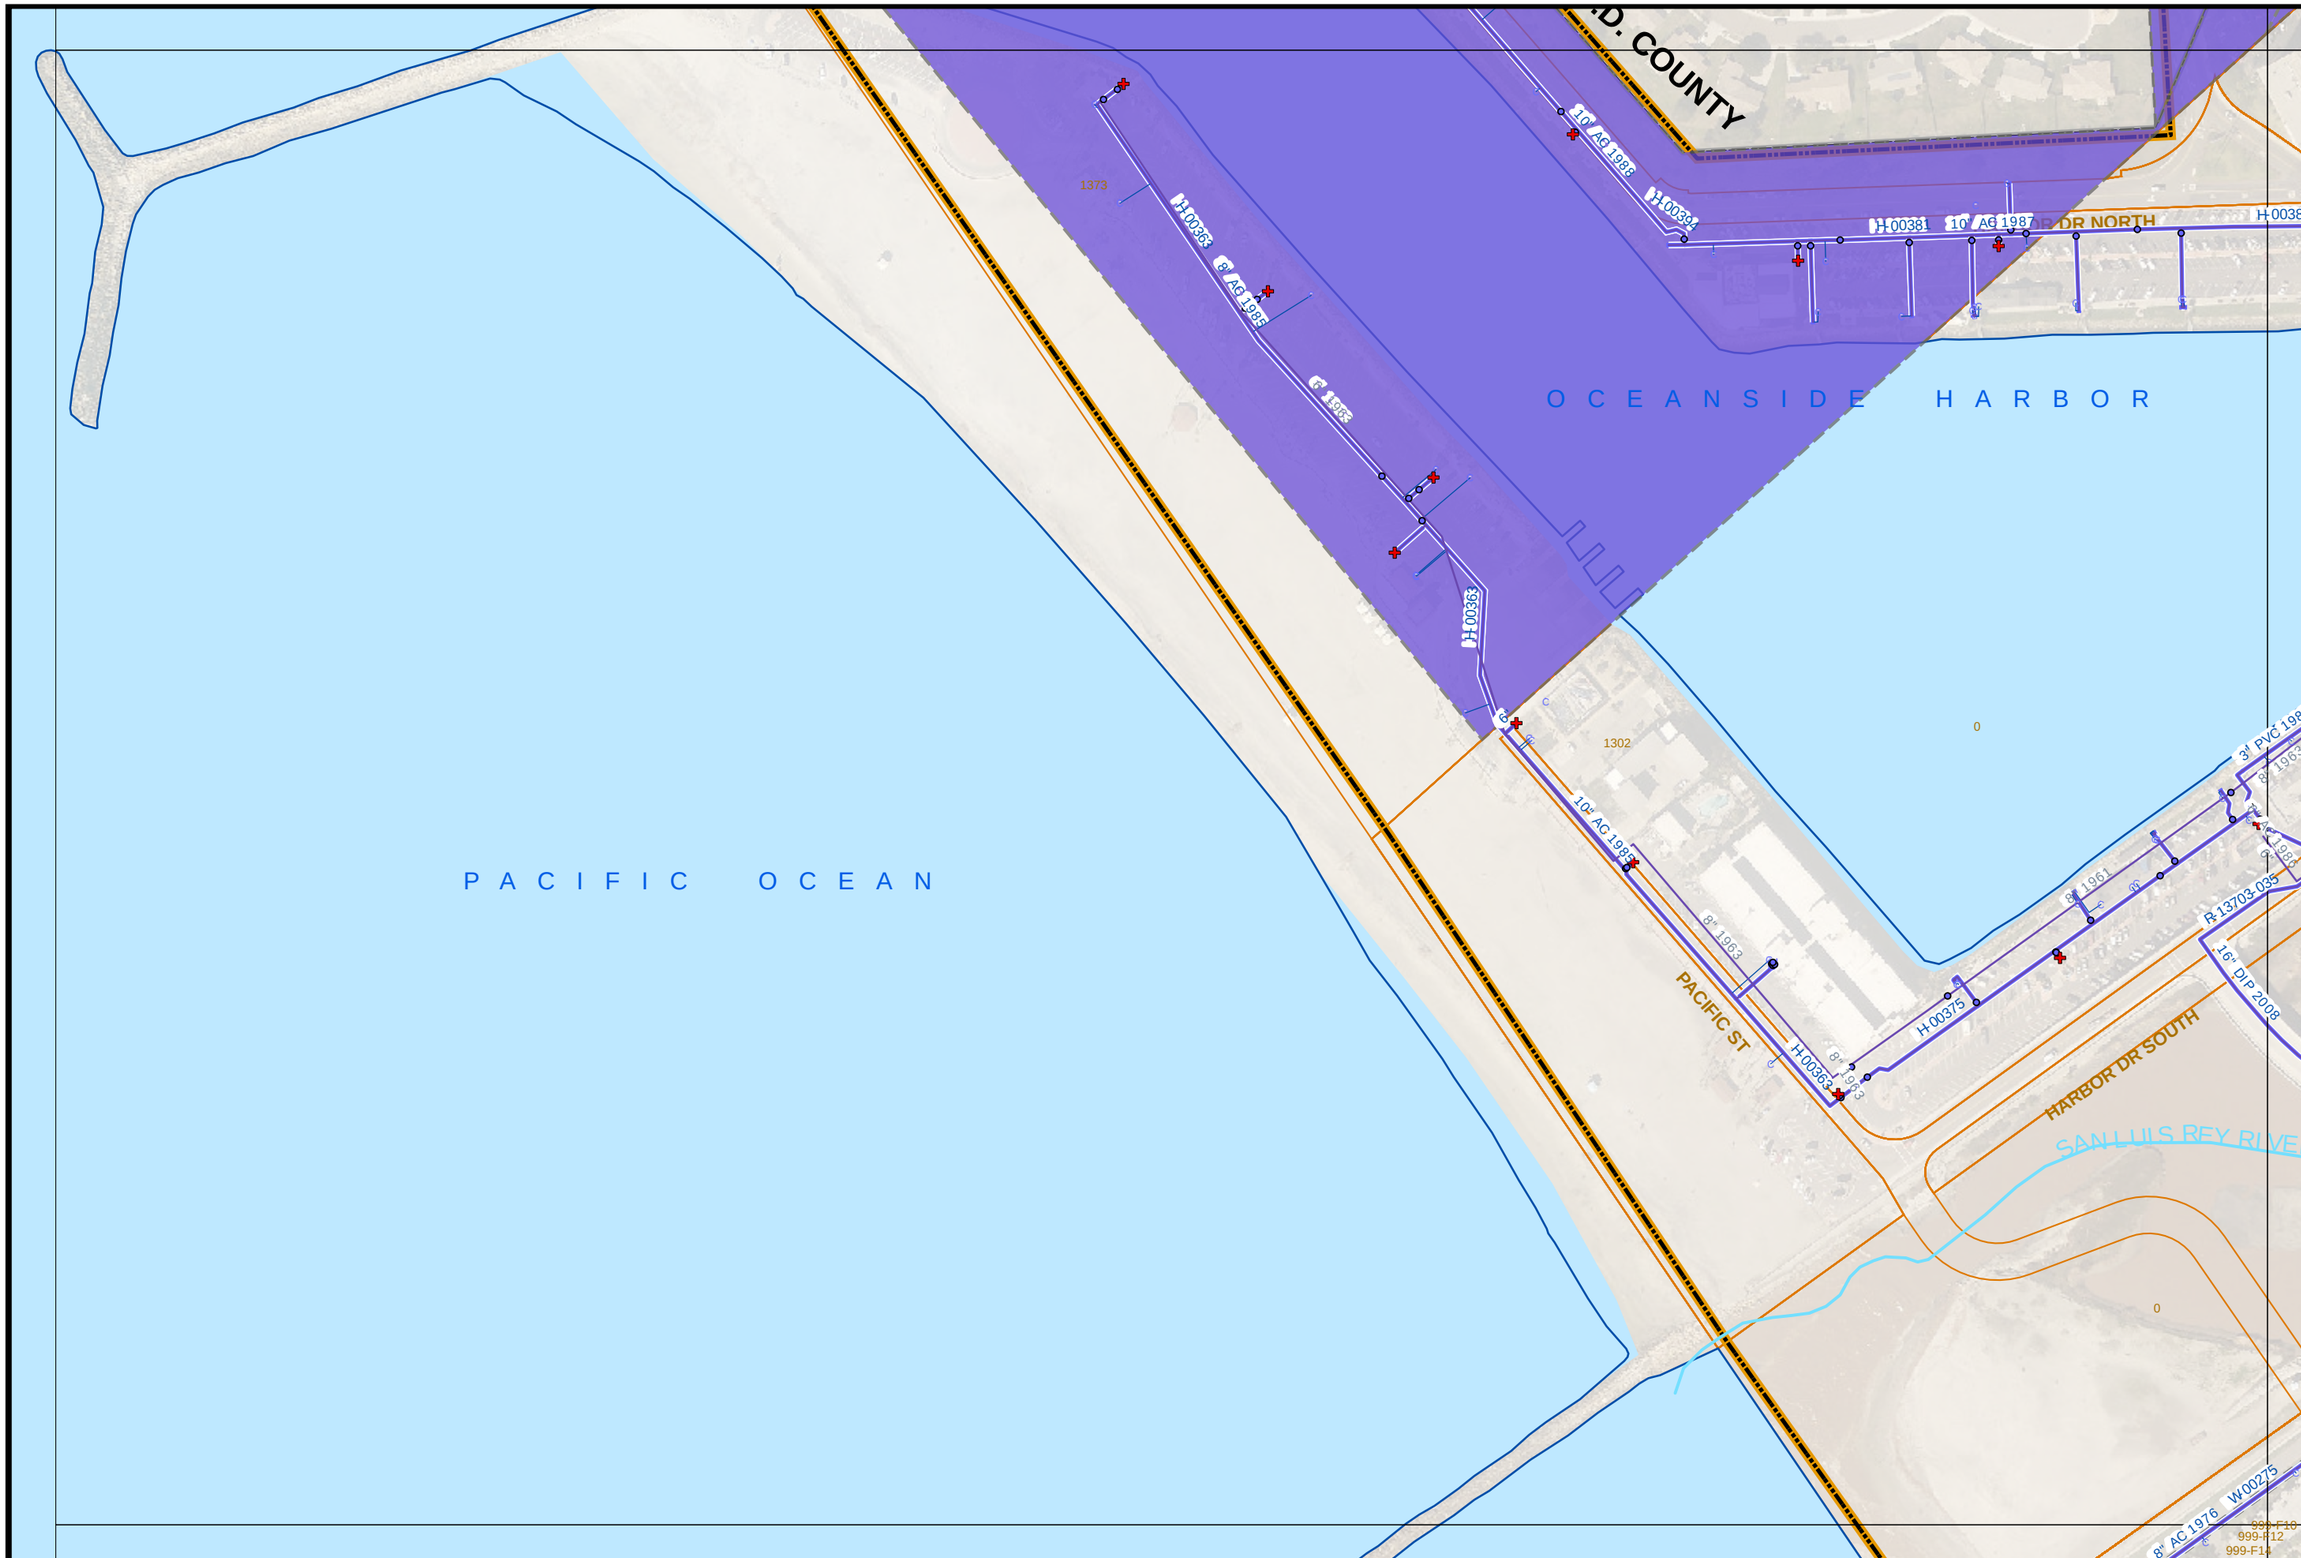

11/26/2019

- THIS MAP PREPARED SOLELY FOR ILLUSTRATION PURPOSE & IS NOT TO BE RELIED UPON FOR ENGINEERING DRAWINGS.
- SOME INFORMATION MAY NOT BE ACCURATE.

Water Atlas Map No. C21

PAGE INDEX

C20	D20	E2
C21	D21	E2
C22	D22	E2

1" = 200'

C21