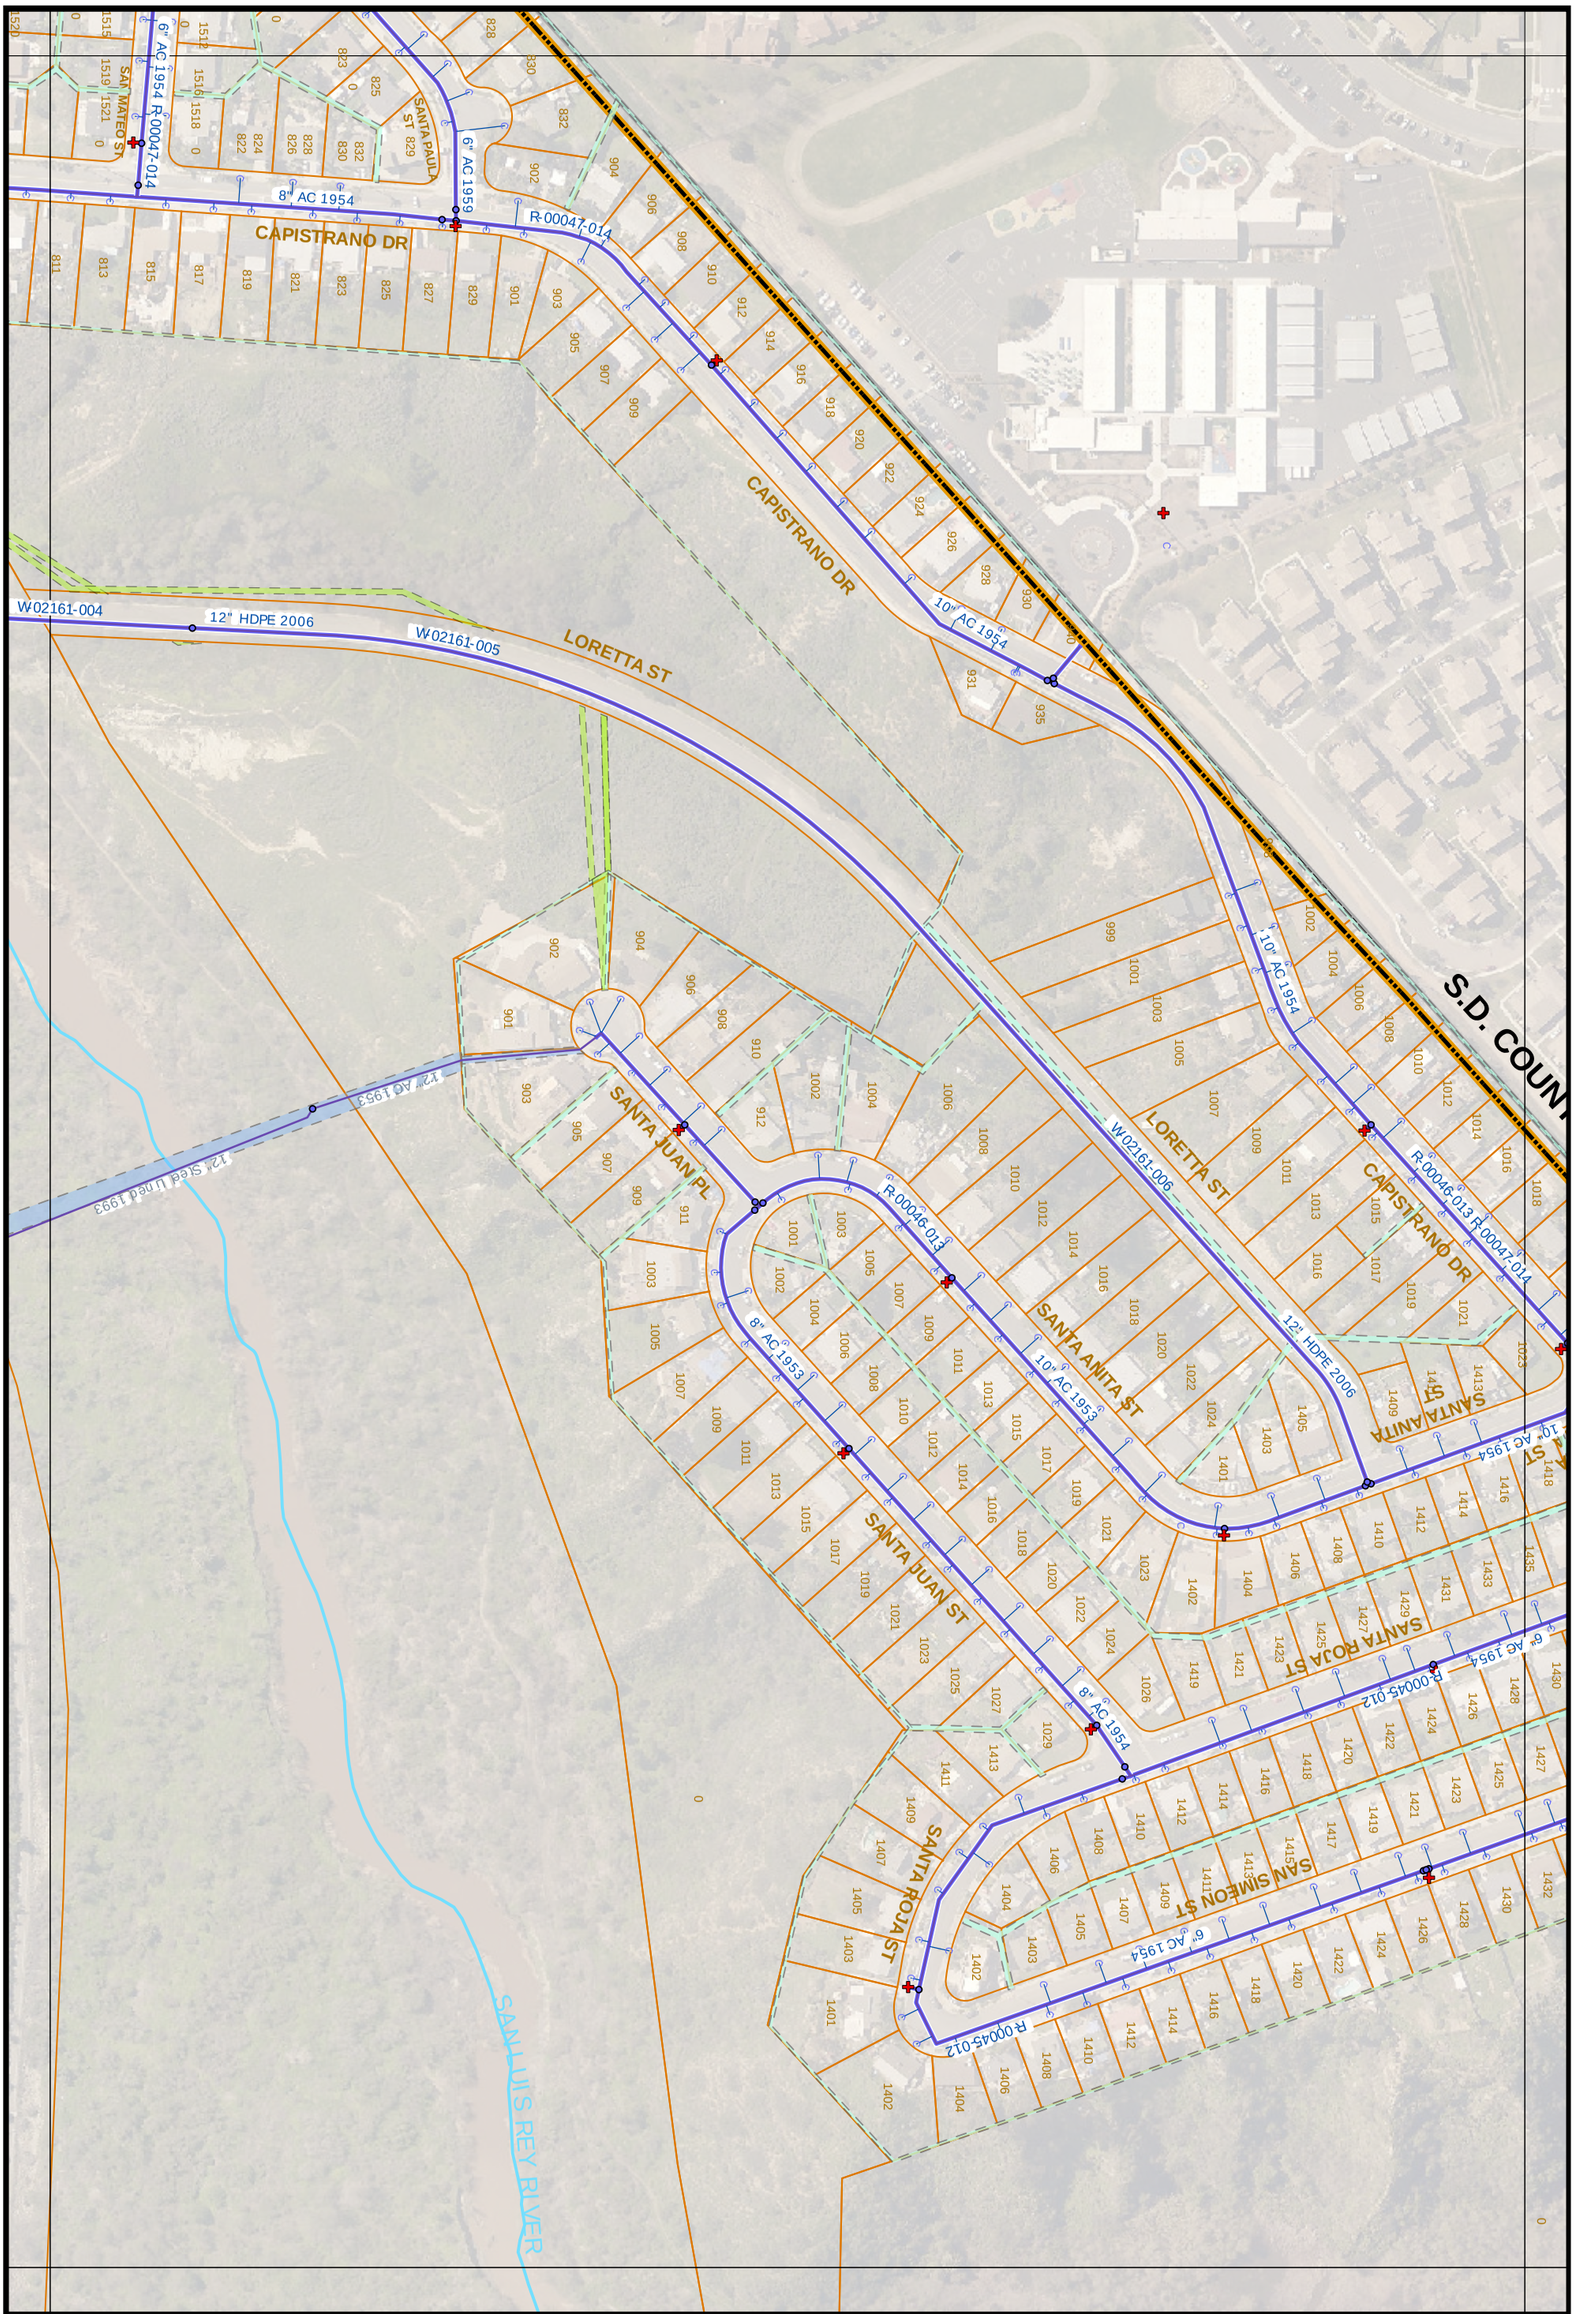

E19

1" = 200'

D20	D19	E18
E20	E19	F19
F20		F18

PAGE INDEX

Water Atlas Map No. E19

- THIS MAP PREPARED SOLELY FOR ILLUSTRATION PURPOSE & IS NOT TO BE RELIED UPON FOR ENGINEERING DRAWINGS.
- SOME INFORMATION MAY NOT BE ACCURATE.

11/26/2019