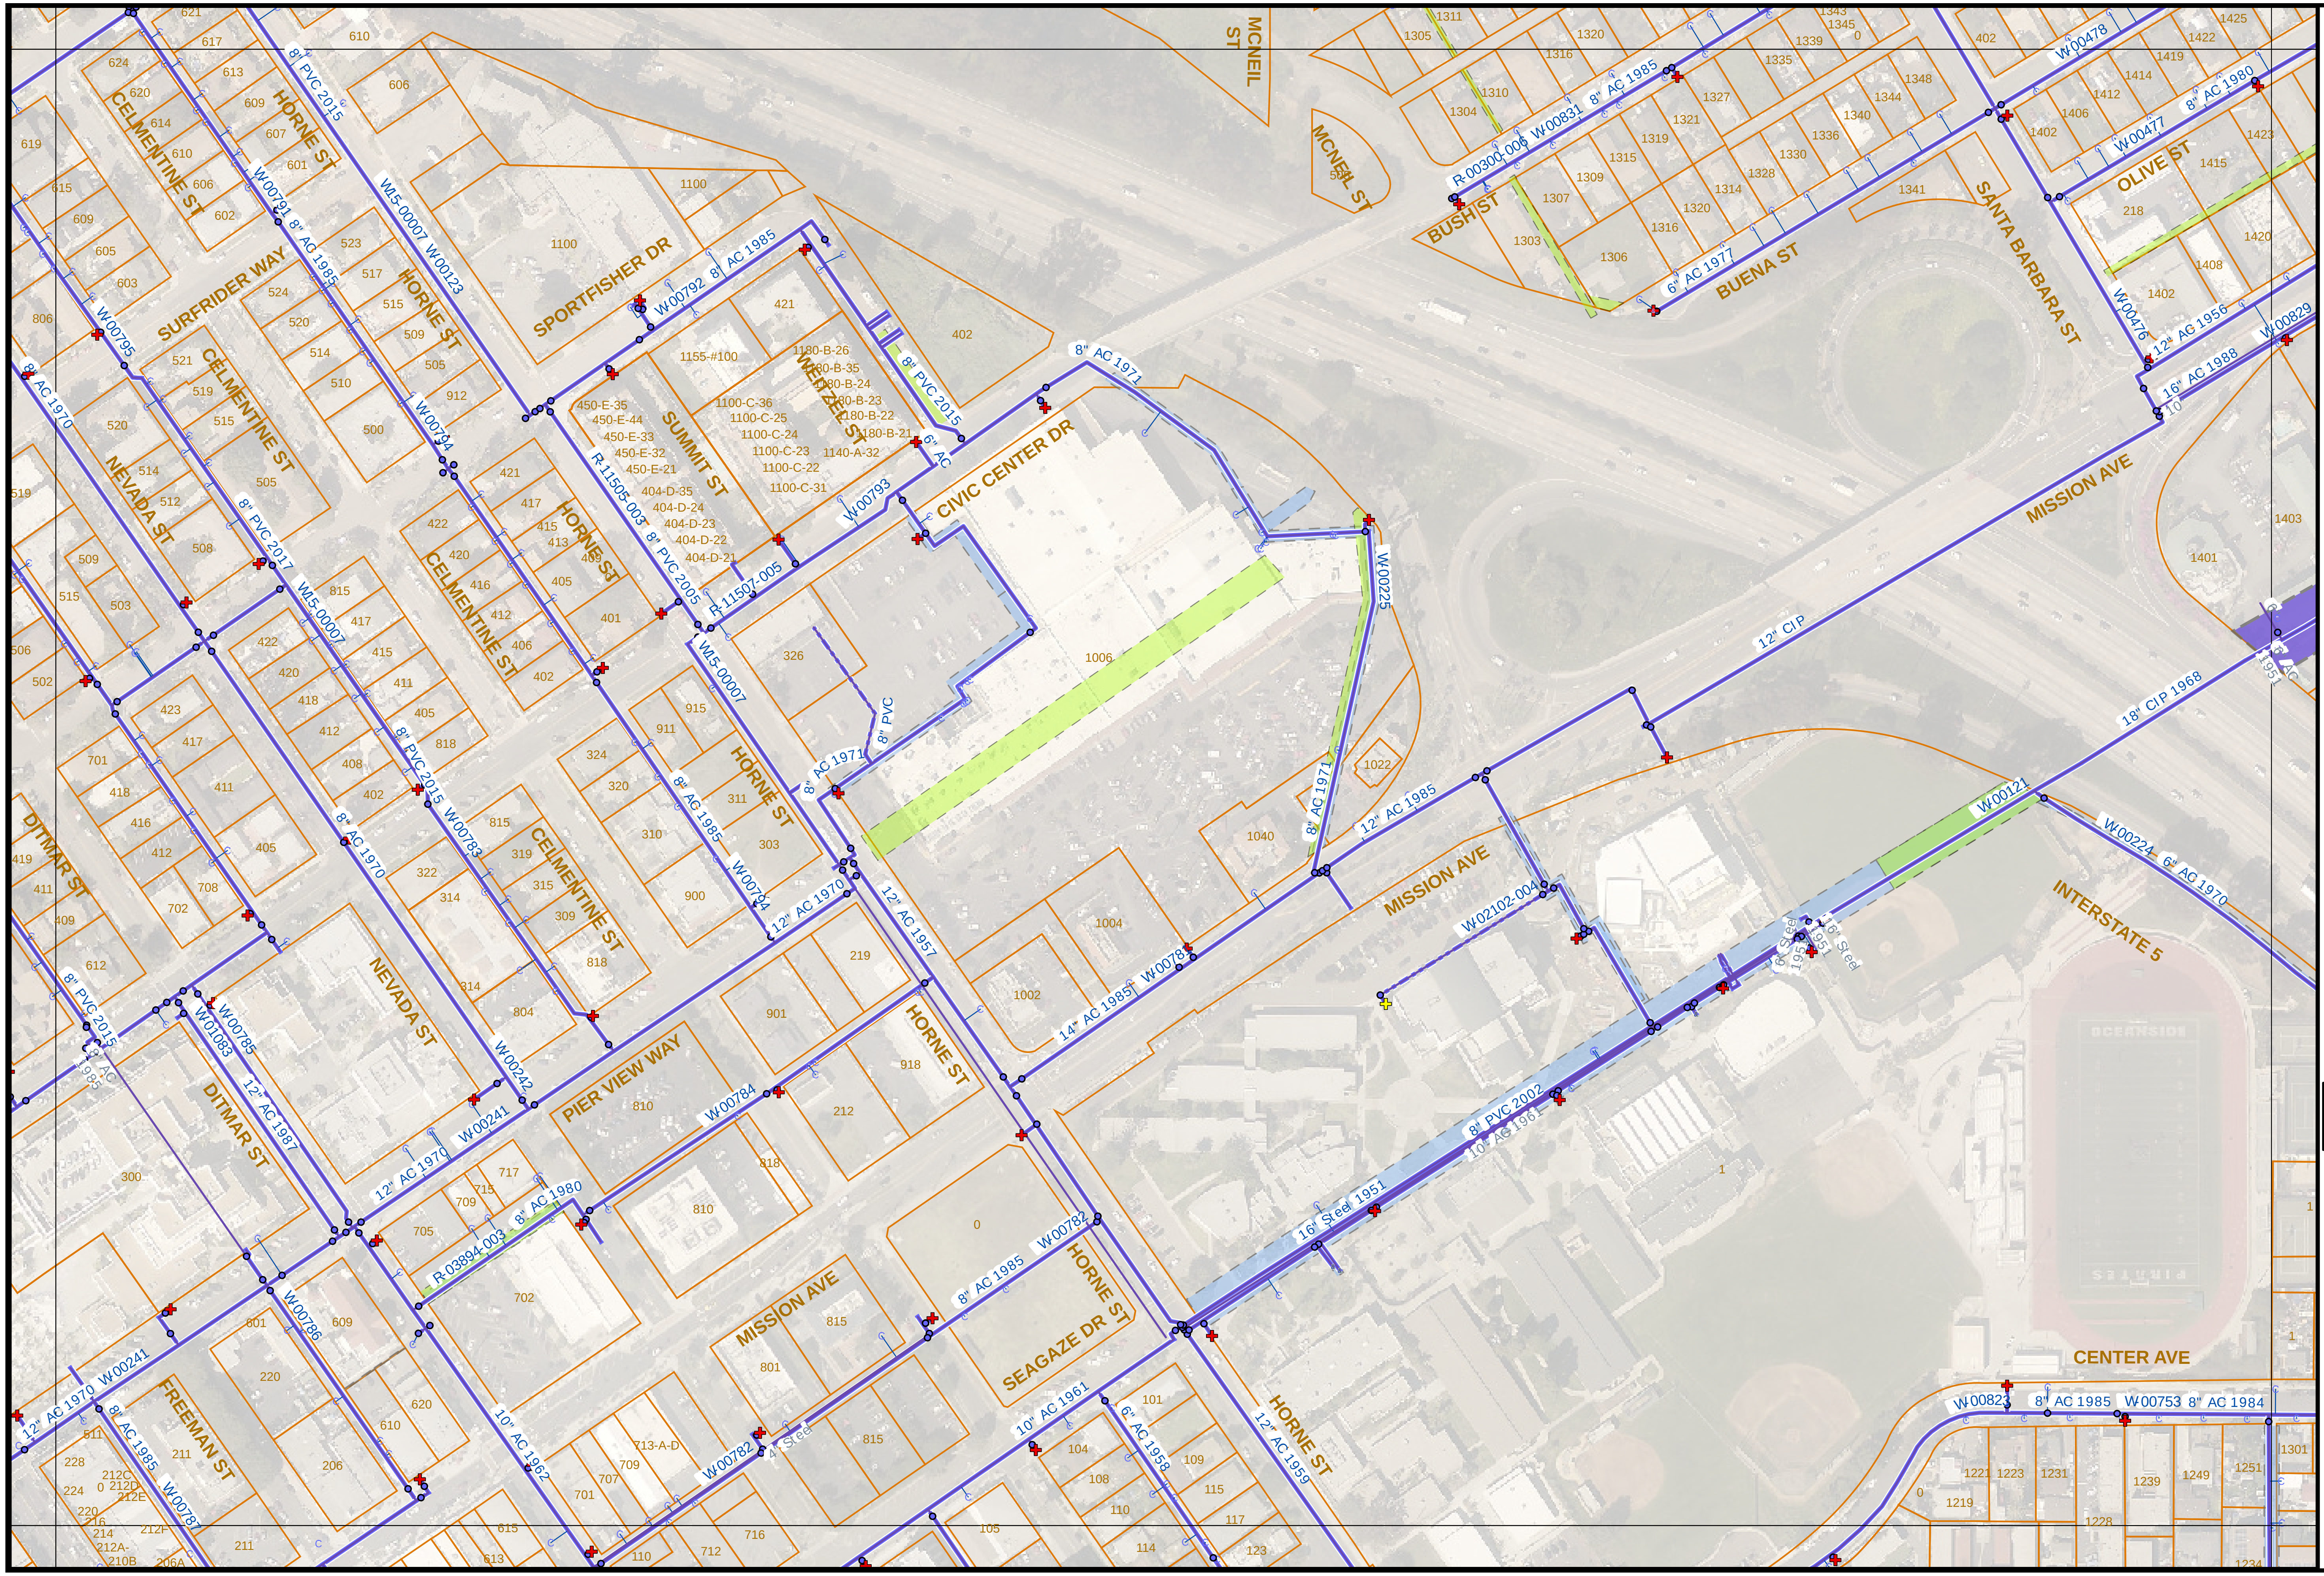

11/26/2019

- THIS MAP PREPARED SOLELY FOR ILLUSTRATION PURPOSE & IS NOT TO BE RELIED UPON FOR ENGINEERING DRAWINGS.
- SOME INFORMATION MAY NOT BE ACCURATE.

Water Atlas Map No. E22

PAGE INDEX

D21	E21	F21
D22	E22	F22
D23	E23	F23

1" = 200'

E22