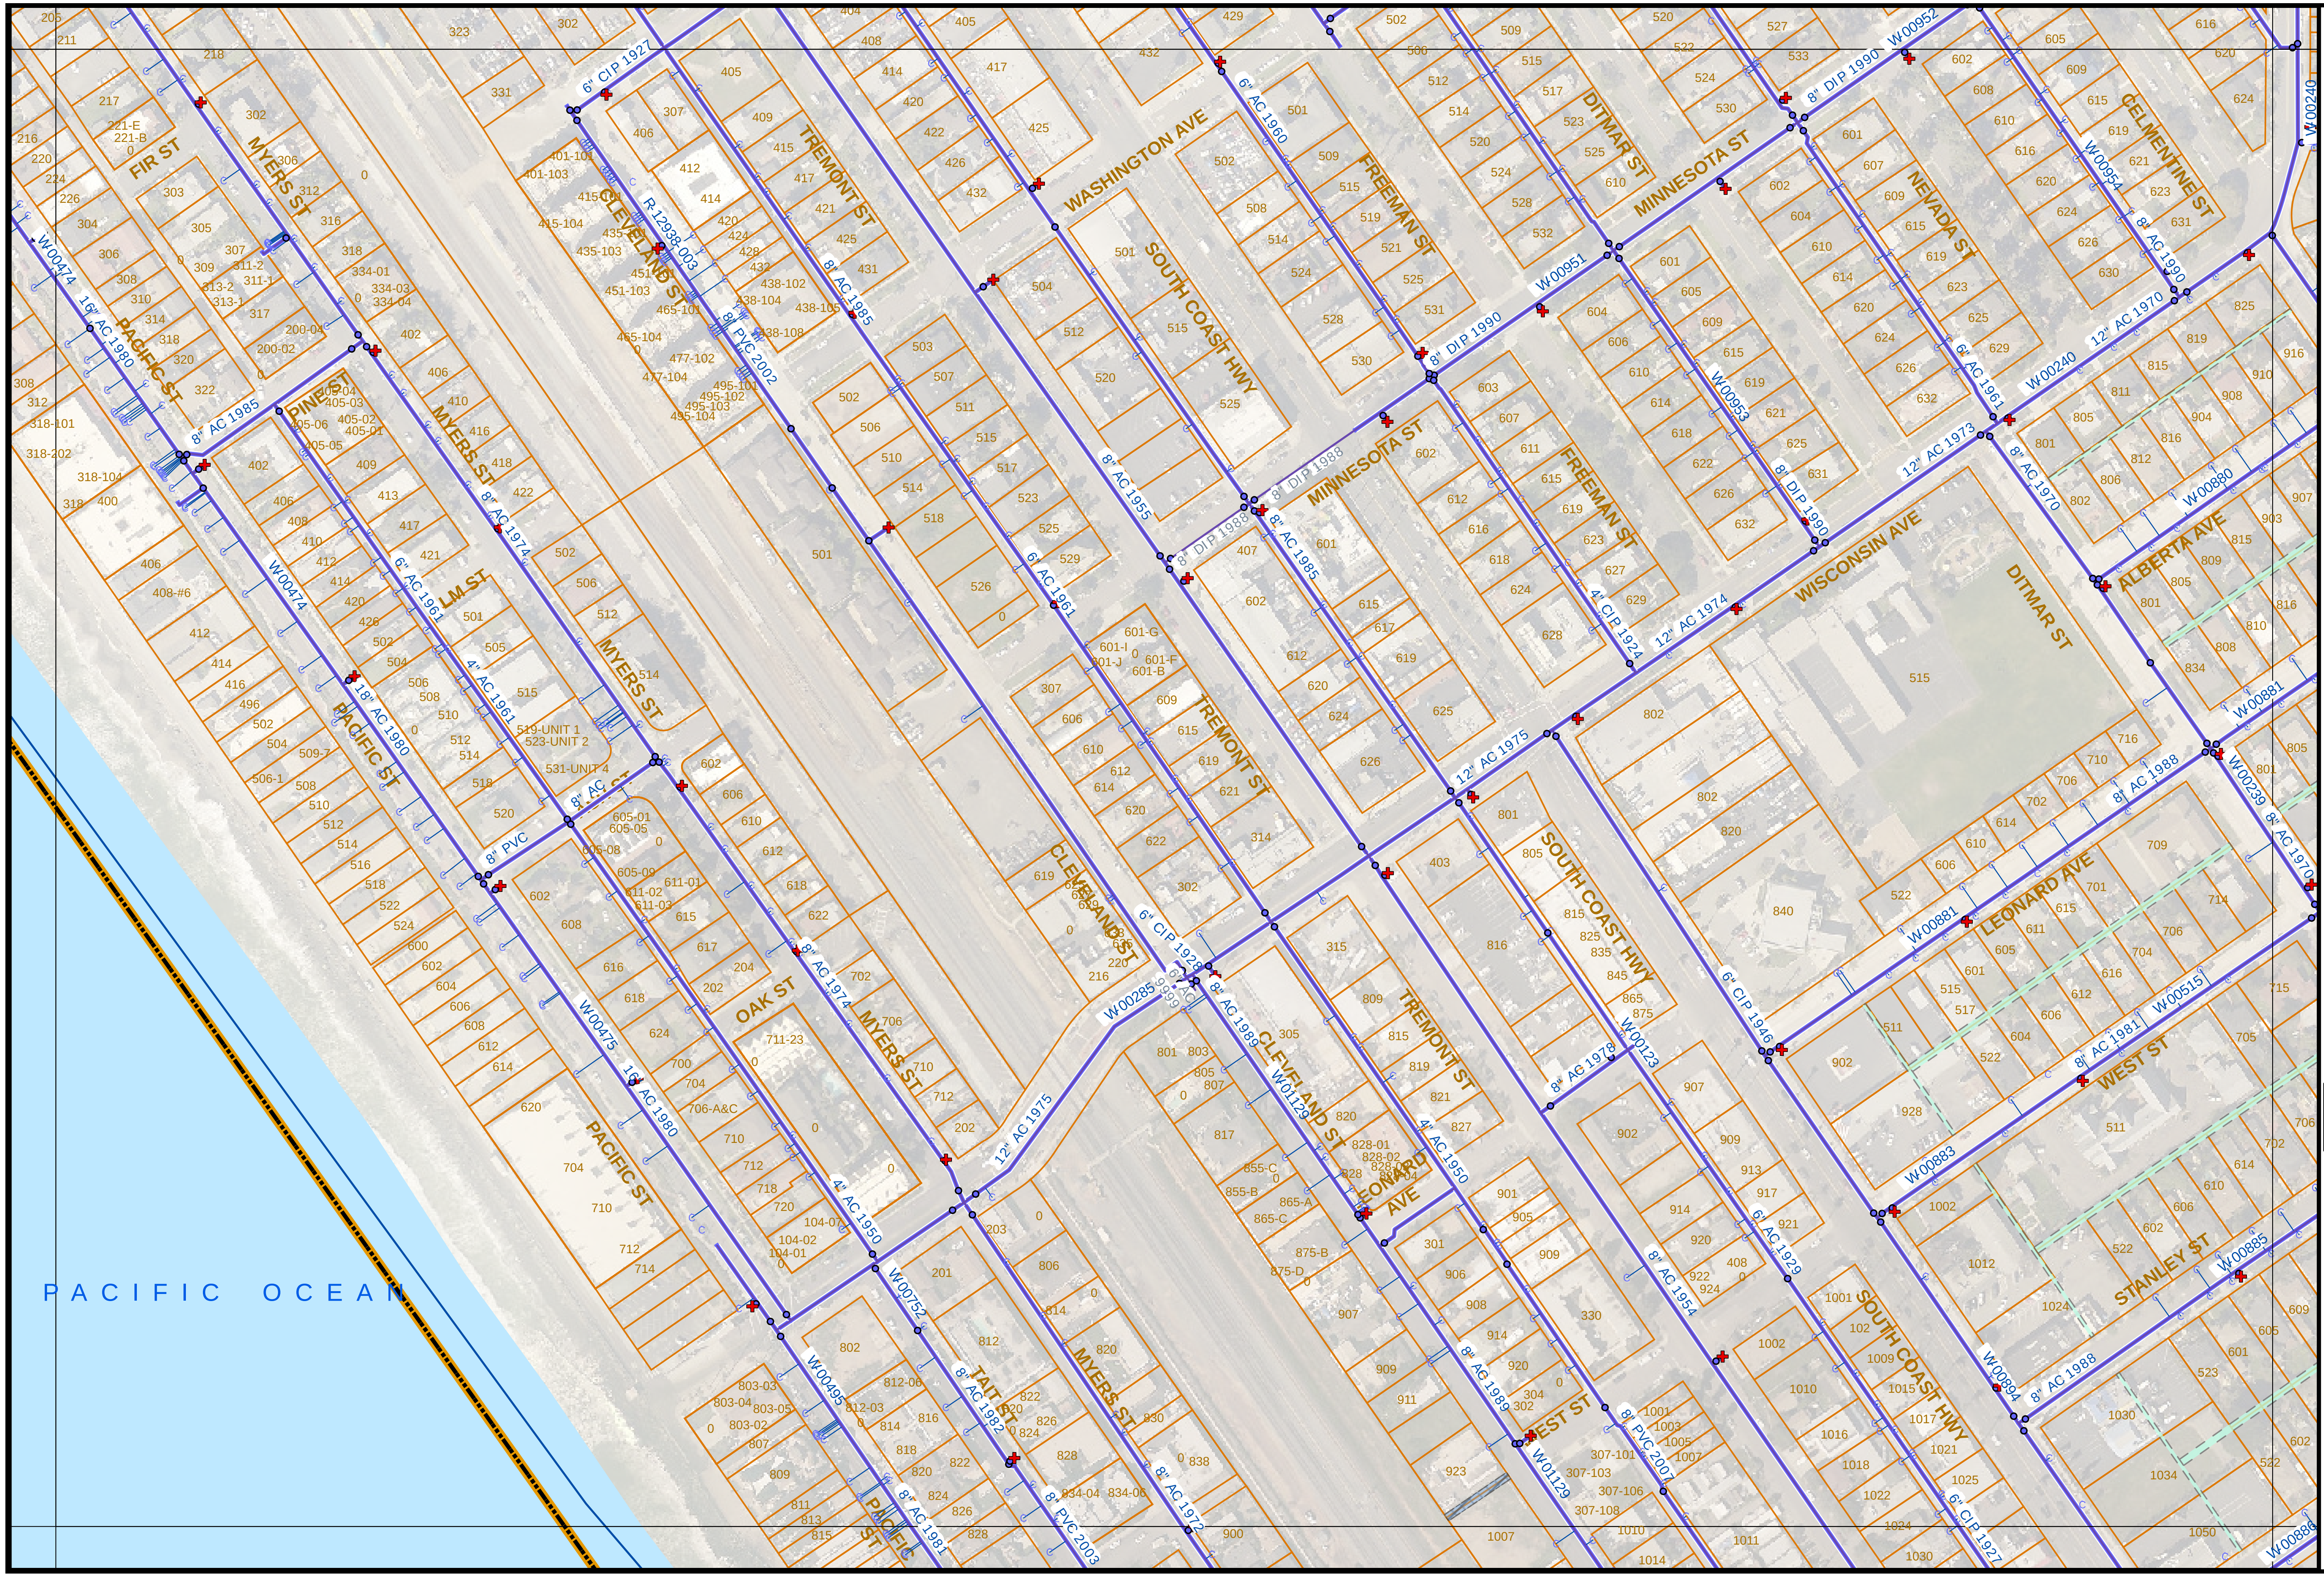

11/26/2019

- THIS MAP PREPARED SOLELY FOR ILLUSTRATION PURPOSE & IS NOT TO BE RELIED UPON FOR ENGINEERING DRAWINGS.
- SOME INFORMATION MAY NOT BE ACCURATE.

Water Atlas Map No. E24

PAGE INDEX

D23	E23	F23
D24	E24	F24
	E25	F25

CITY OF OCEANSIDE INCORPORATED 1888

1" = 200'

E24