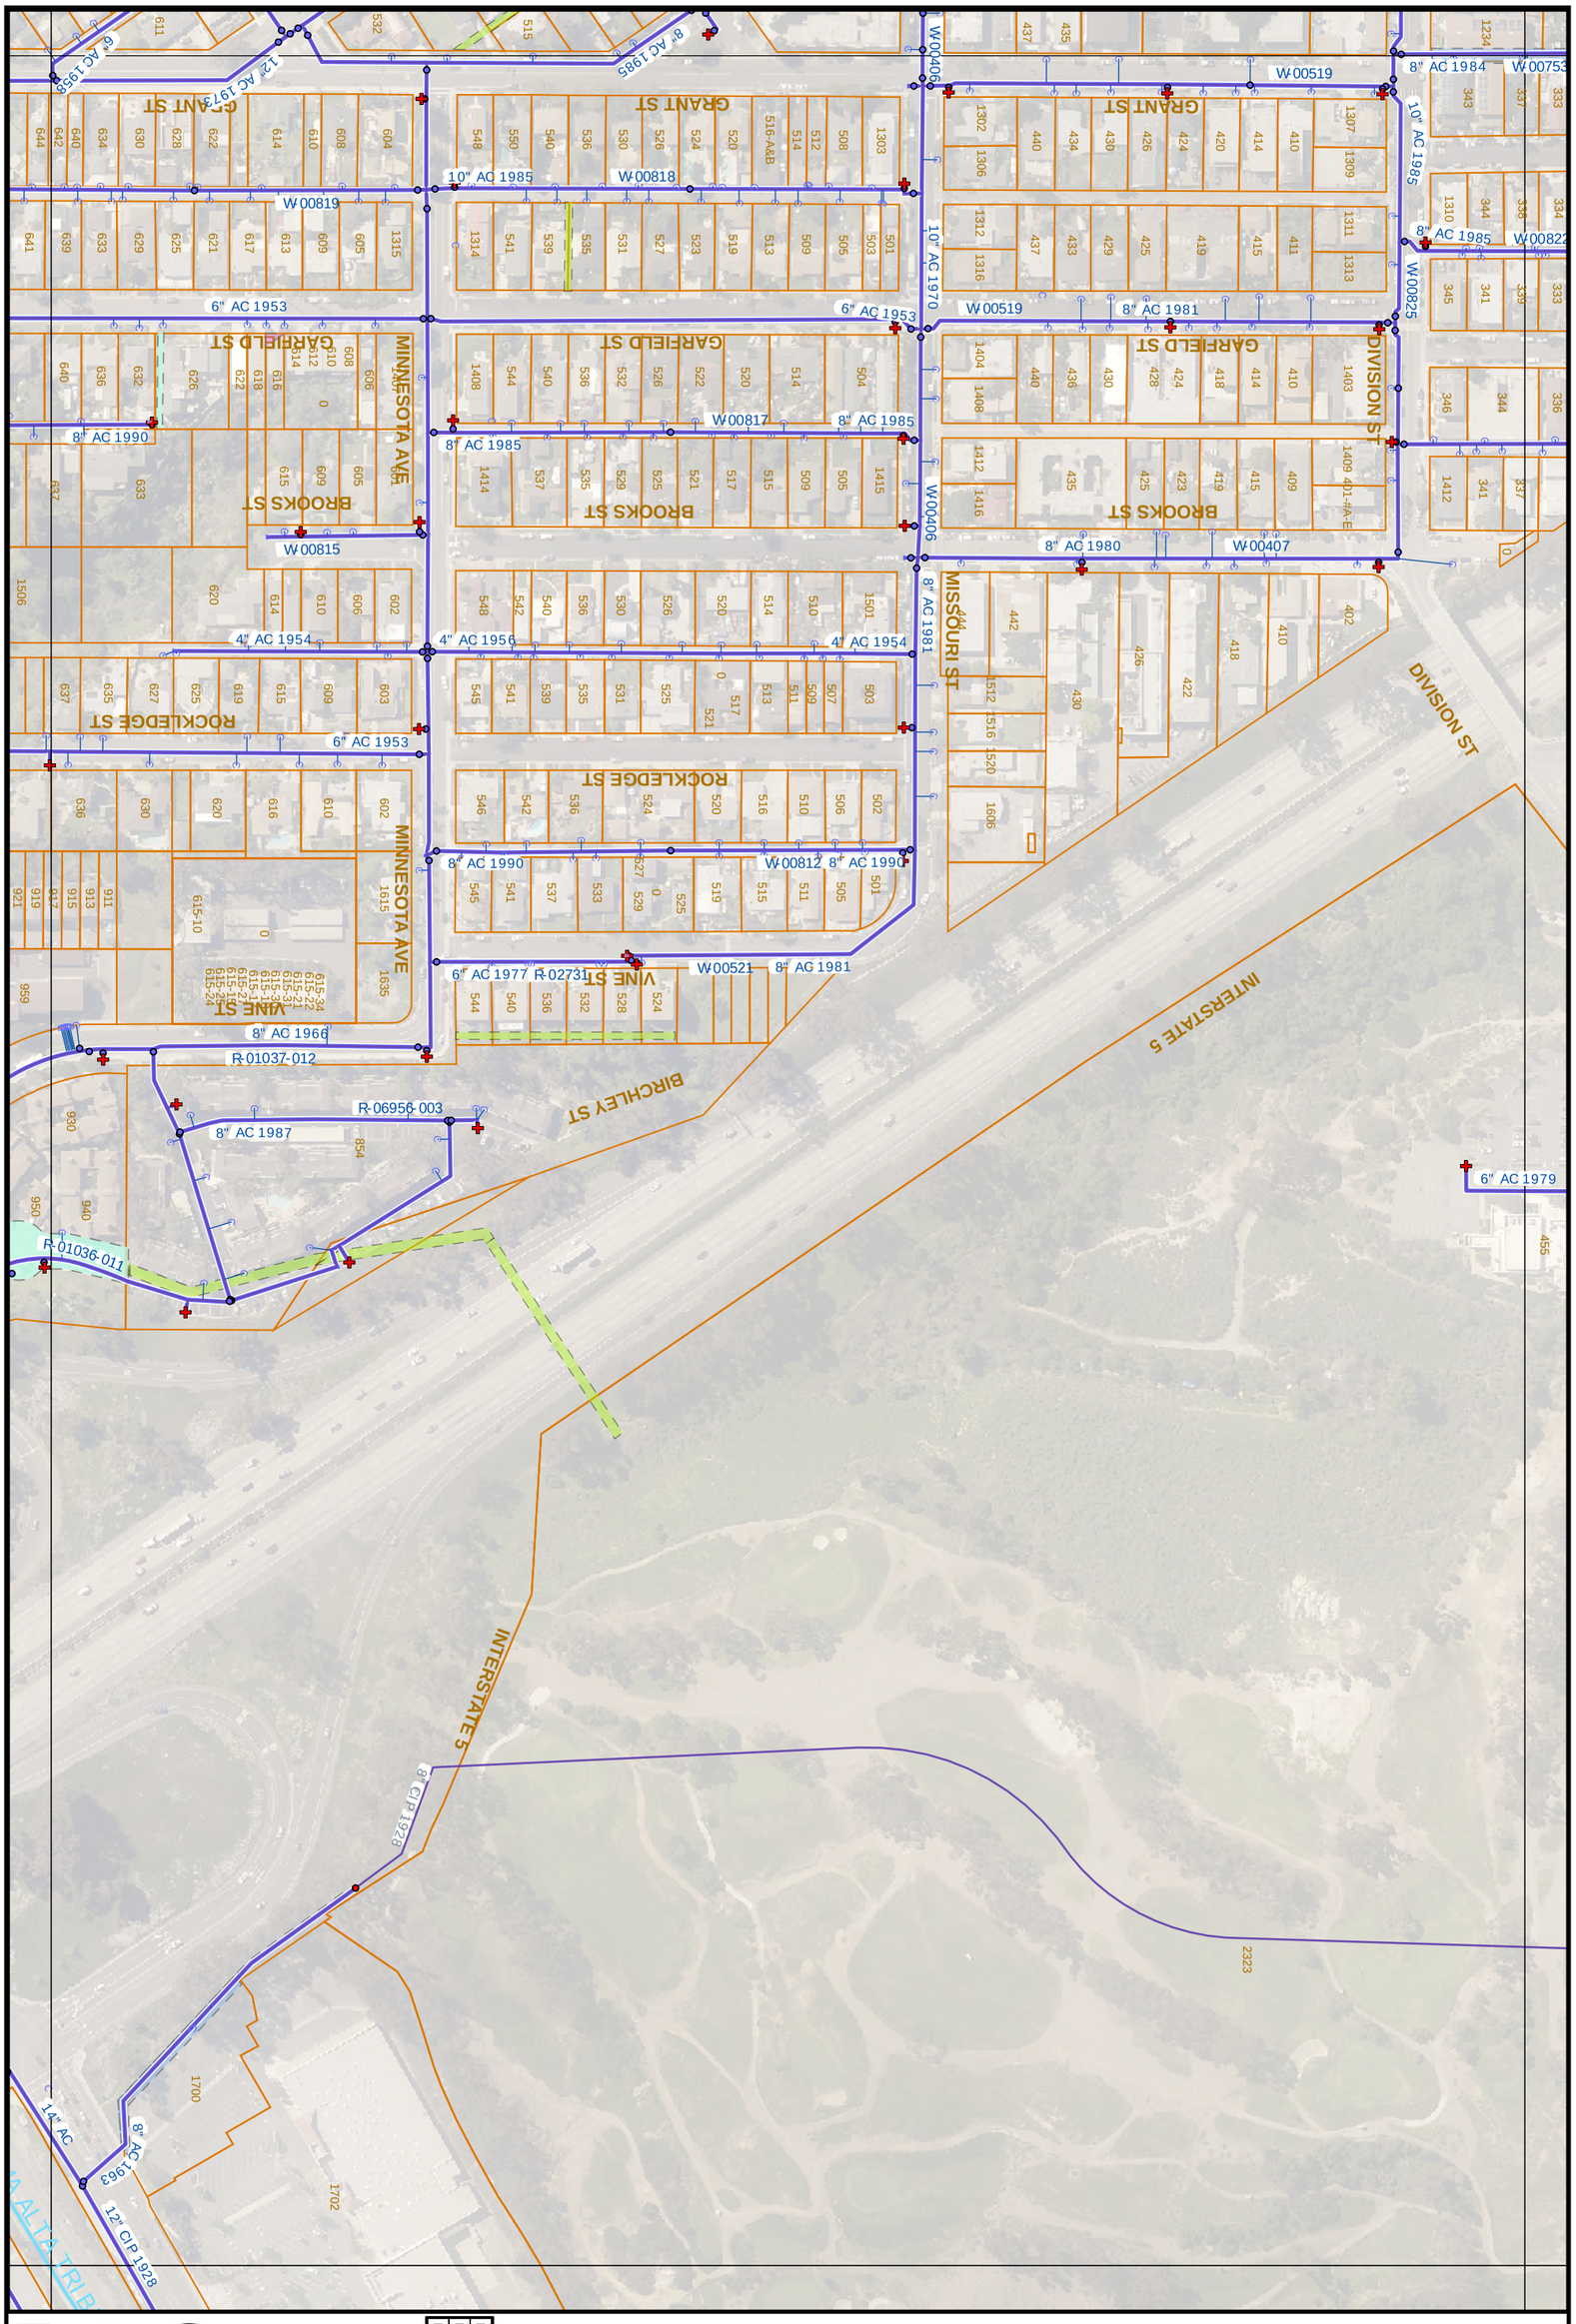

F23

1" = 200'

E24	E23	E22
F24	F23	F22
G24	G23	G22

PAGE INDEX

Water Atlas Map No. F23

- THIS MAP PREPARED SOLELY FOR ILLUSTRATION PURPOSE & IS NOT TO BE RELIED UPON FOR ENGINEERING DRAWINGS.
- SOME INFORMATION MAY NOT BE ACCURATE.

11/26/2019