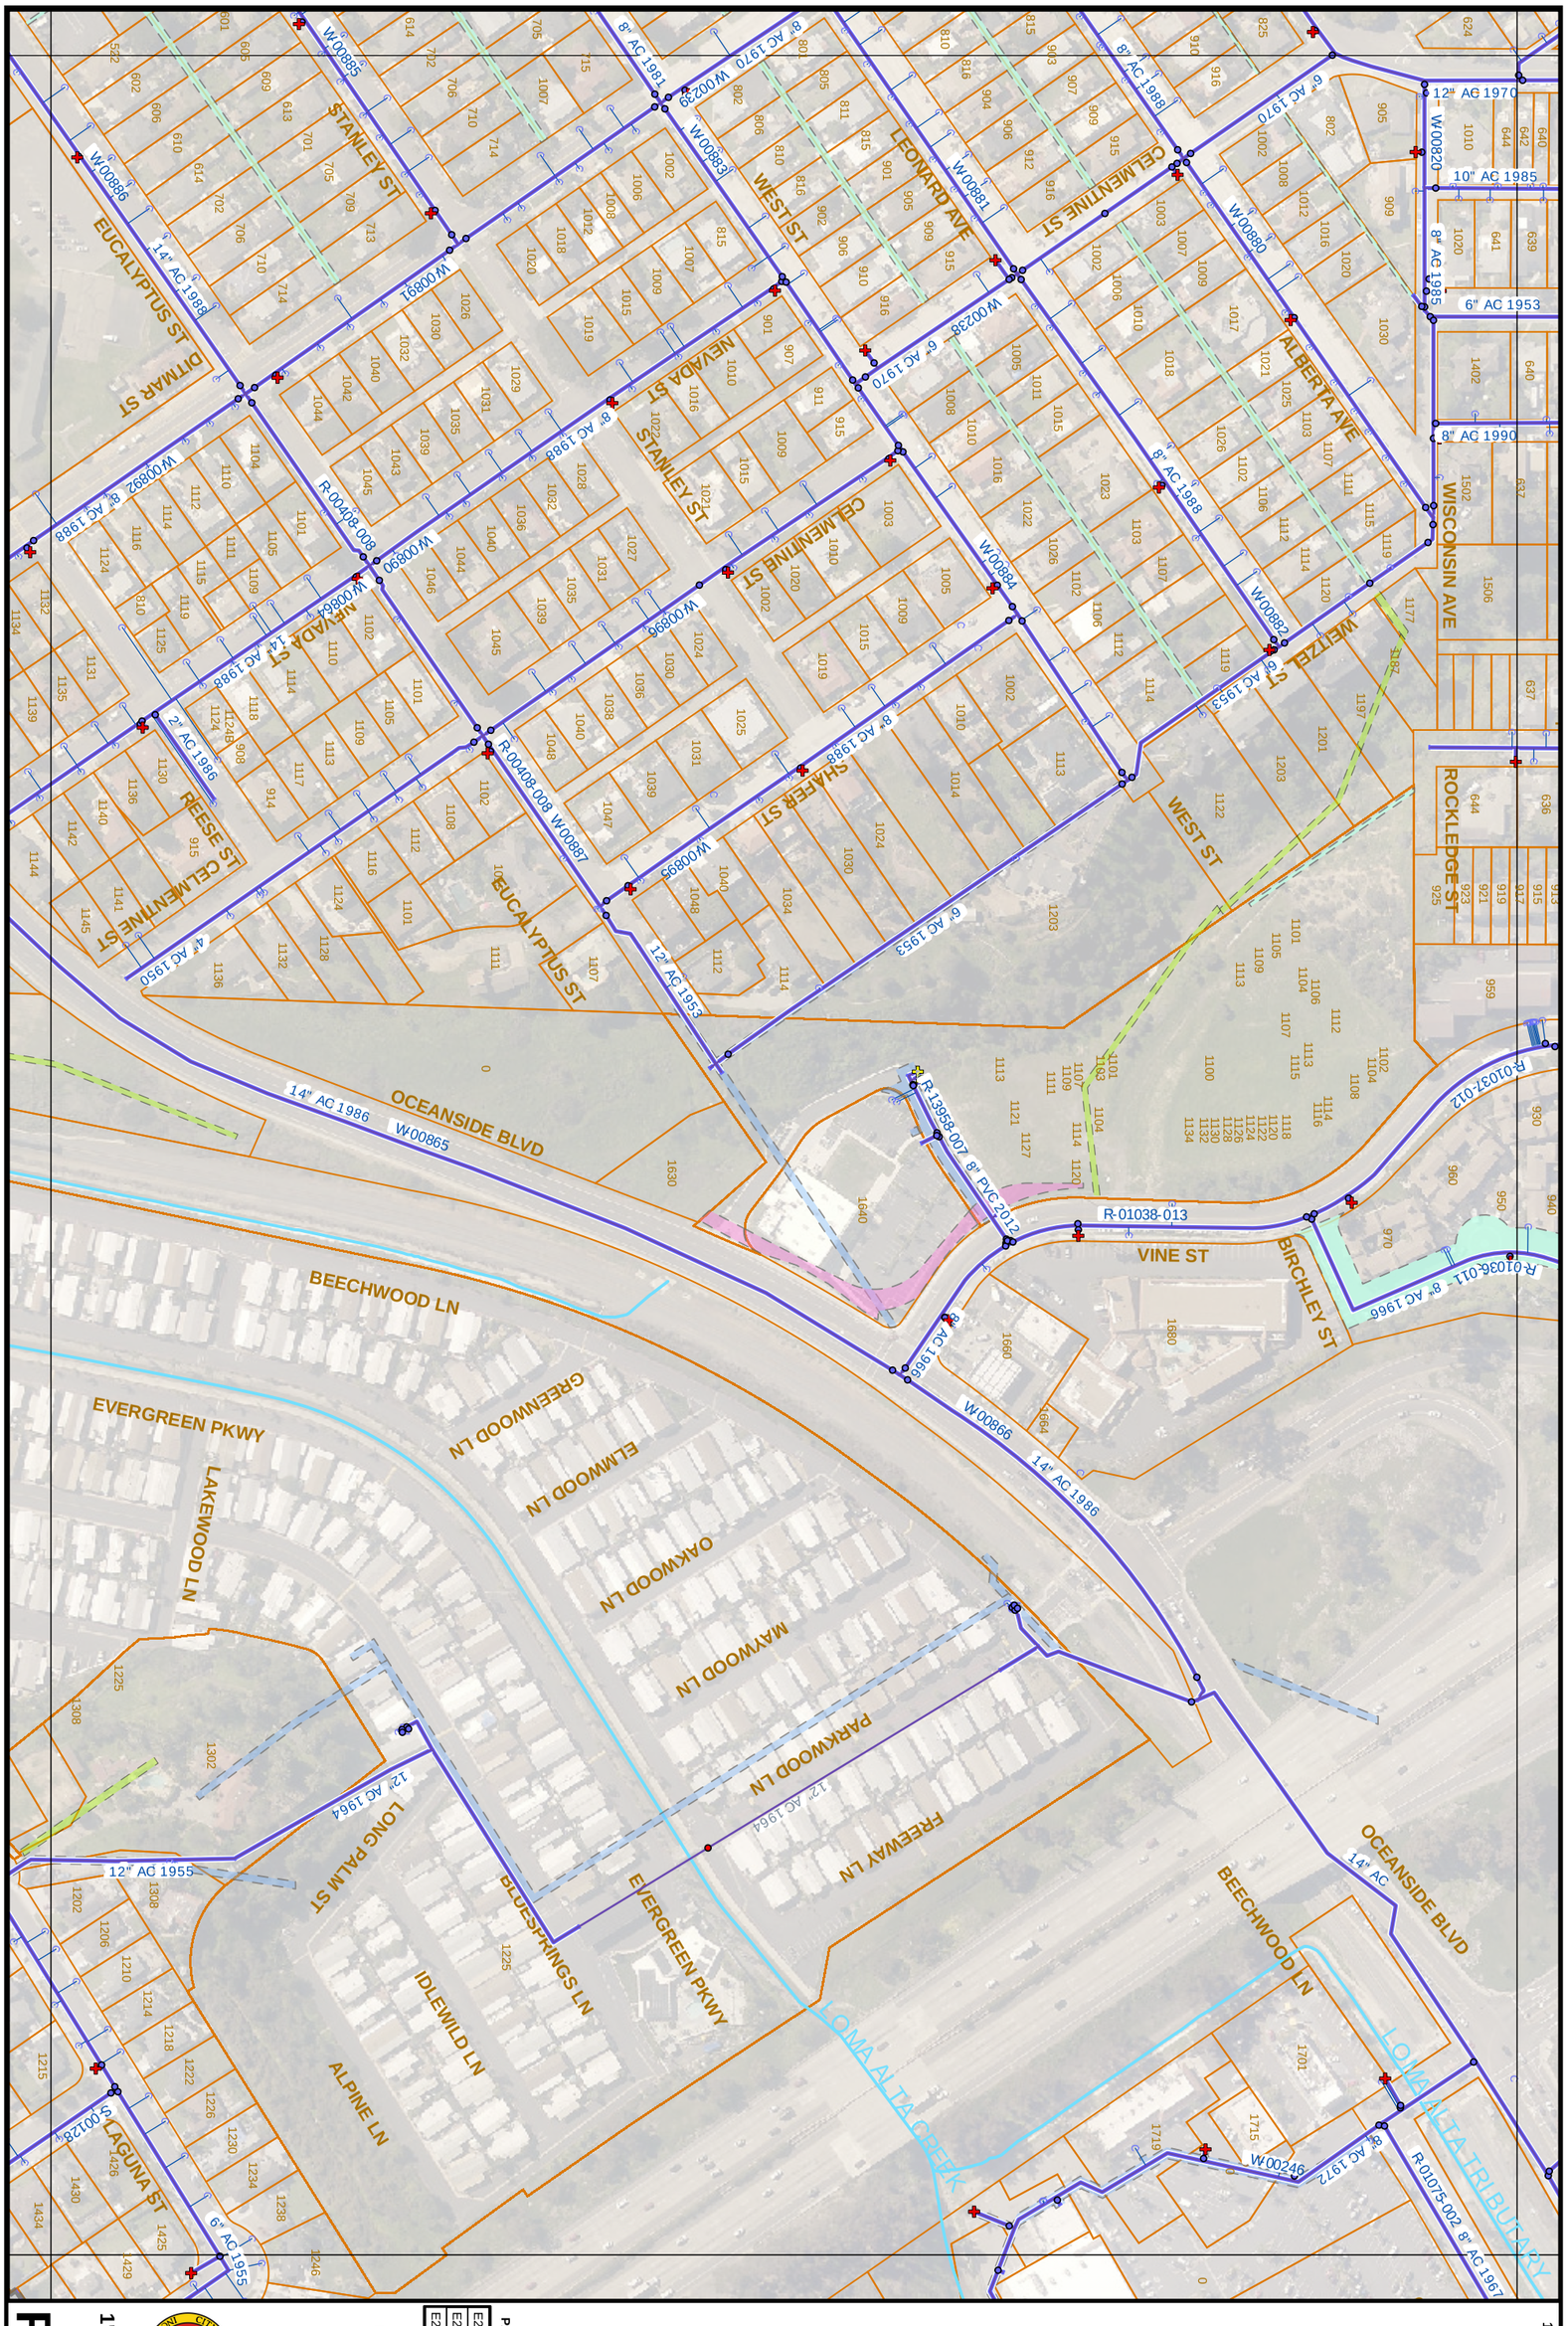

F24

1" = 200'

E25	E24	E23
F25	F24	F23
G25	G24	G23

PAGE INDEX

Water Atlas Map No. F24

- THIS MAP PREPARED SOLELY FOR ILLUSTRATION PURPOSE & IS NOT TO BE RELIED UPON FOR ENGINEERING DRAWINGS.
- SOME INFORMATION MAY NOT BE ACCURATE.

11/26/2019