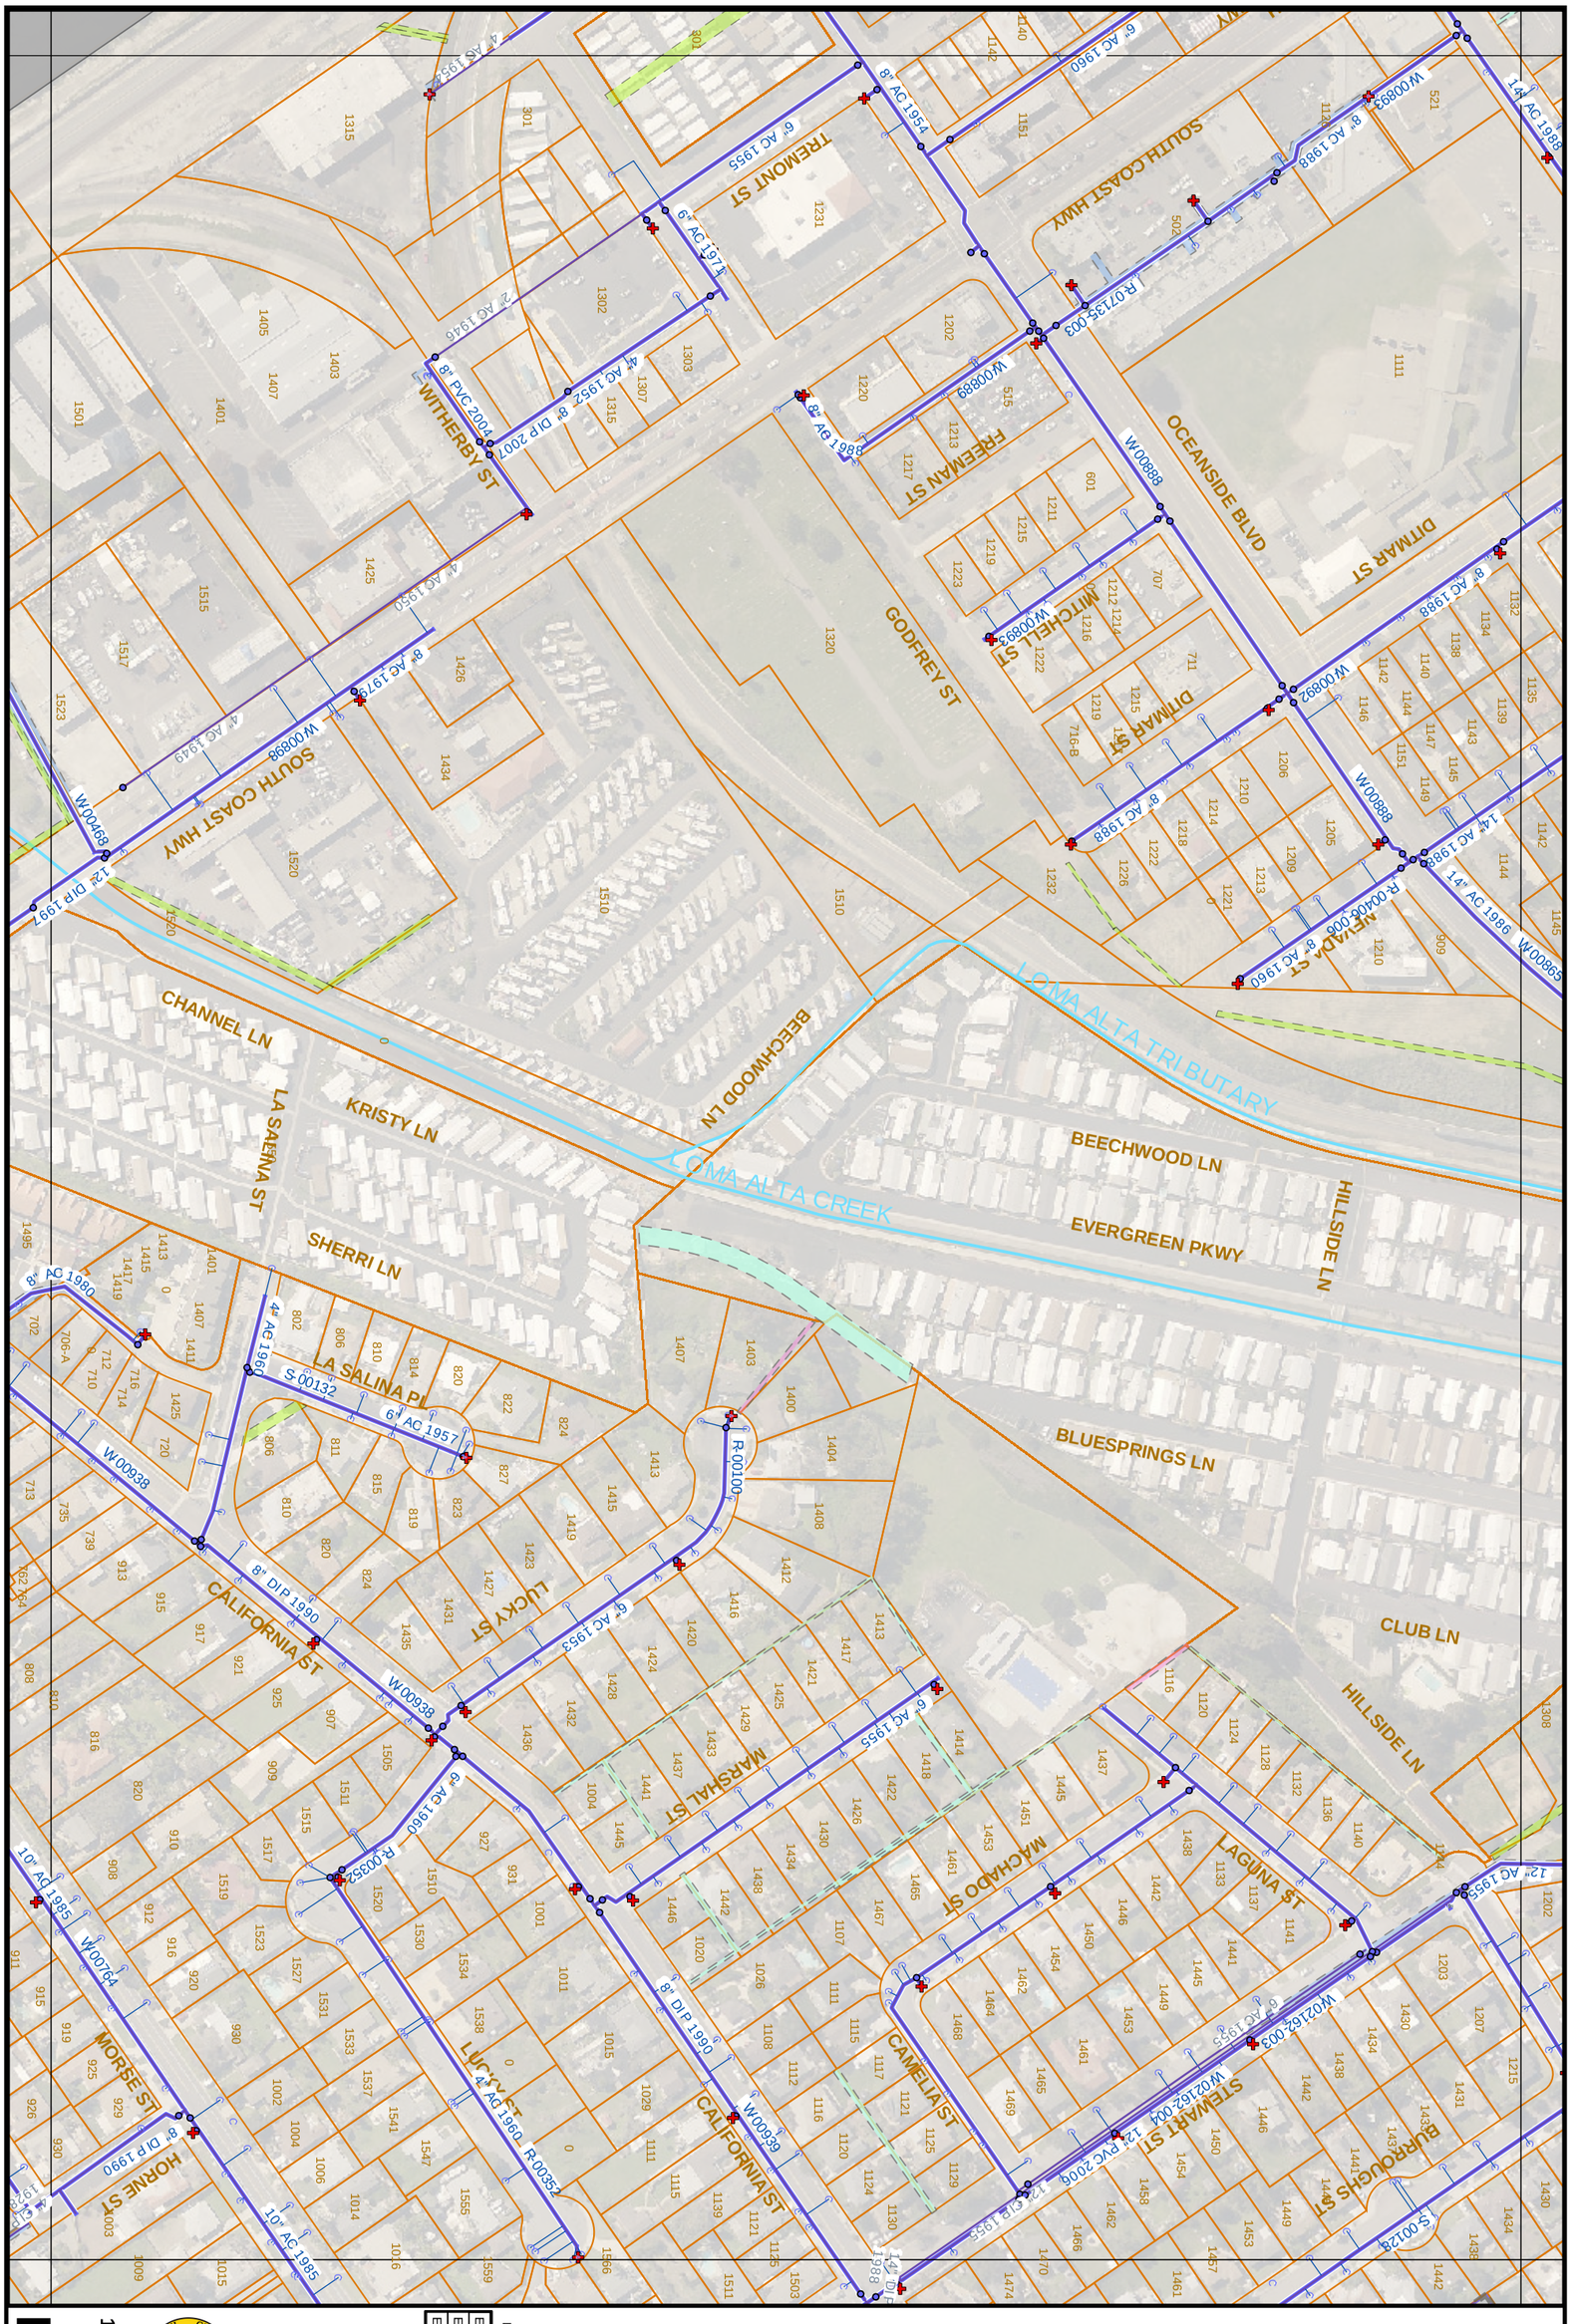

F25

1" = 200'

E26	E25	E24
F26	F25	F24
G26	G25	G24

PAGE INDEX

Water Atlas Map No. F25

- THIS MAP PREPARED SOLELY FOR ILLUSTRATION PURPOSE & IS NOT TO BE RELIED UPON FOR ENGINEERING DRAWINGS.
- SOME INFORMATION MAY NOT BE ACCURATE.

11/26/2019