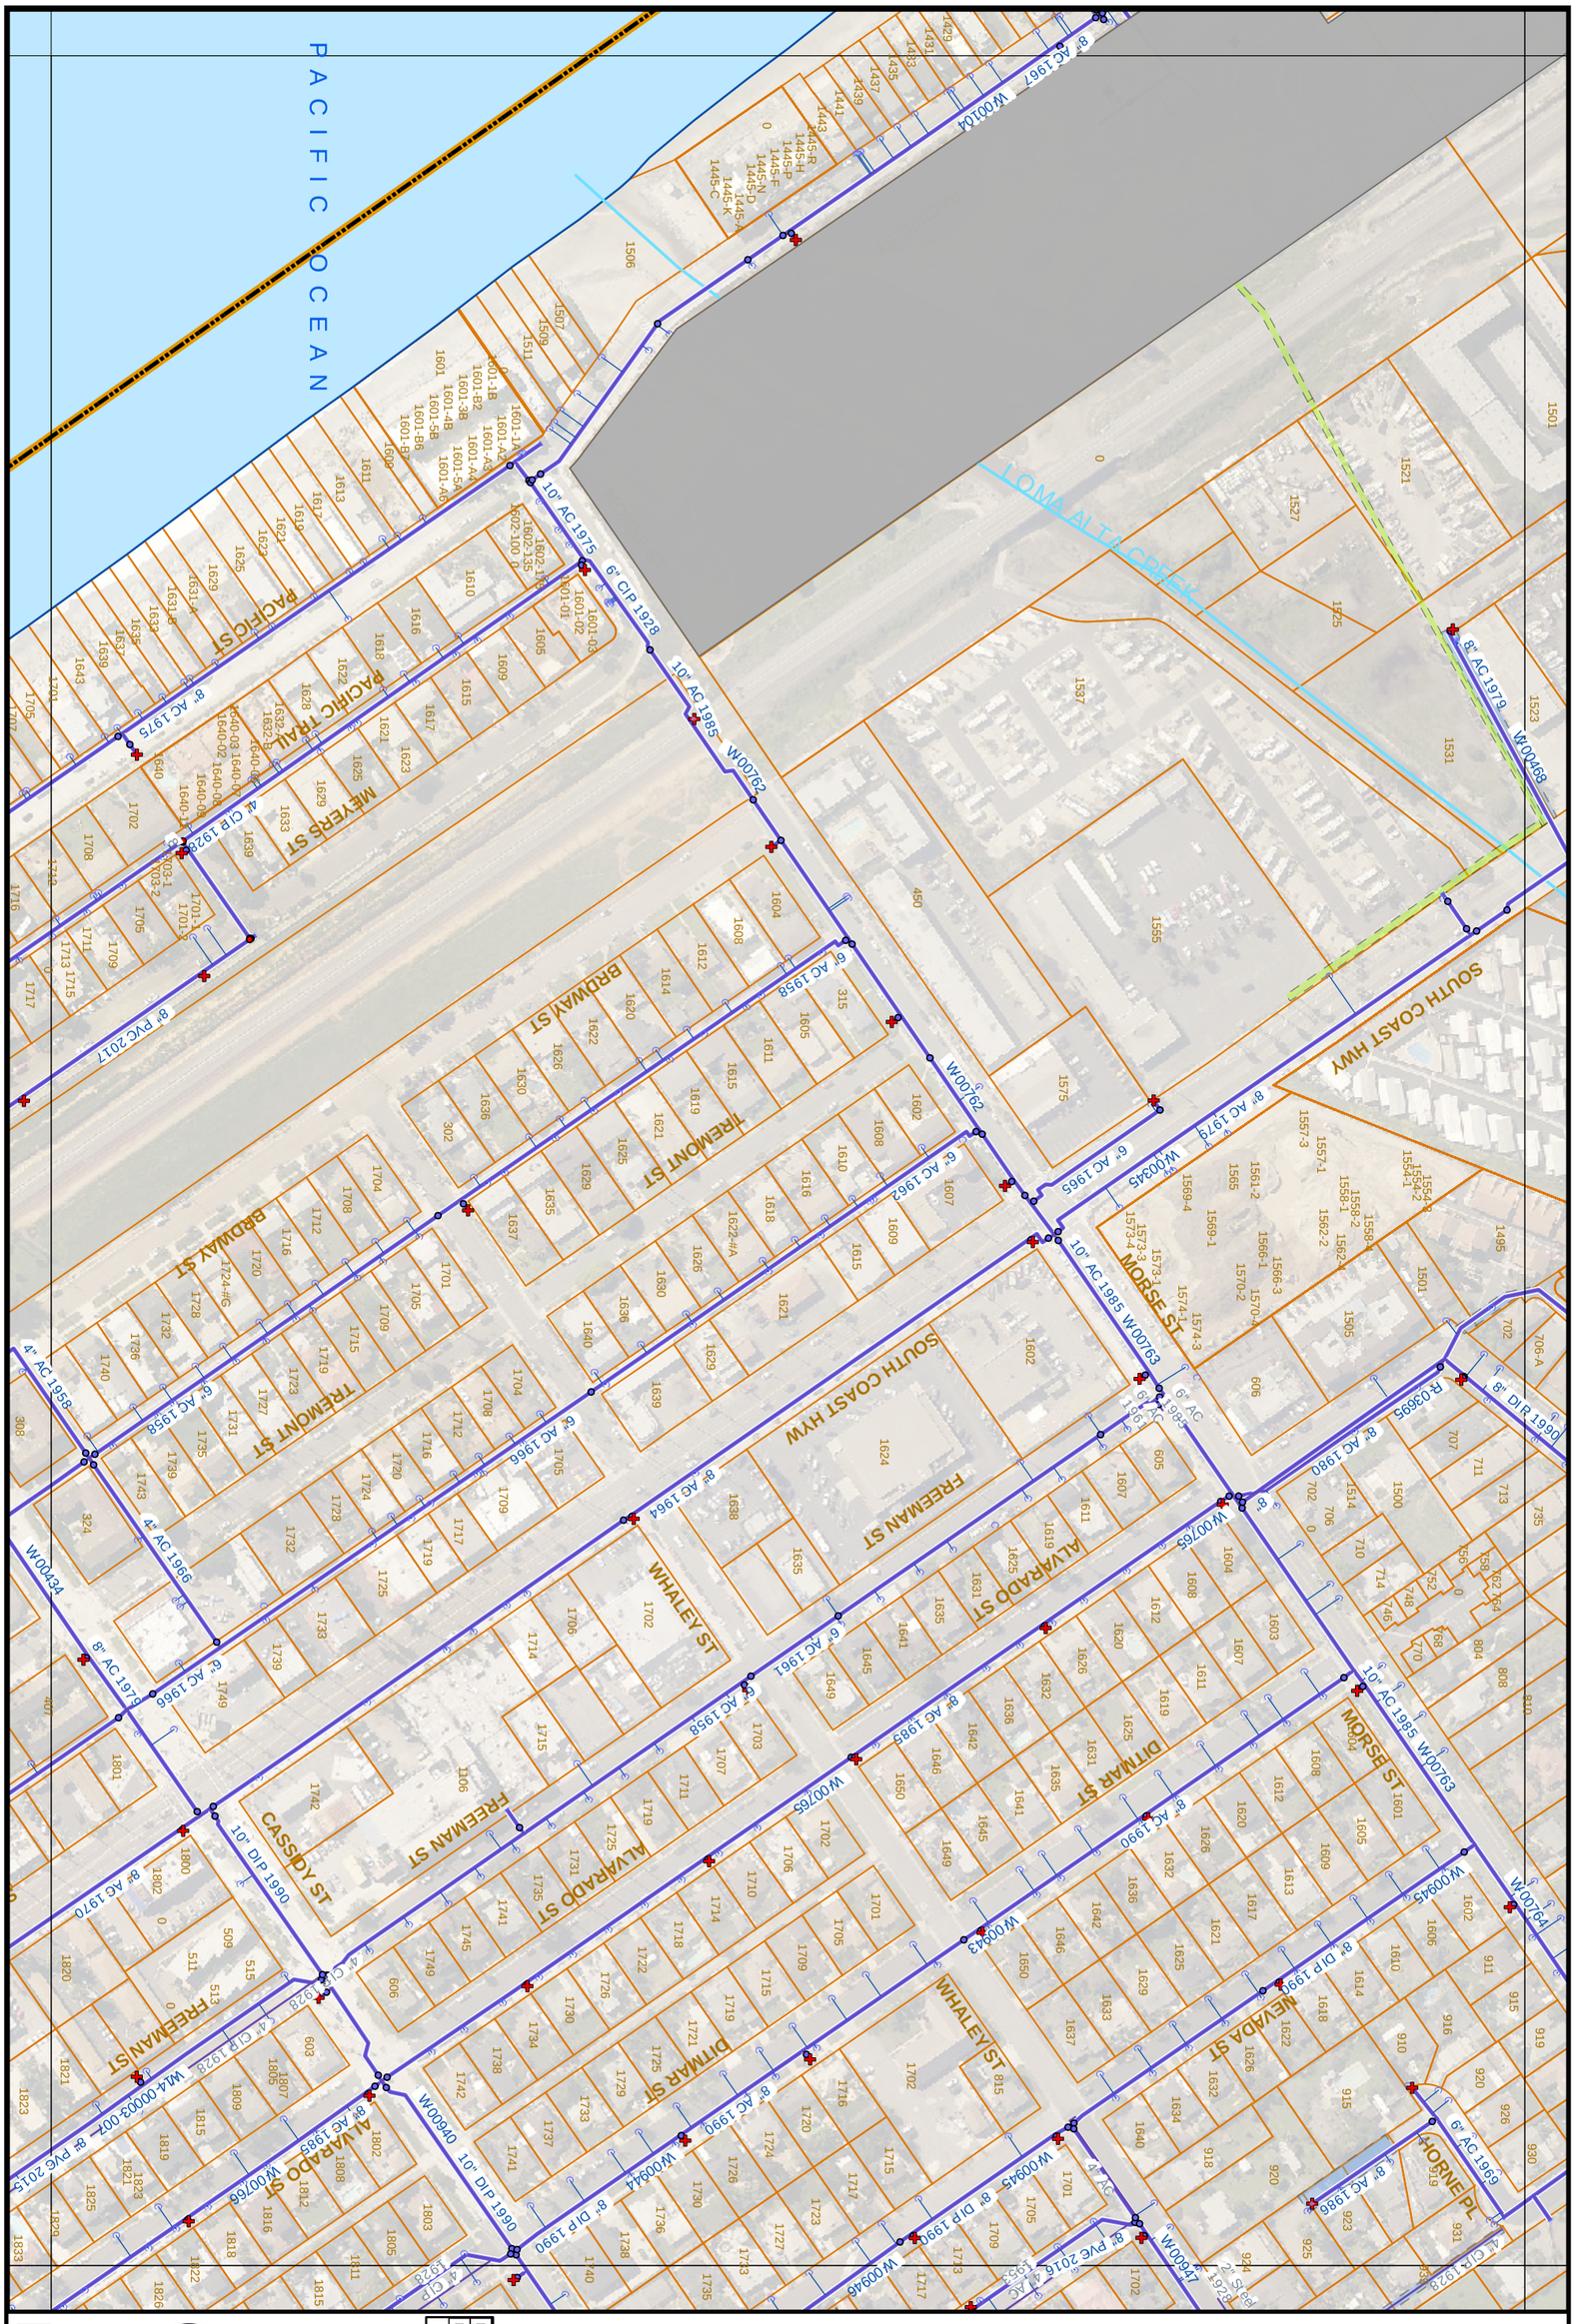

F26

1" = 200'

	E25	F25	G25
E26	F26	G26
F27	G27	

PAGE INDEX

Water Atlas Map No. F26

- THIS MAP PREPARED SOLELY FOR ILLUSTRATION PURPOSE & IS NOT TO BE RELIED UPON FOR ENGINEERING DRAWINGS.
- SOME INFORMATION MAY NOT BE ACCURATE.

11/26/2019