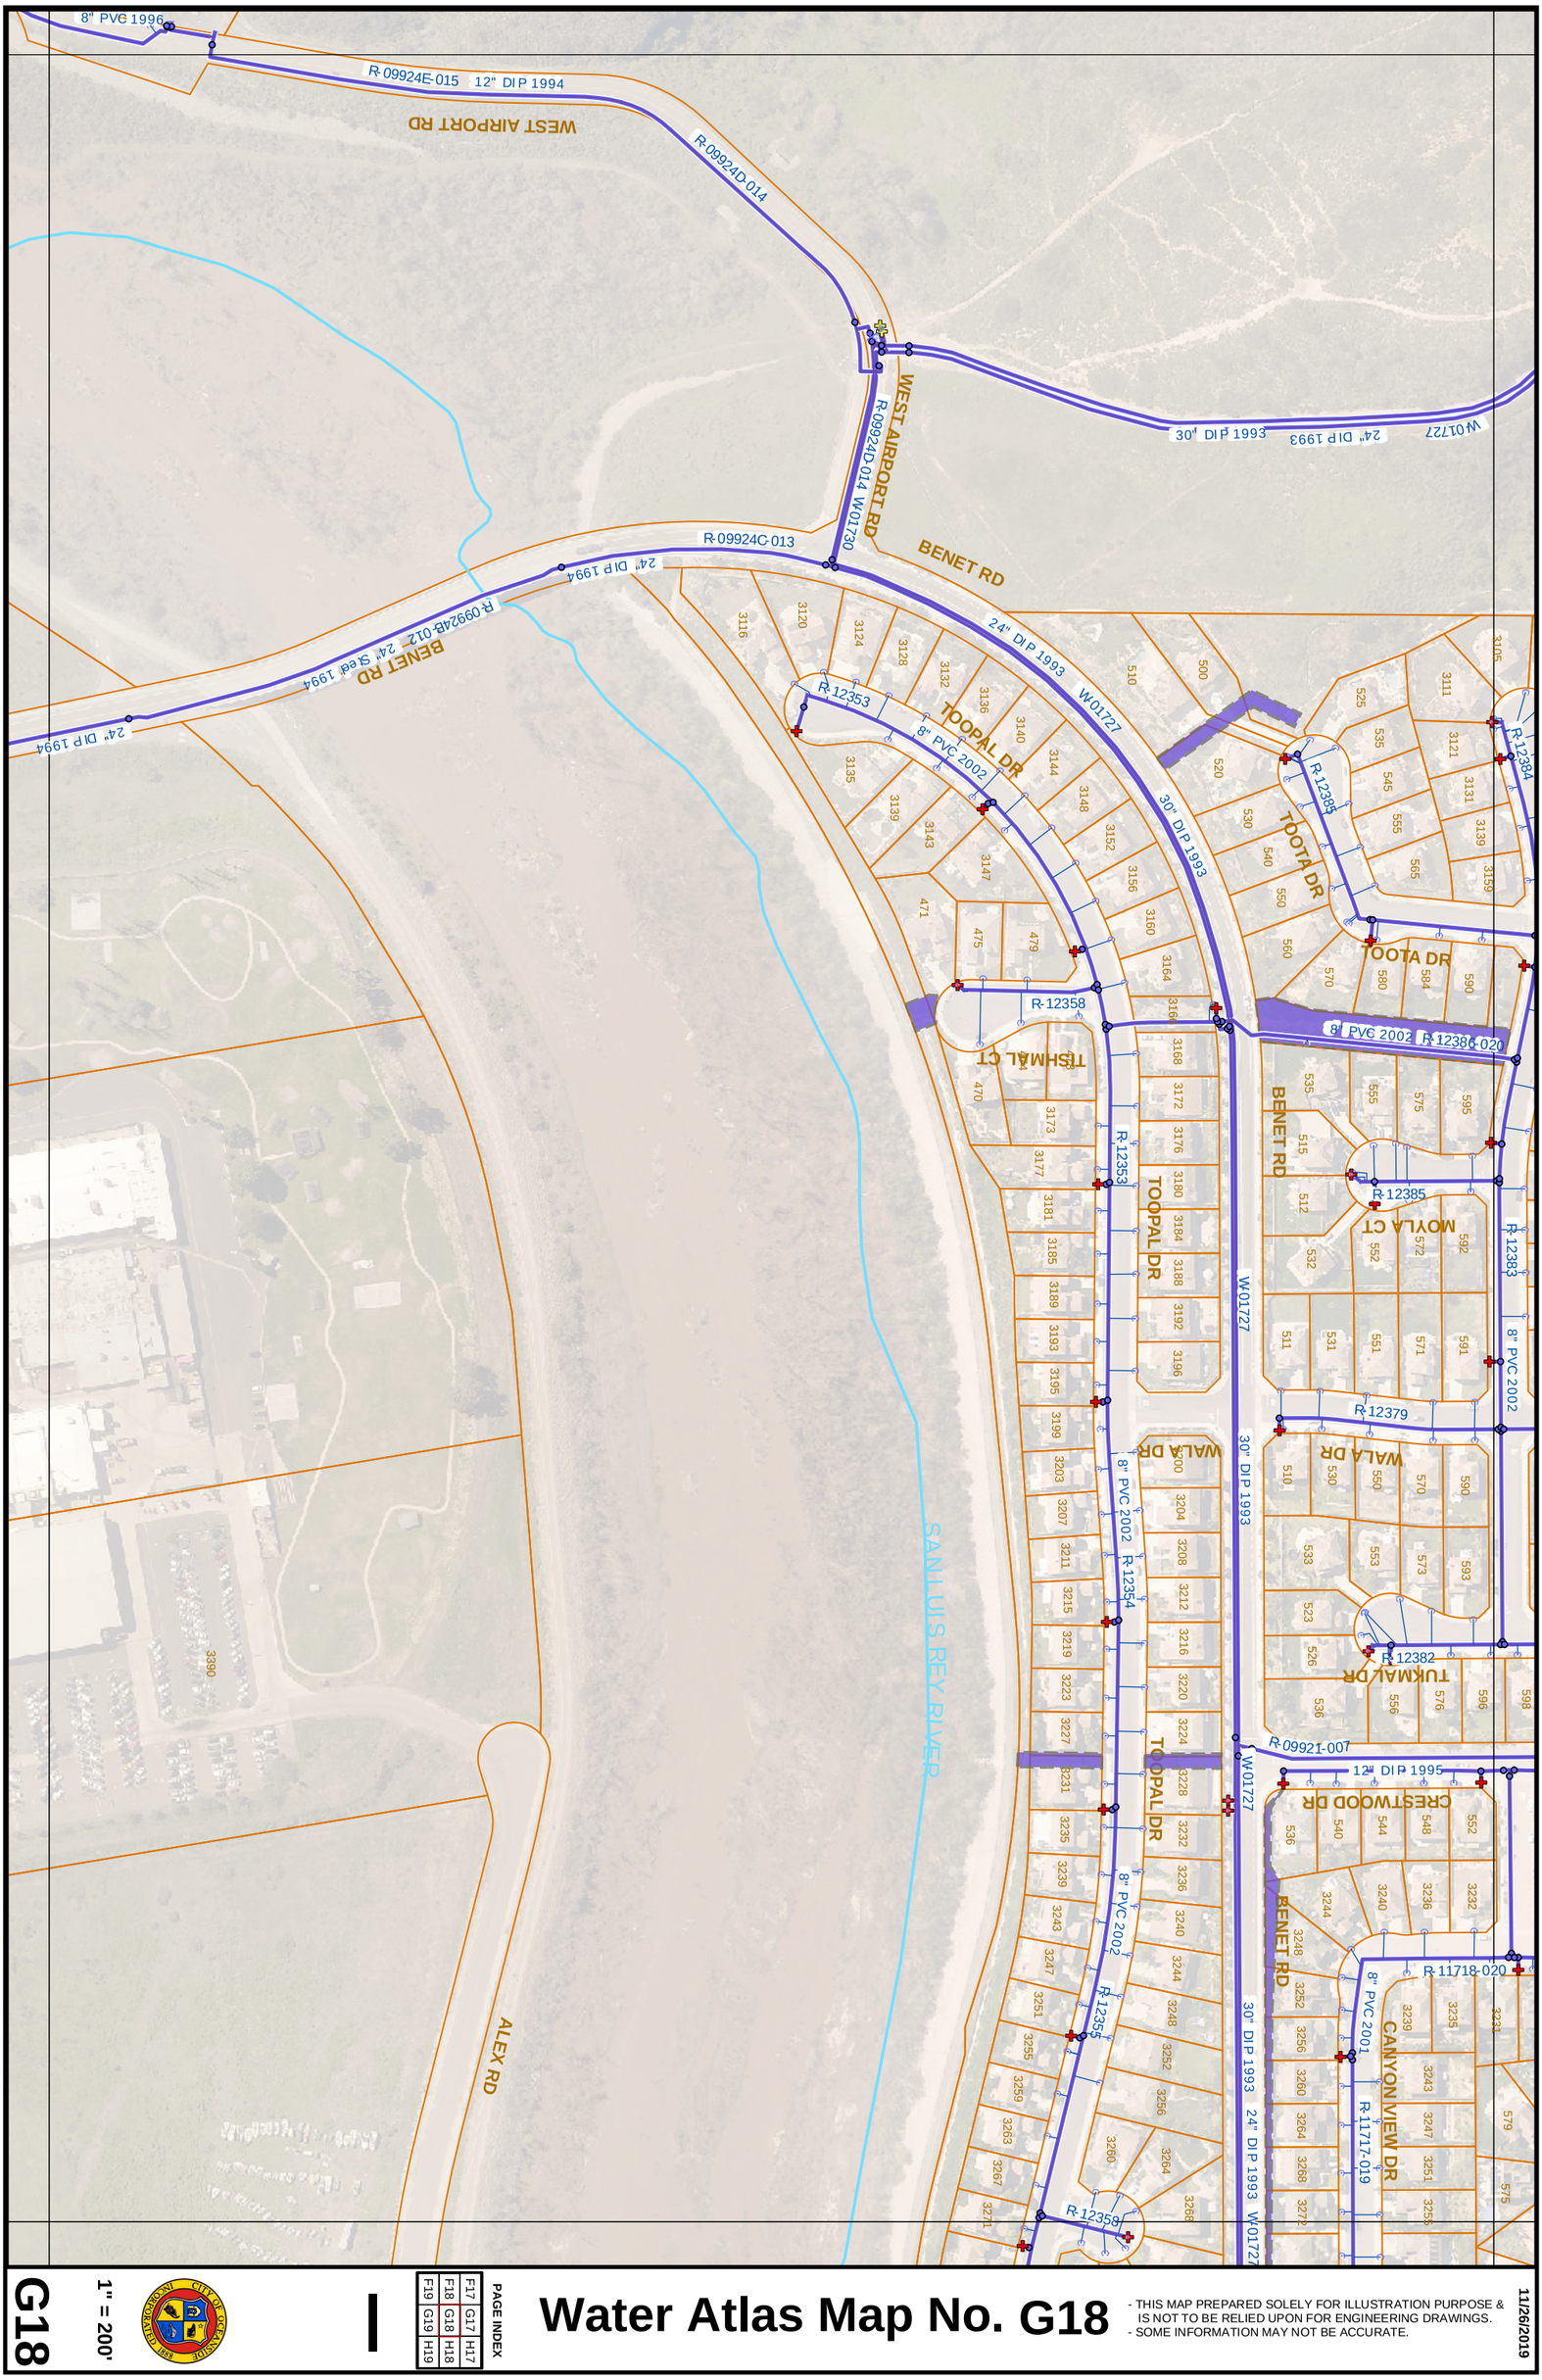

G18

1" = 200'

F19 G19 H19	F18 G18 H18	F17 G17 H17

PAGE INDEX

Water Atlas Map No. G18

- THIS MAP PREPARED SOLELY FOR ILLUSTRATION PURPOSE & IS NOT TO BE RELIED UPON FOR ENGINEERING DRAWINGS.
- SOME INFORMATION MAY NOT BE ACCURATE.

11/26/2019