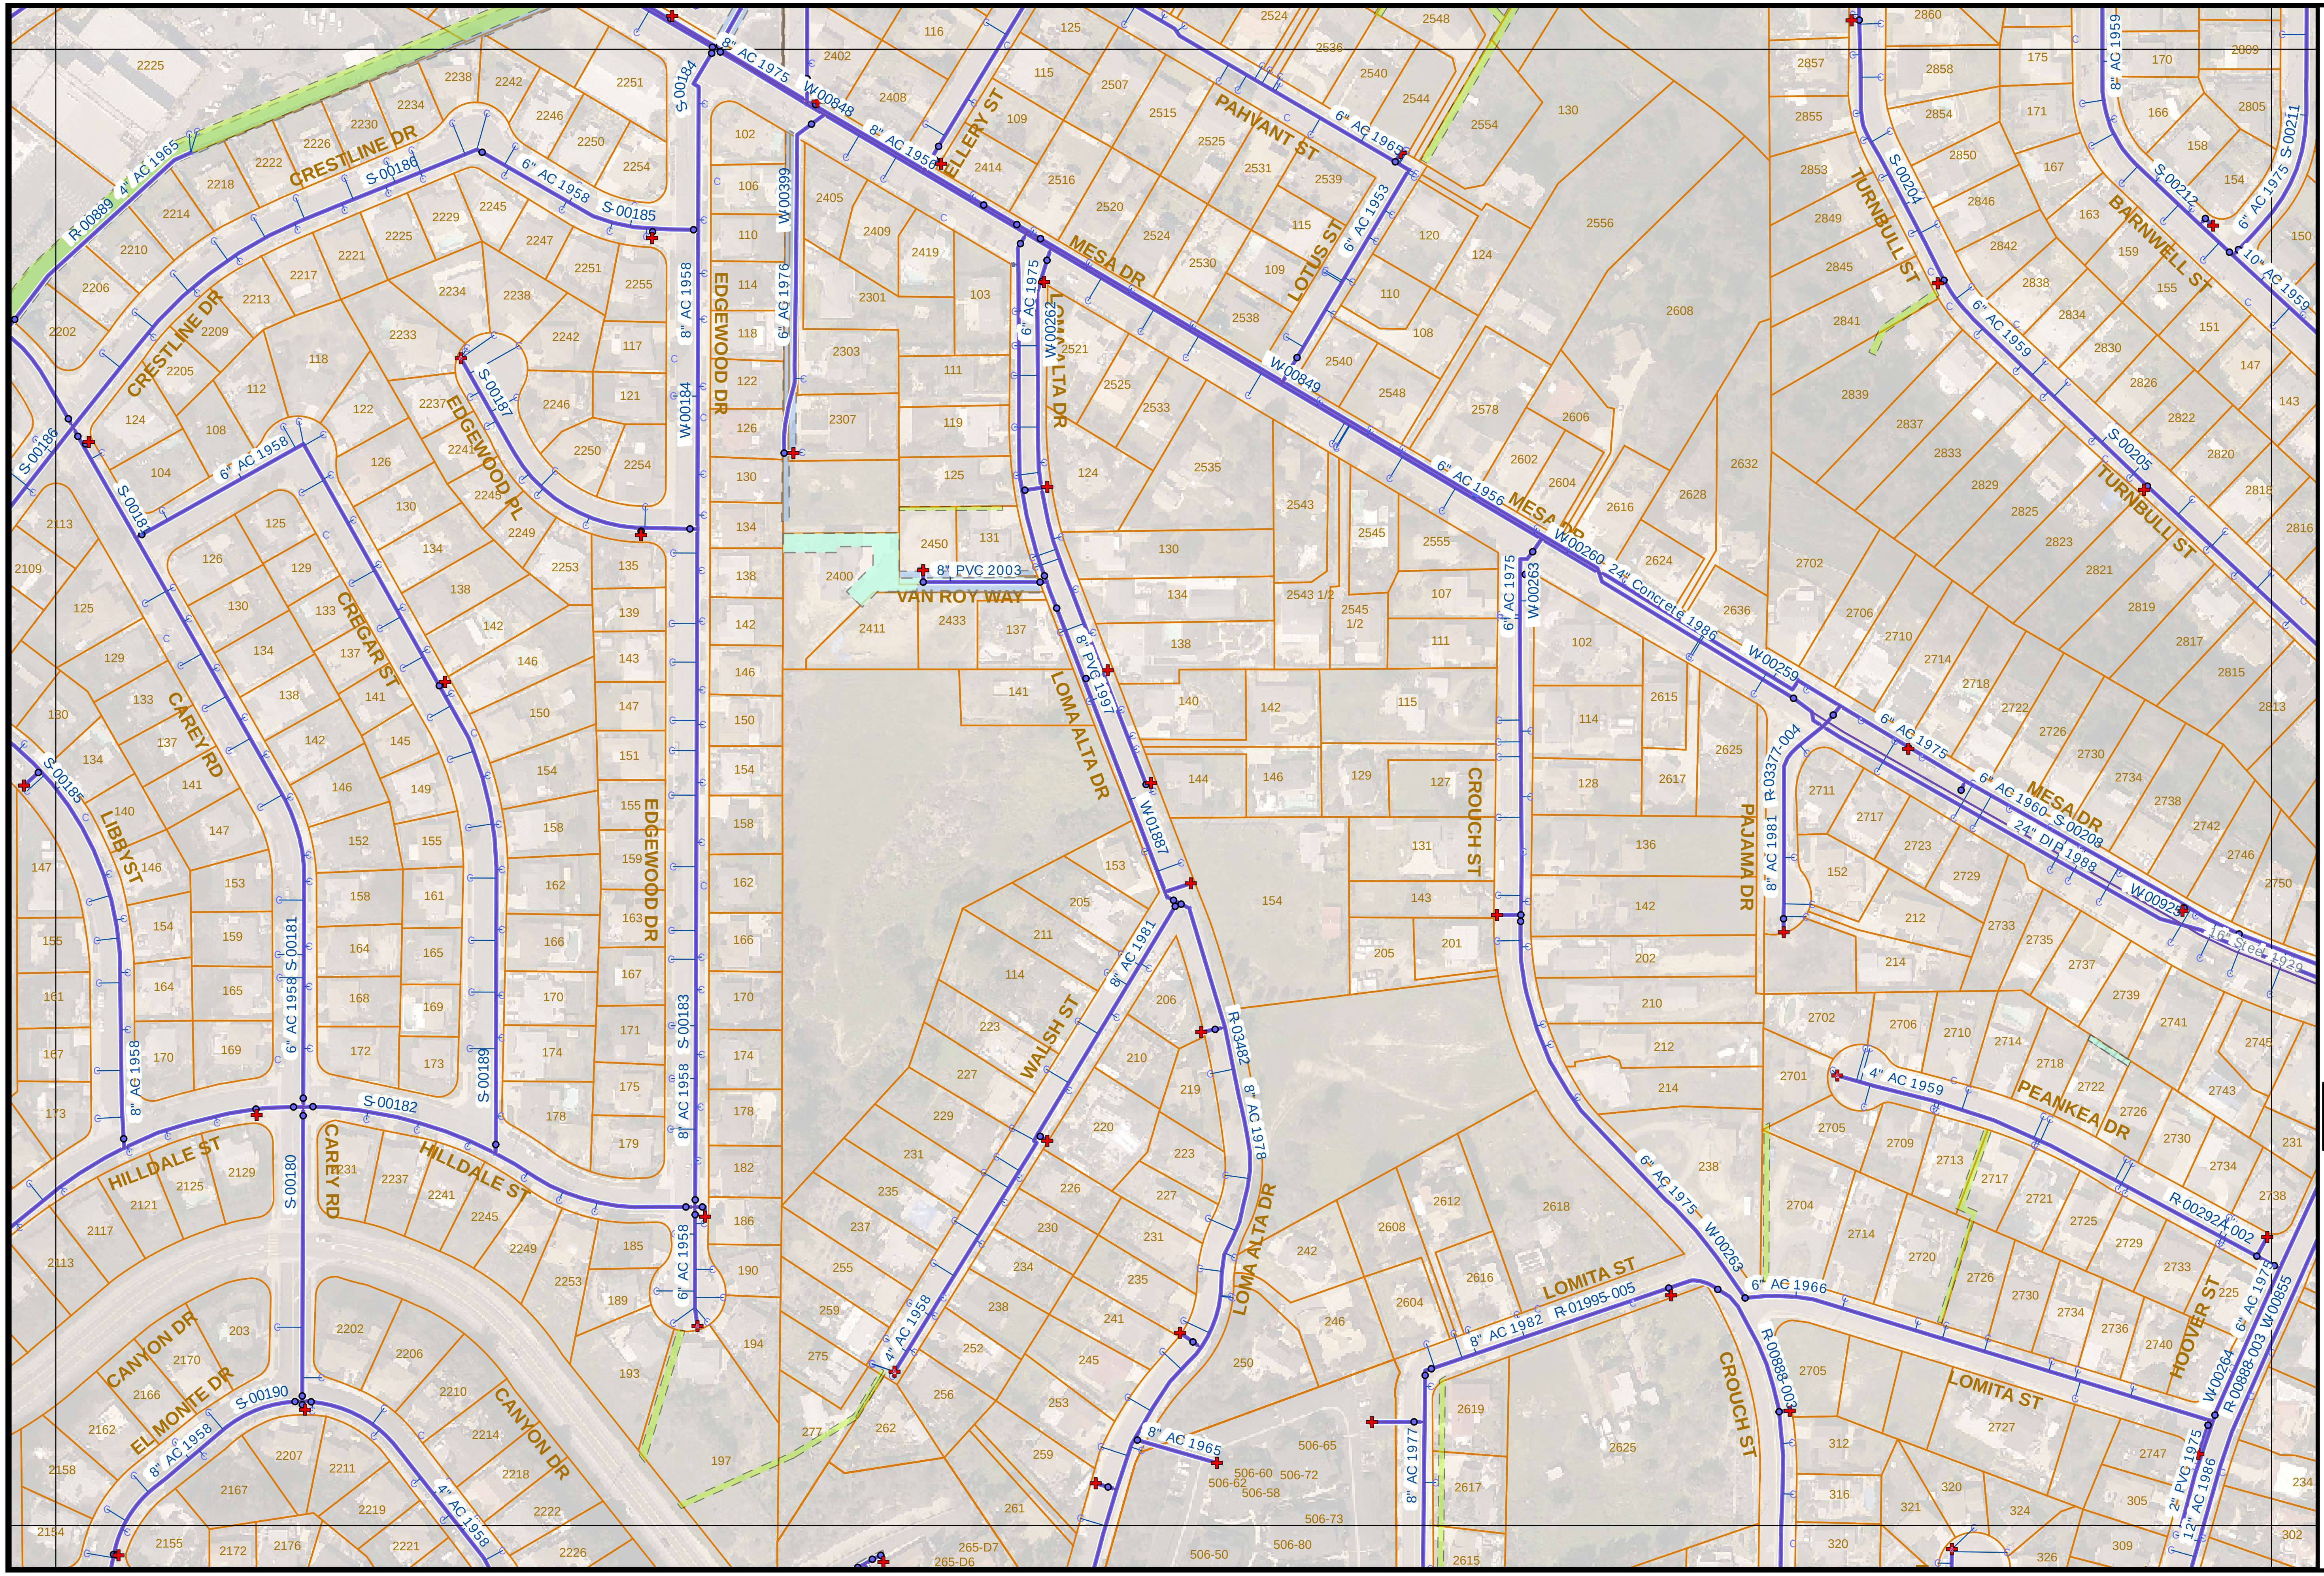

11/26/2019

- THIS MAP PREPARED SOLELY FOR ILLUSTRATION PURPOSE & IS NOT TO BE RELIED UPON FOR ENGINEERING DRAWINGS.
- SOME INFORMATION MAY NOT BE ACCURATE.

Water Atlas Map No. G21

PAGE INDEX

F20	G20	H20
F21	G21	H21
F22	G22	H22

CITY OF OCEANSIDE INCORPORATED 1888

1" = 200'

G21