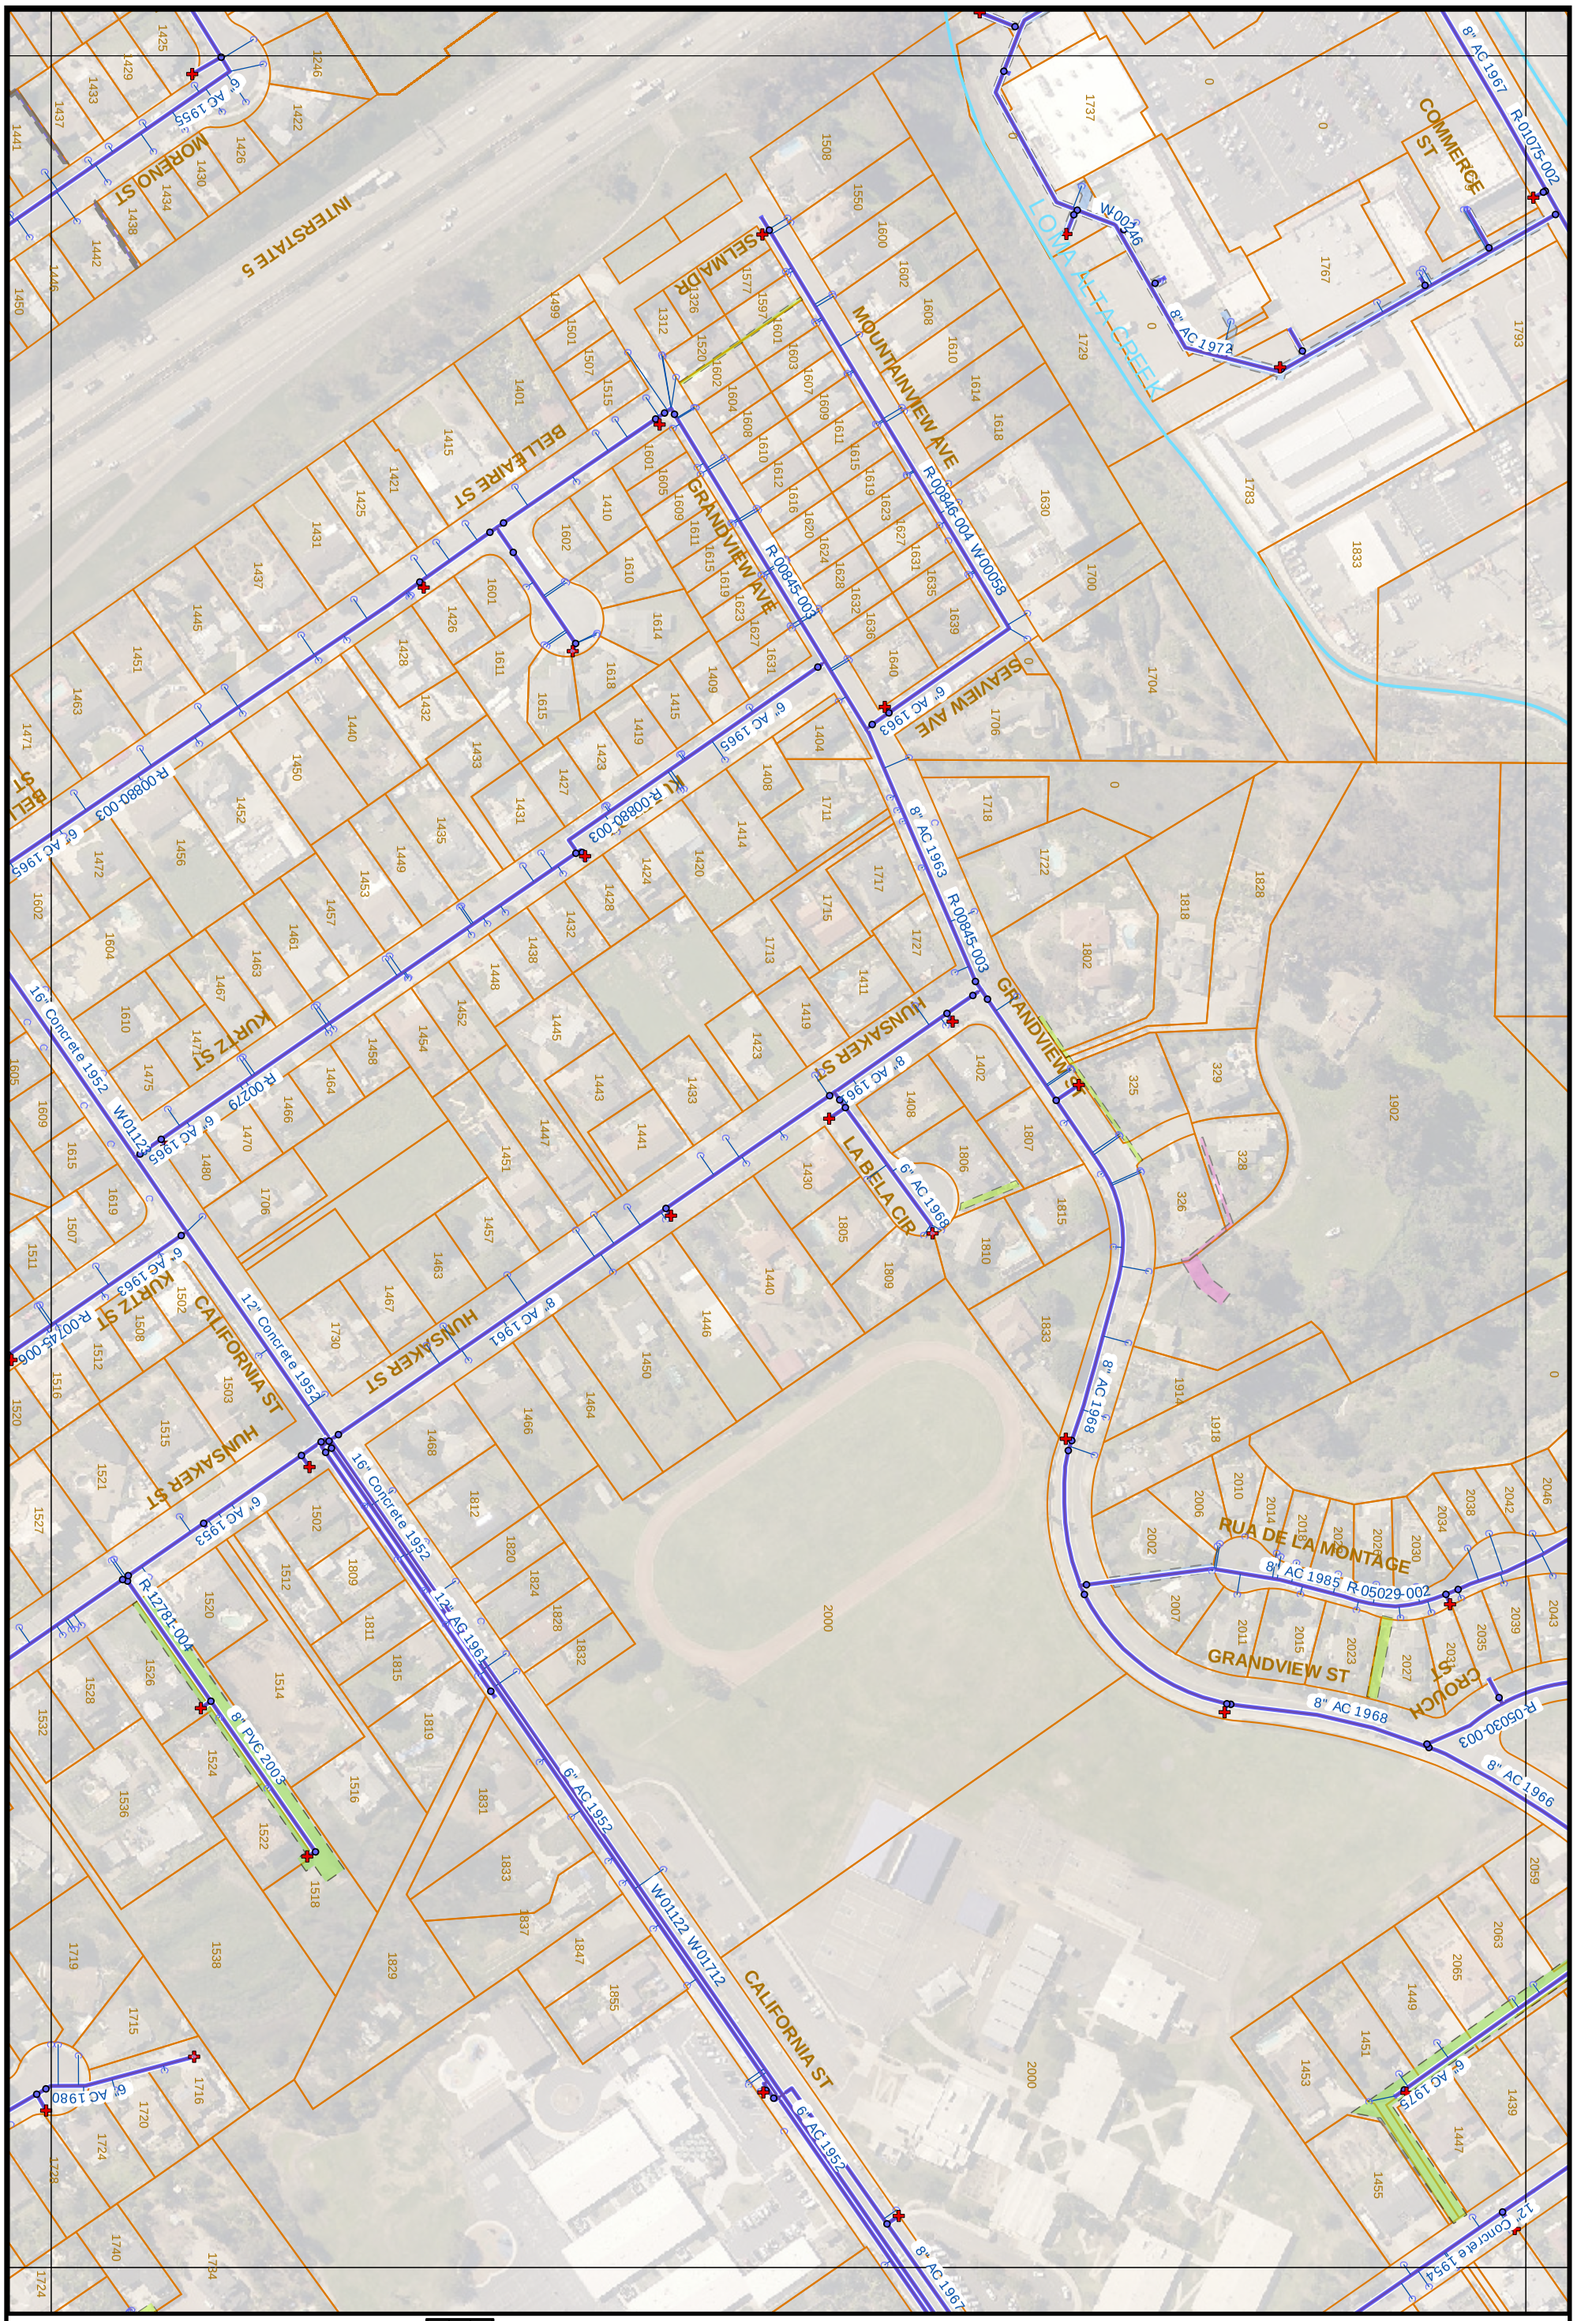

G24

1" = 200'

F25	F24	F23
G25	G24	G23
H25	H24	H23

PAGE INDEX

Water Atlas Map No. G24

- THIS MAP PREPARED SOLELY FOR ILLUSTRATION PURPOSE & IS NOT TO BE RELIED UPON FOR ENGINEERING DRAWINGS.
- SOME INFORMATION MAY NOT BE ACCURATE.

11/26/2019