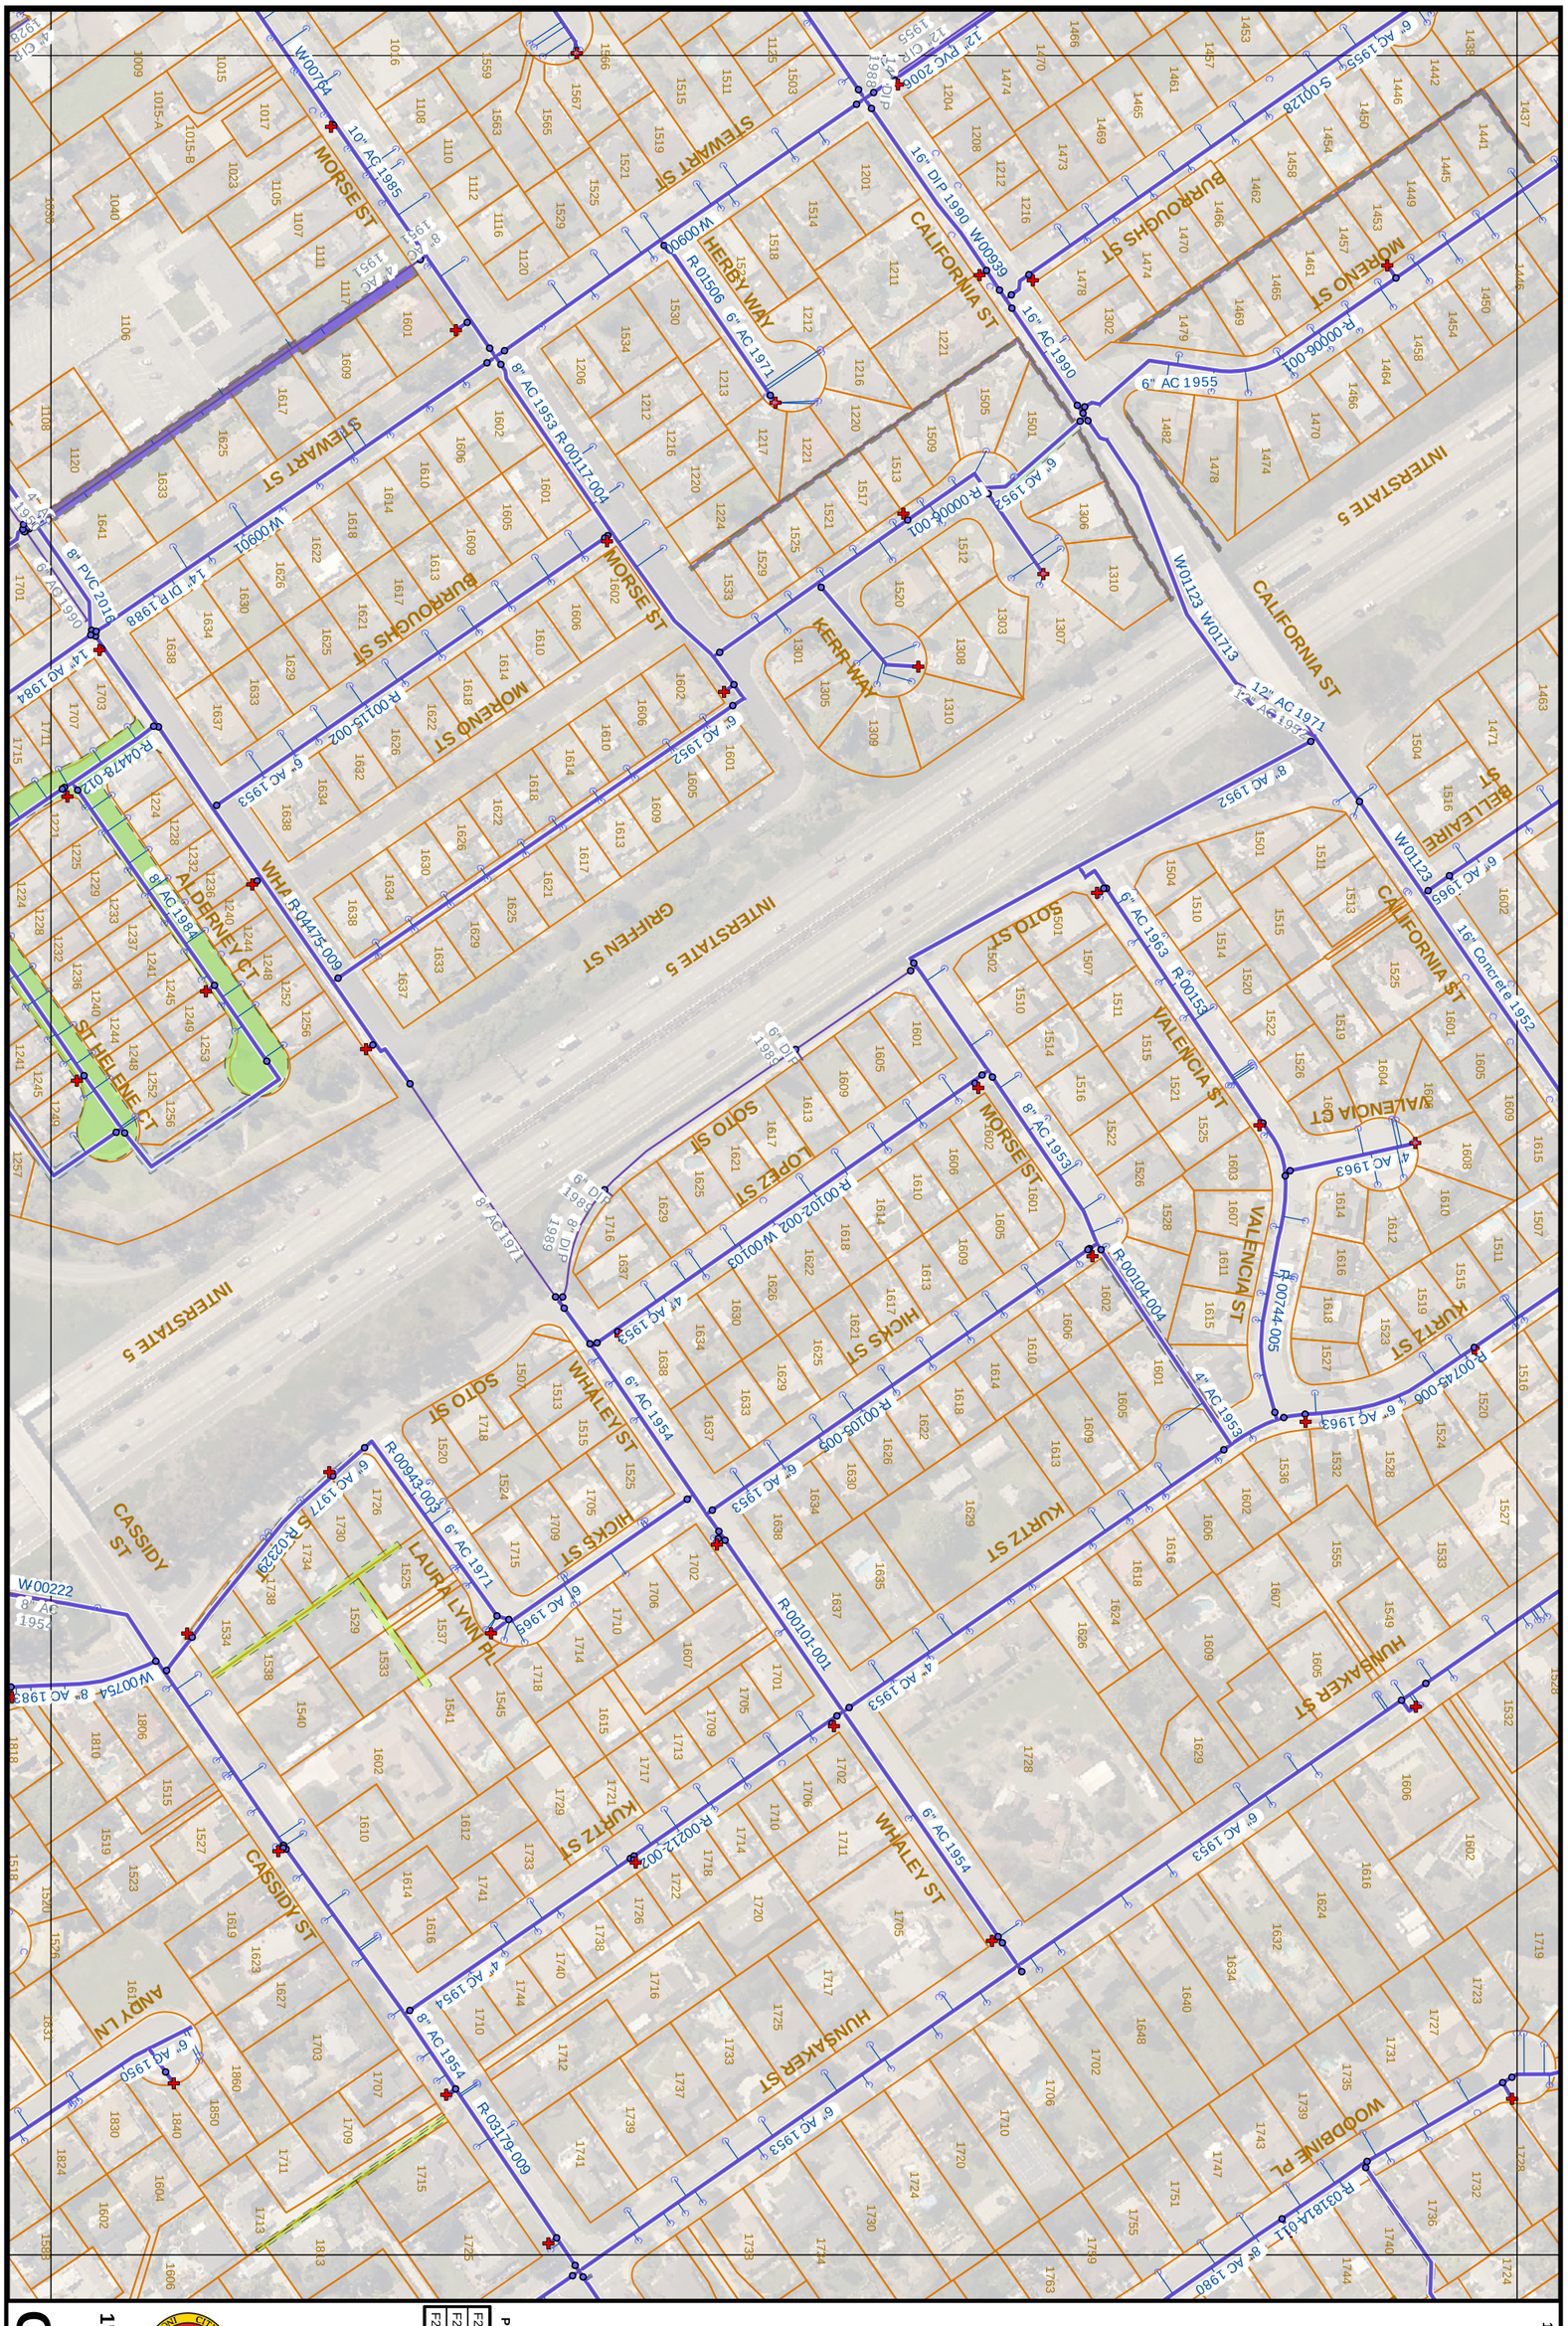

G25

1" = 200'

F26 G26 H26	F25 G25 H25	F24 G24 H24

PAGE INDEX

Water Atlas Map No. G25

- THIS MAP PREPARED SOLELY FOR ILLUSTRATION PURPOSE & IS NOT TO BE RELIED UPON FOR ENGINEERING DRAWINGS.
- SOME INFORMATION MAY NOT BE ACCURATE.

11/26/2019