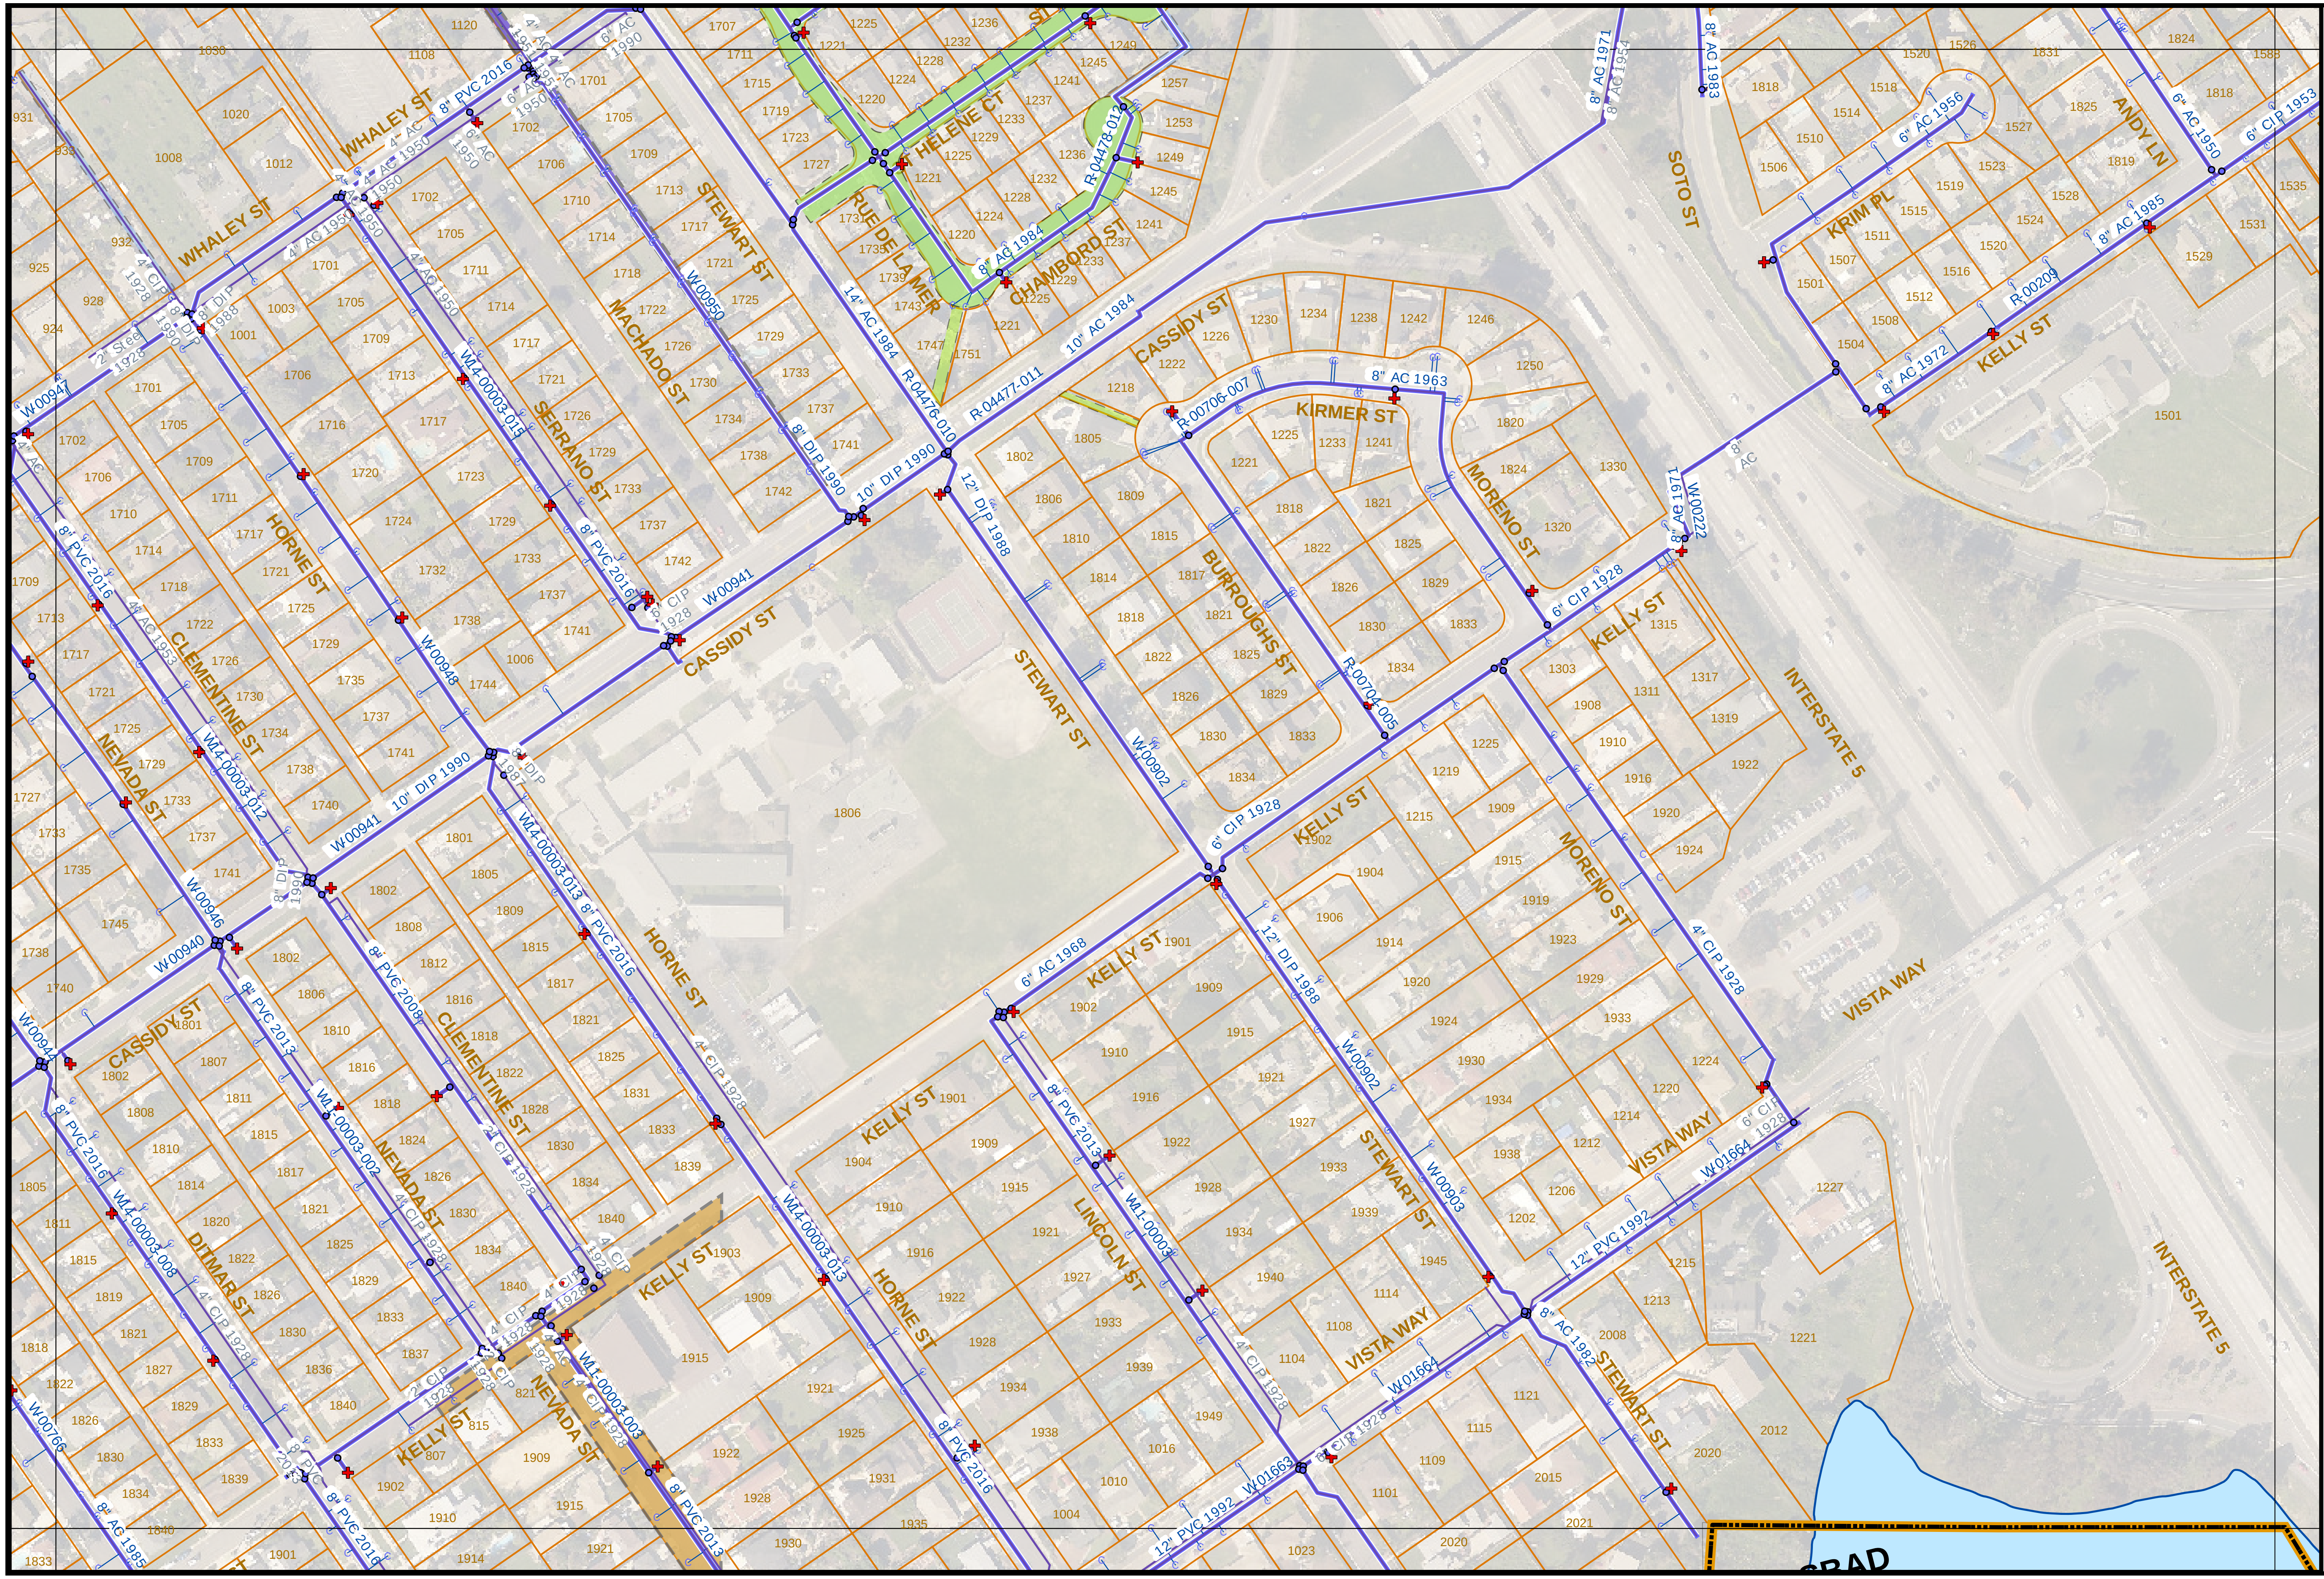

11/26/2019

- THIS MAP PREPARED SOLELY FOR ILLUSTRATION PURPOSE & IS NOT TO BE RELIED UPON FOR ENGINEERING DRAWINGS.
- SOME INFORMATION MAY NOT BE ACCURATE.

Water Atlas Map No. G26

PAGE INDEX

F25	G25	H25
F26	G26	H26
F27	G27	H27

1" = 200'

G26