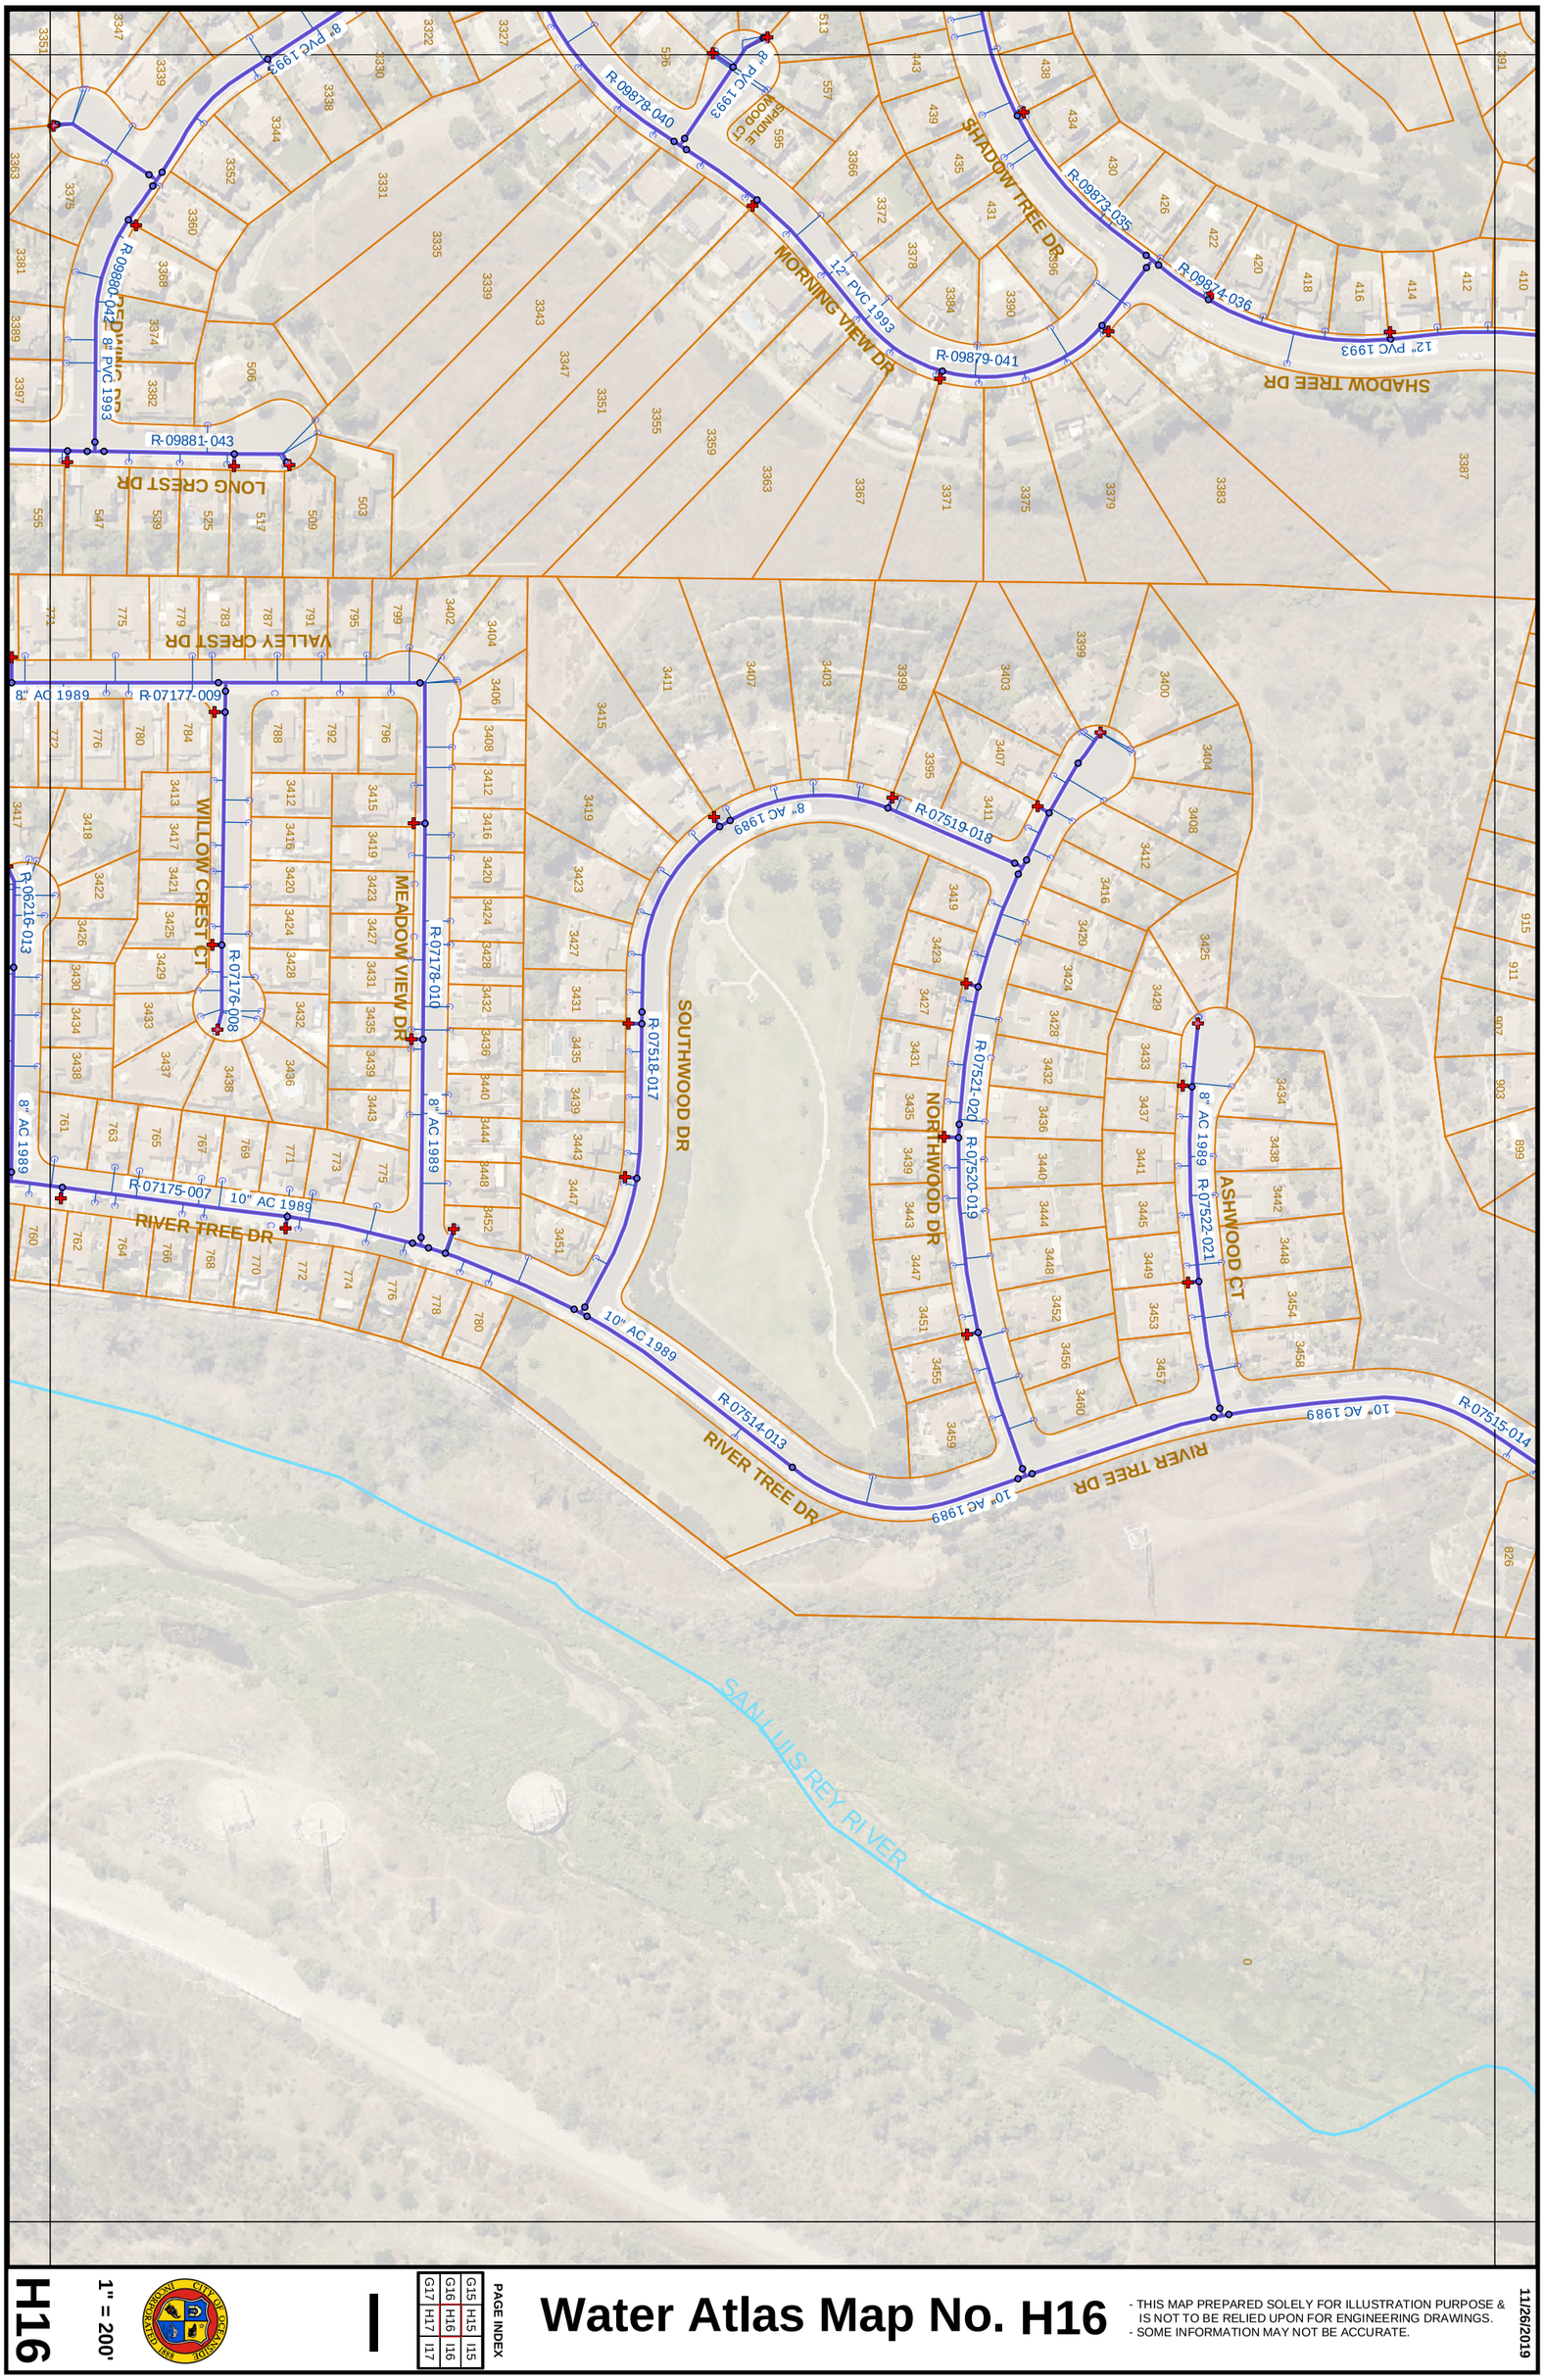

H16

1" = 200'

G17	G16	G15
H17	H16	H15
I17	I16	I15

PAGE INDEX

Water Atlas Map No. H16

- THIS MAP PREPARED SOLELY FOR ILLUSTRATION PURPOSE & IS NOT TO BE RELIED UPON FOR ENGINEERING DRAWINGS.
- SOME INFORMATION MAY NOT BE ACCURATE.

11/26/2019