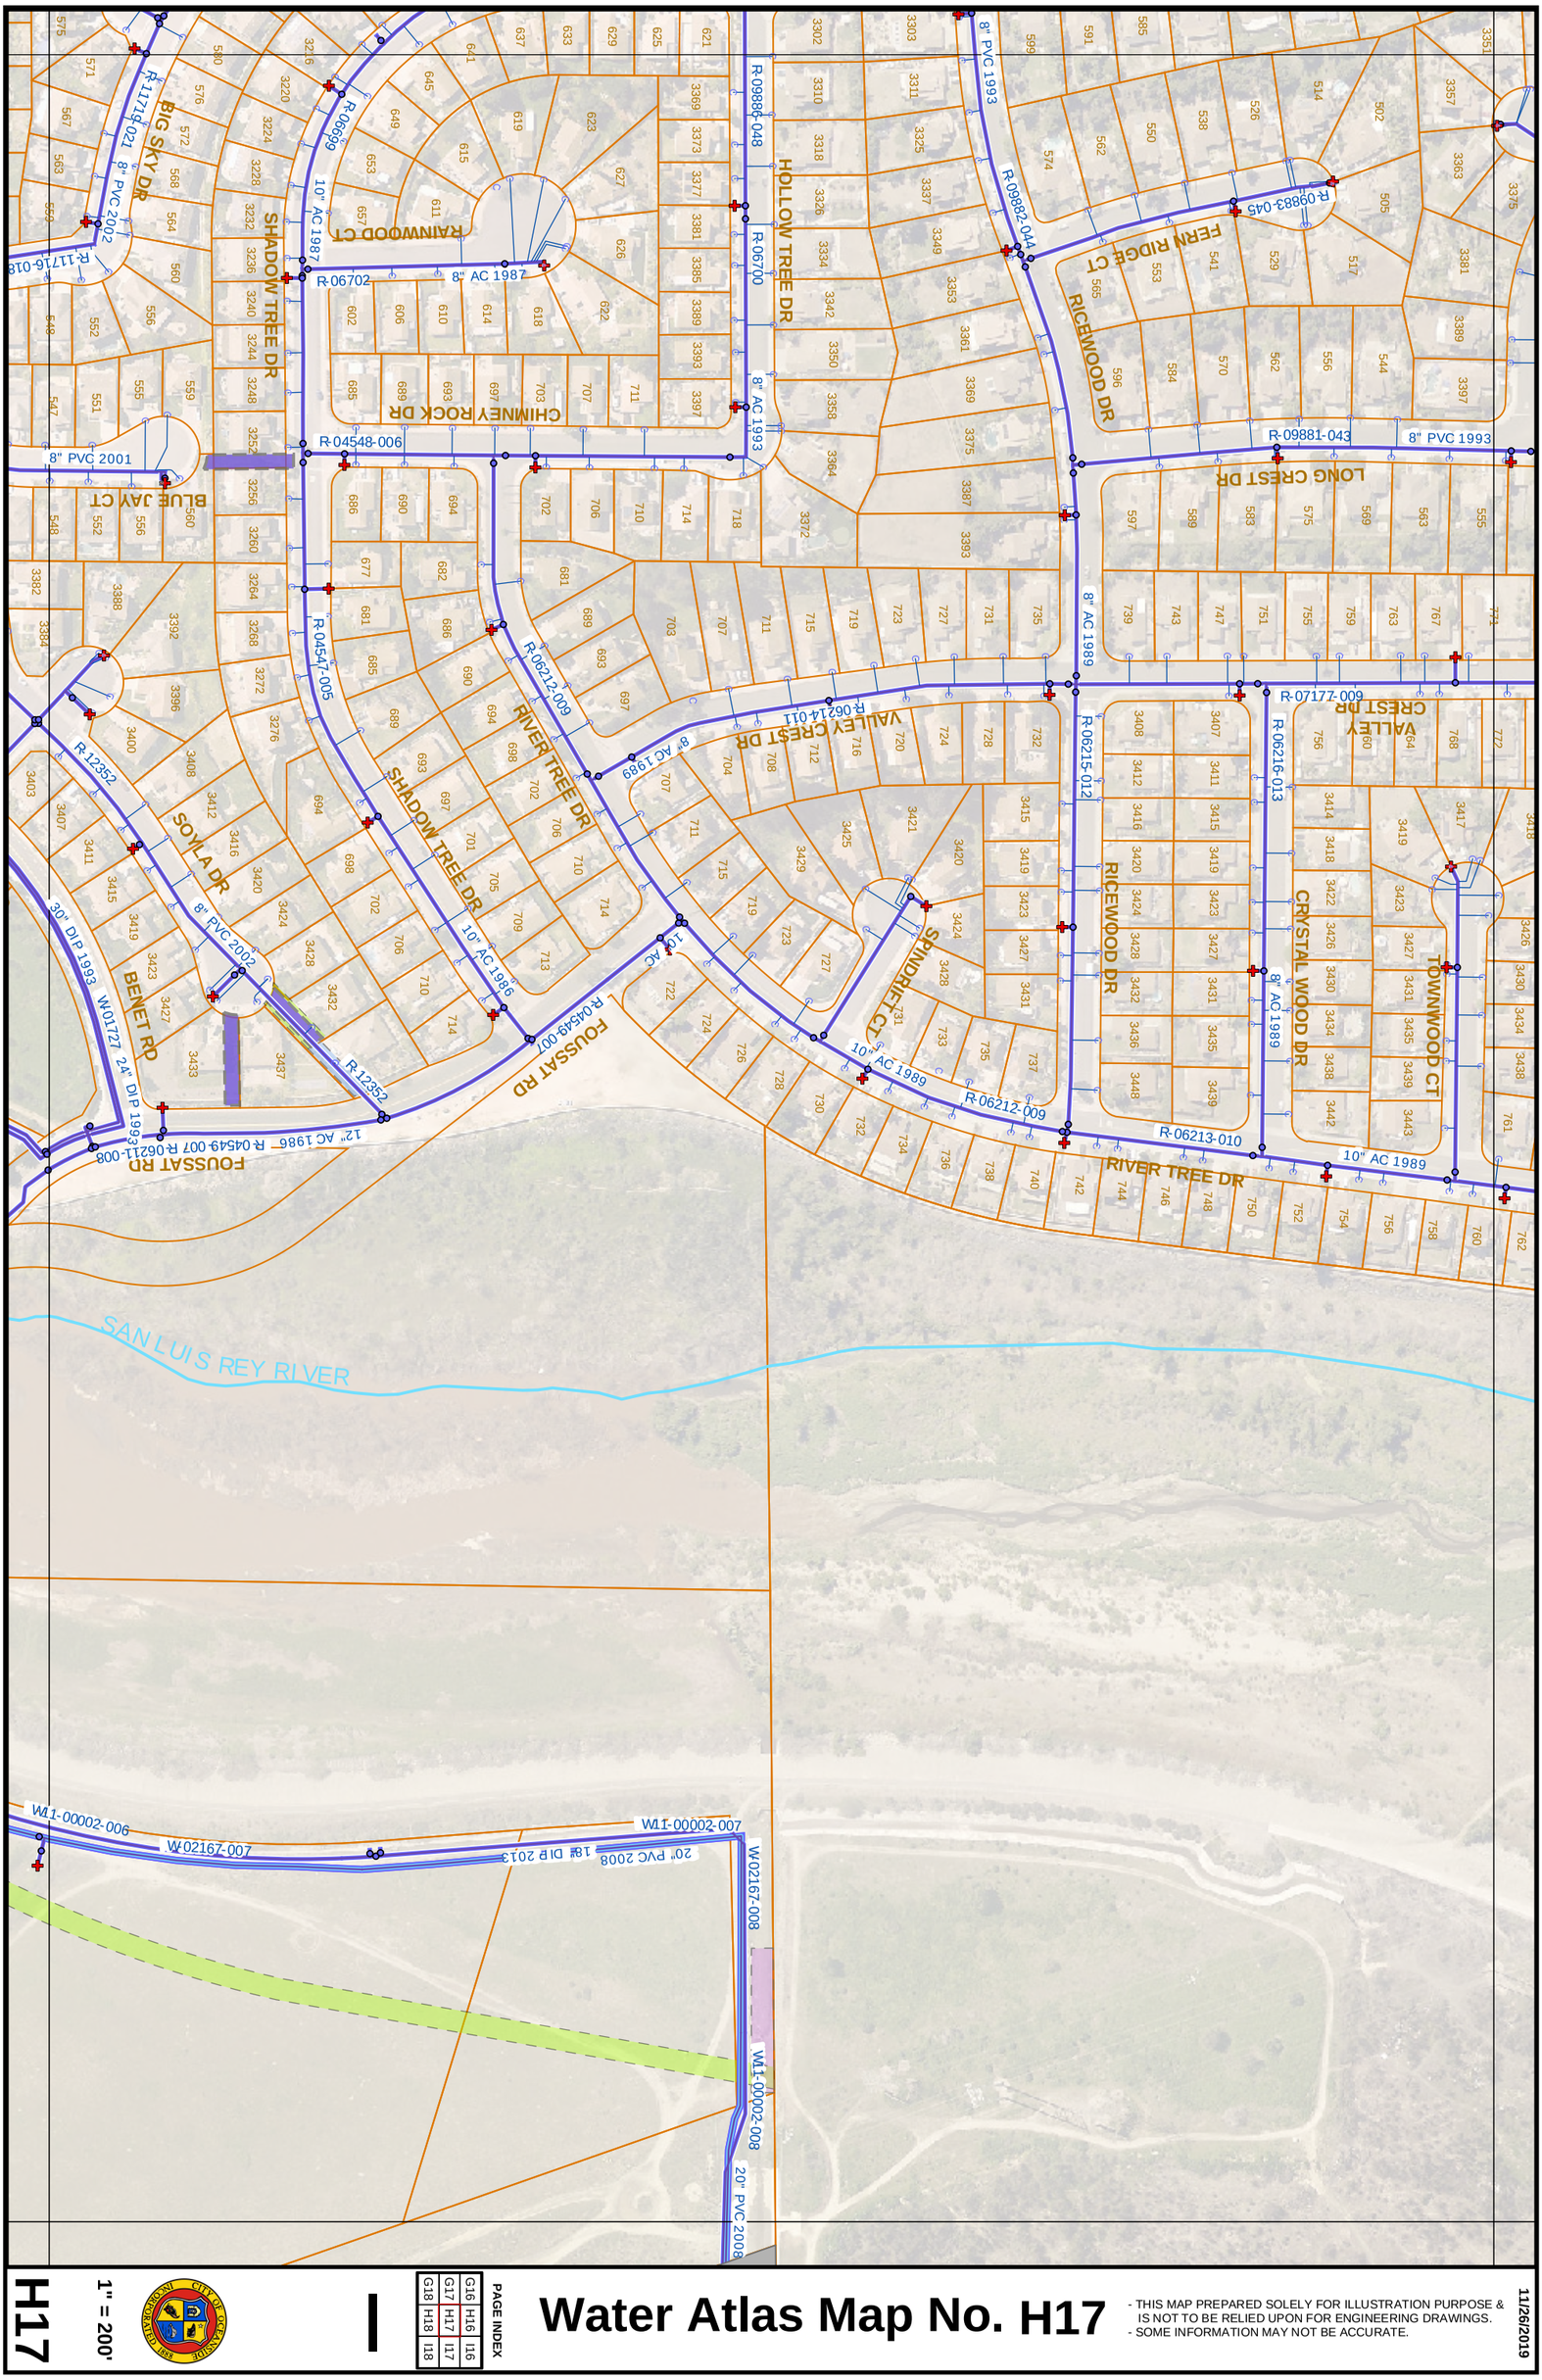

H17

1" = 200'

G18	G17	G16
H18	H17	H16
I18	I17	I16

PAGE INDEX

Water Atlas Map No. H17

- THIS MAP PREPARED SOLELY FOR ILLUSTRATION PURPOSE & IS NOT TO BE RELIED UPON FOR ENGINEERING DRAWINGS.
- SOME INFORMATION MAY NOT BE ACCURATE.

11/26/2019