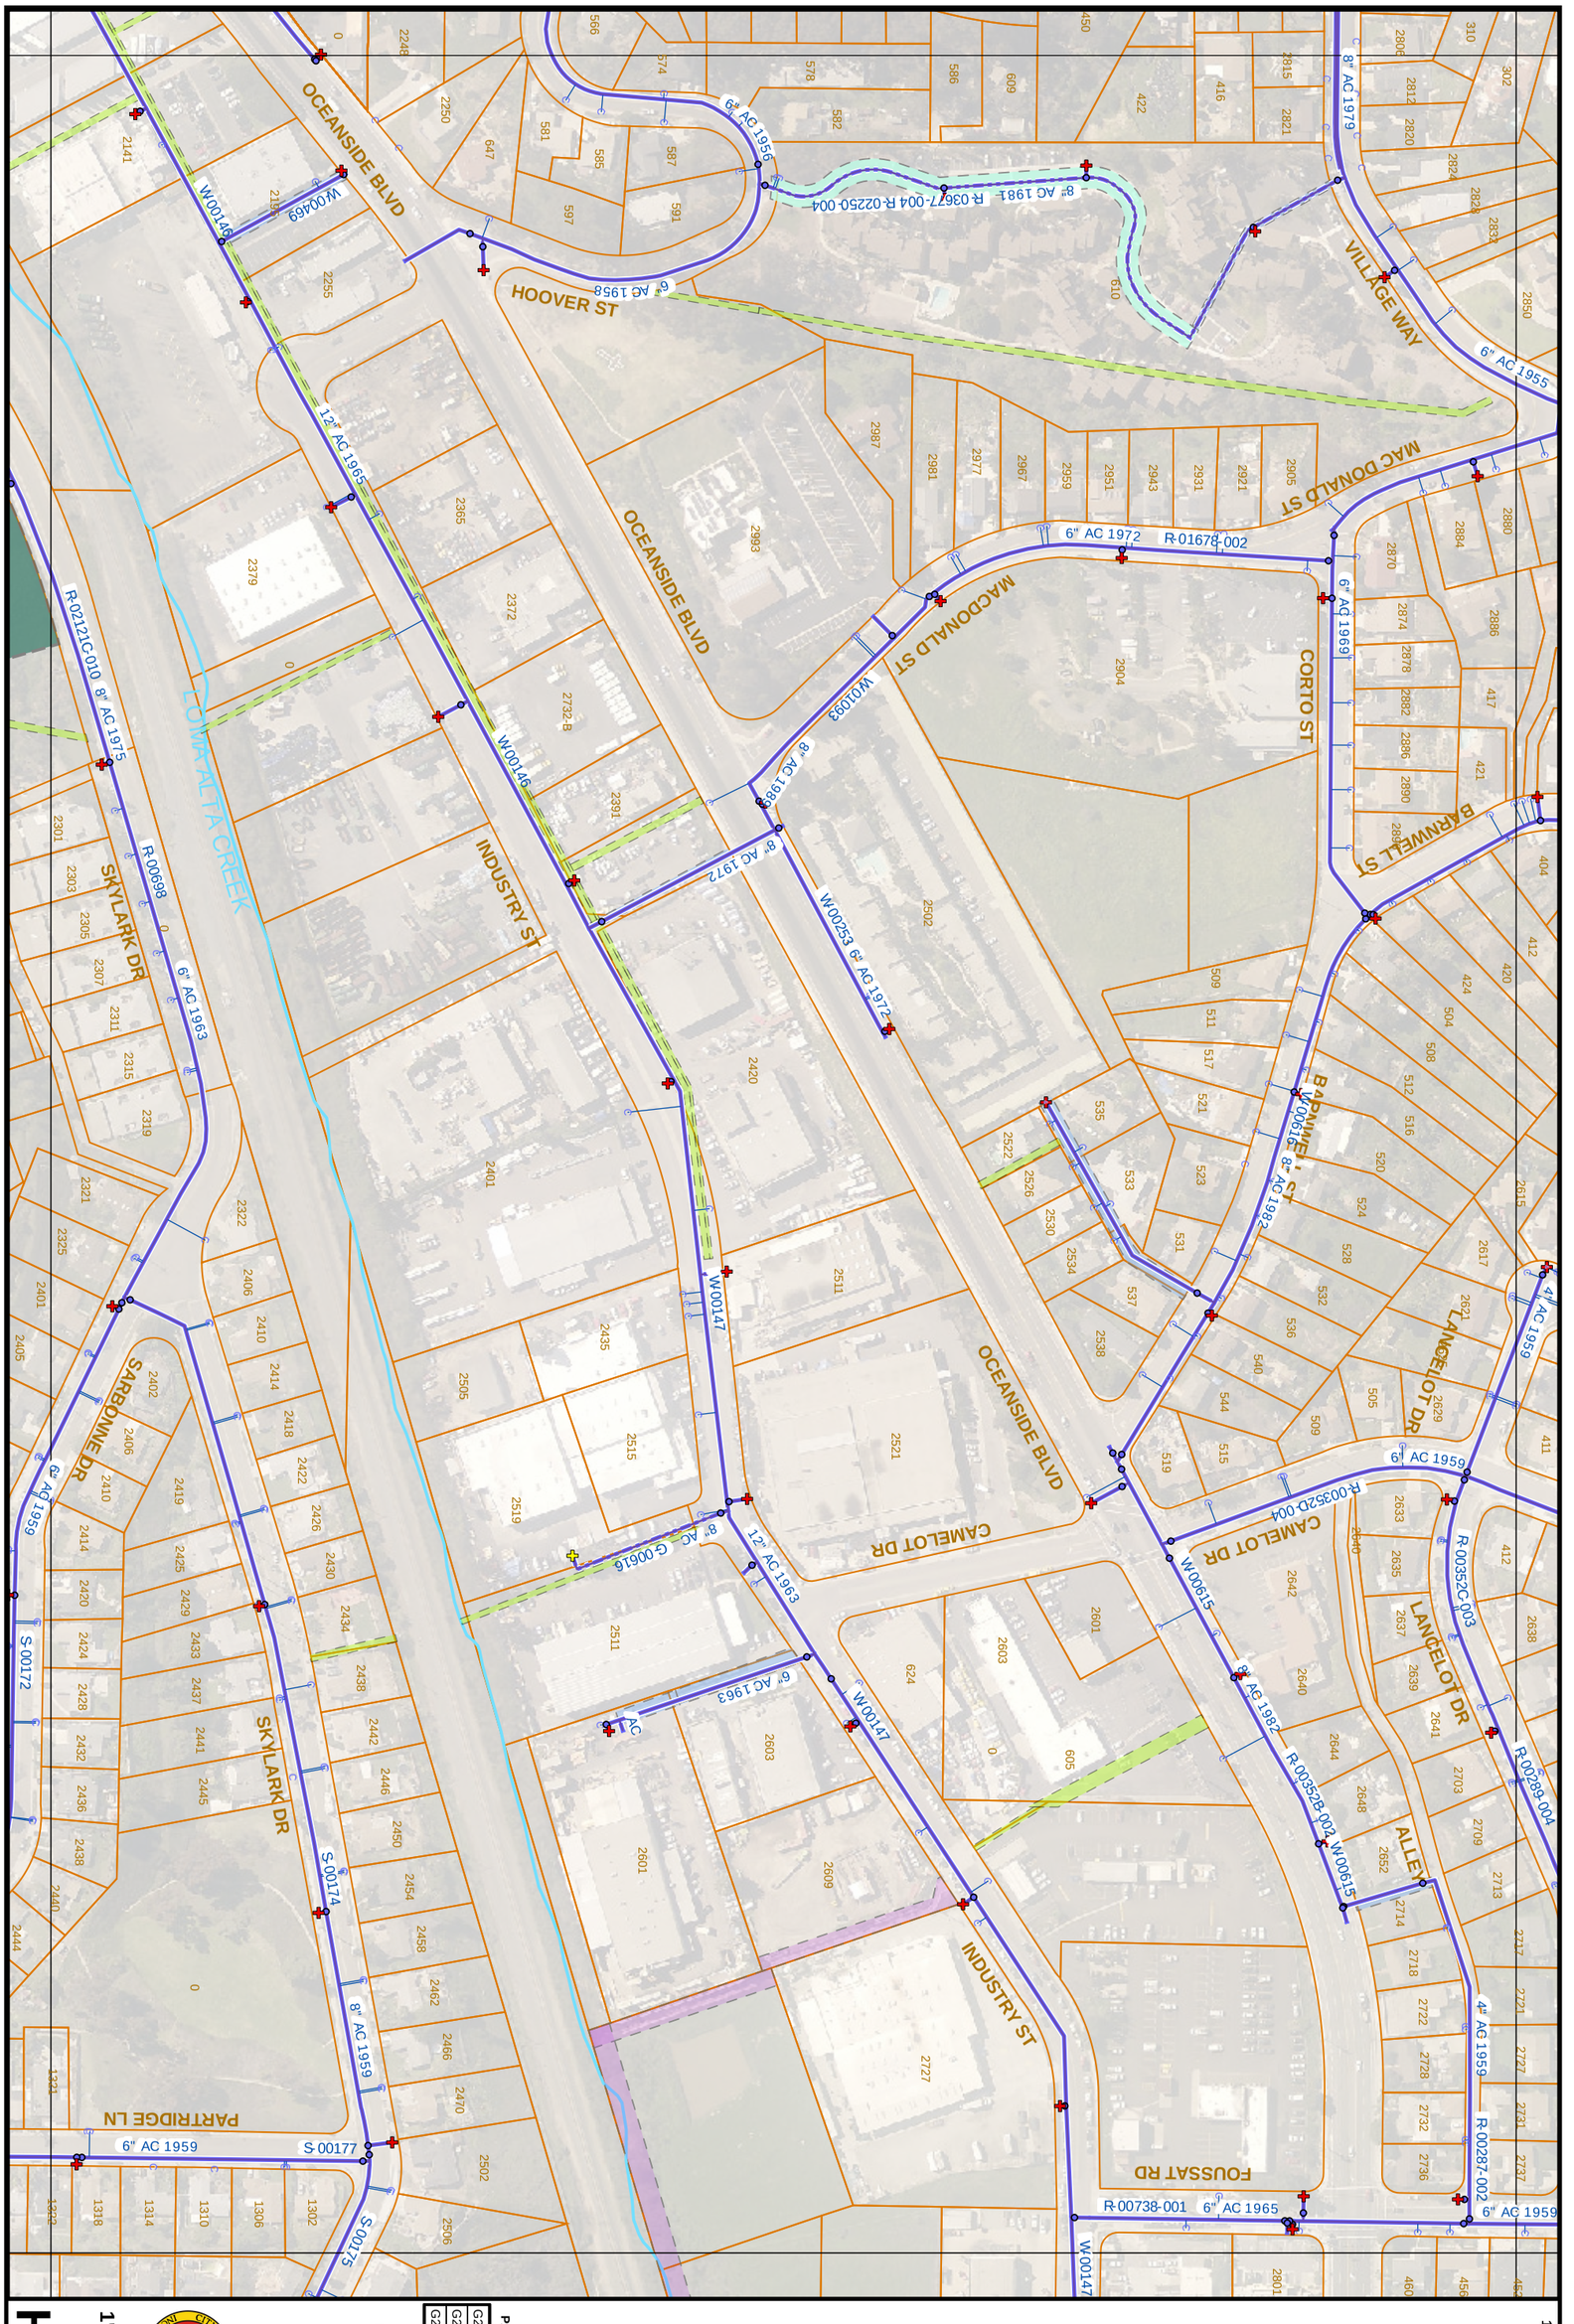

H22

1" = 200'

G21	H21	I21
G22	H22	I22
G23	H23	I23

PAGE INDEX

Water Atlas Map No. H22

- THIS MAP PREPARED SOLELY FOR ILLUSTRATION PURPOSE & IS NOT TO BE RELIED UPON FOR ENGINEERING DRAWINGS.
- SOME INFORMATION MAY NOT BE ACCURATE.

11/26/2019