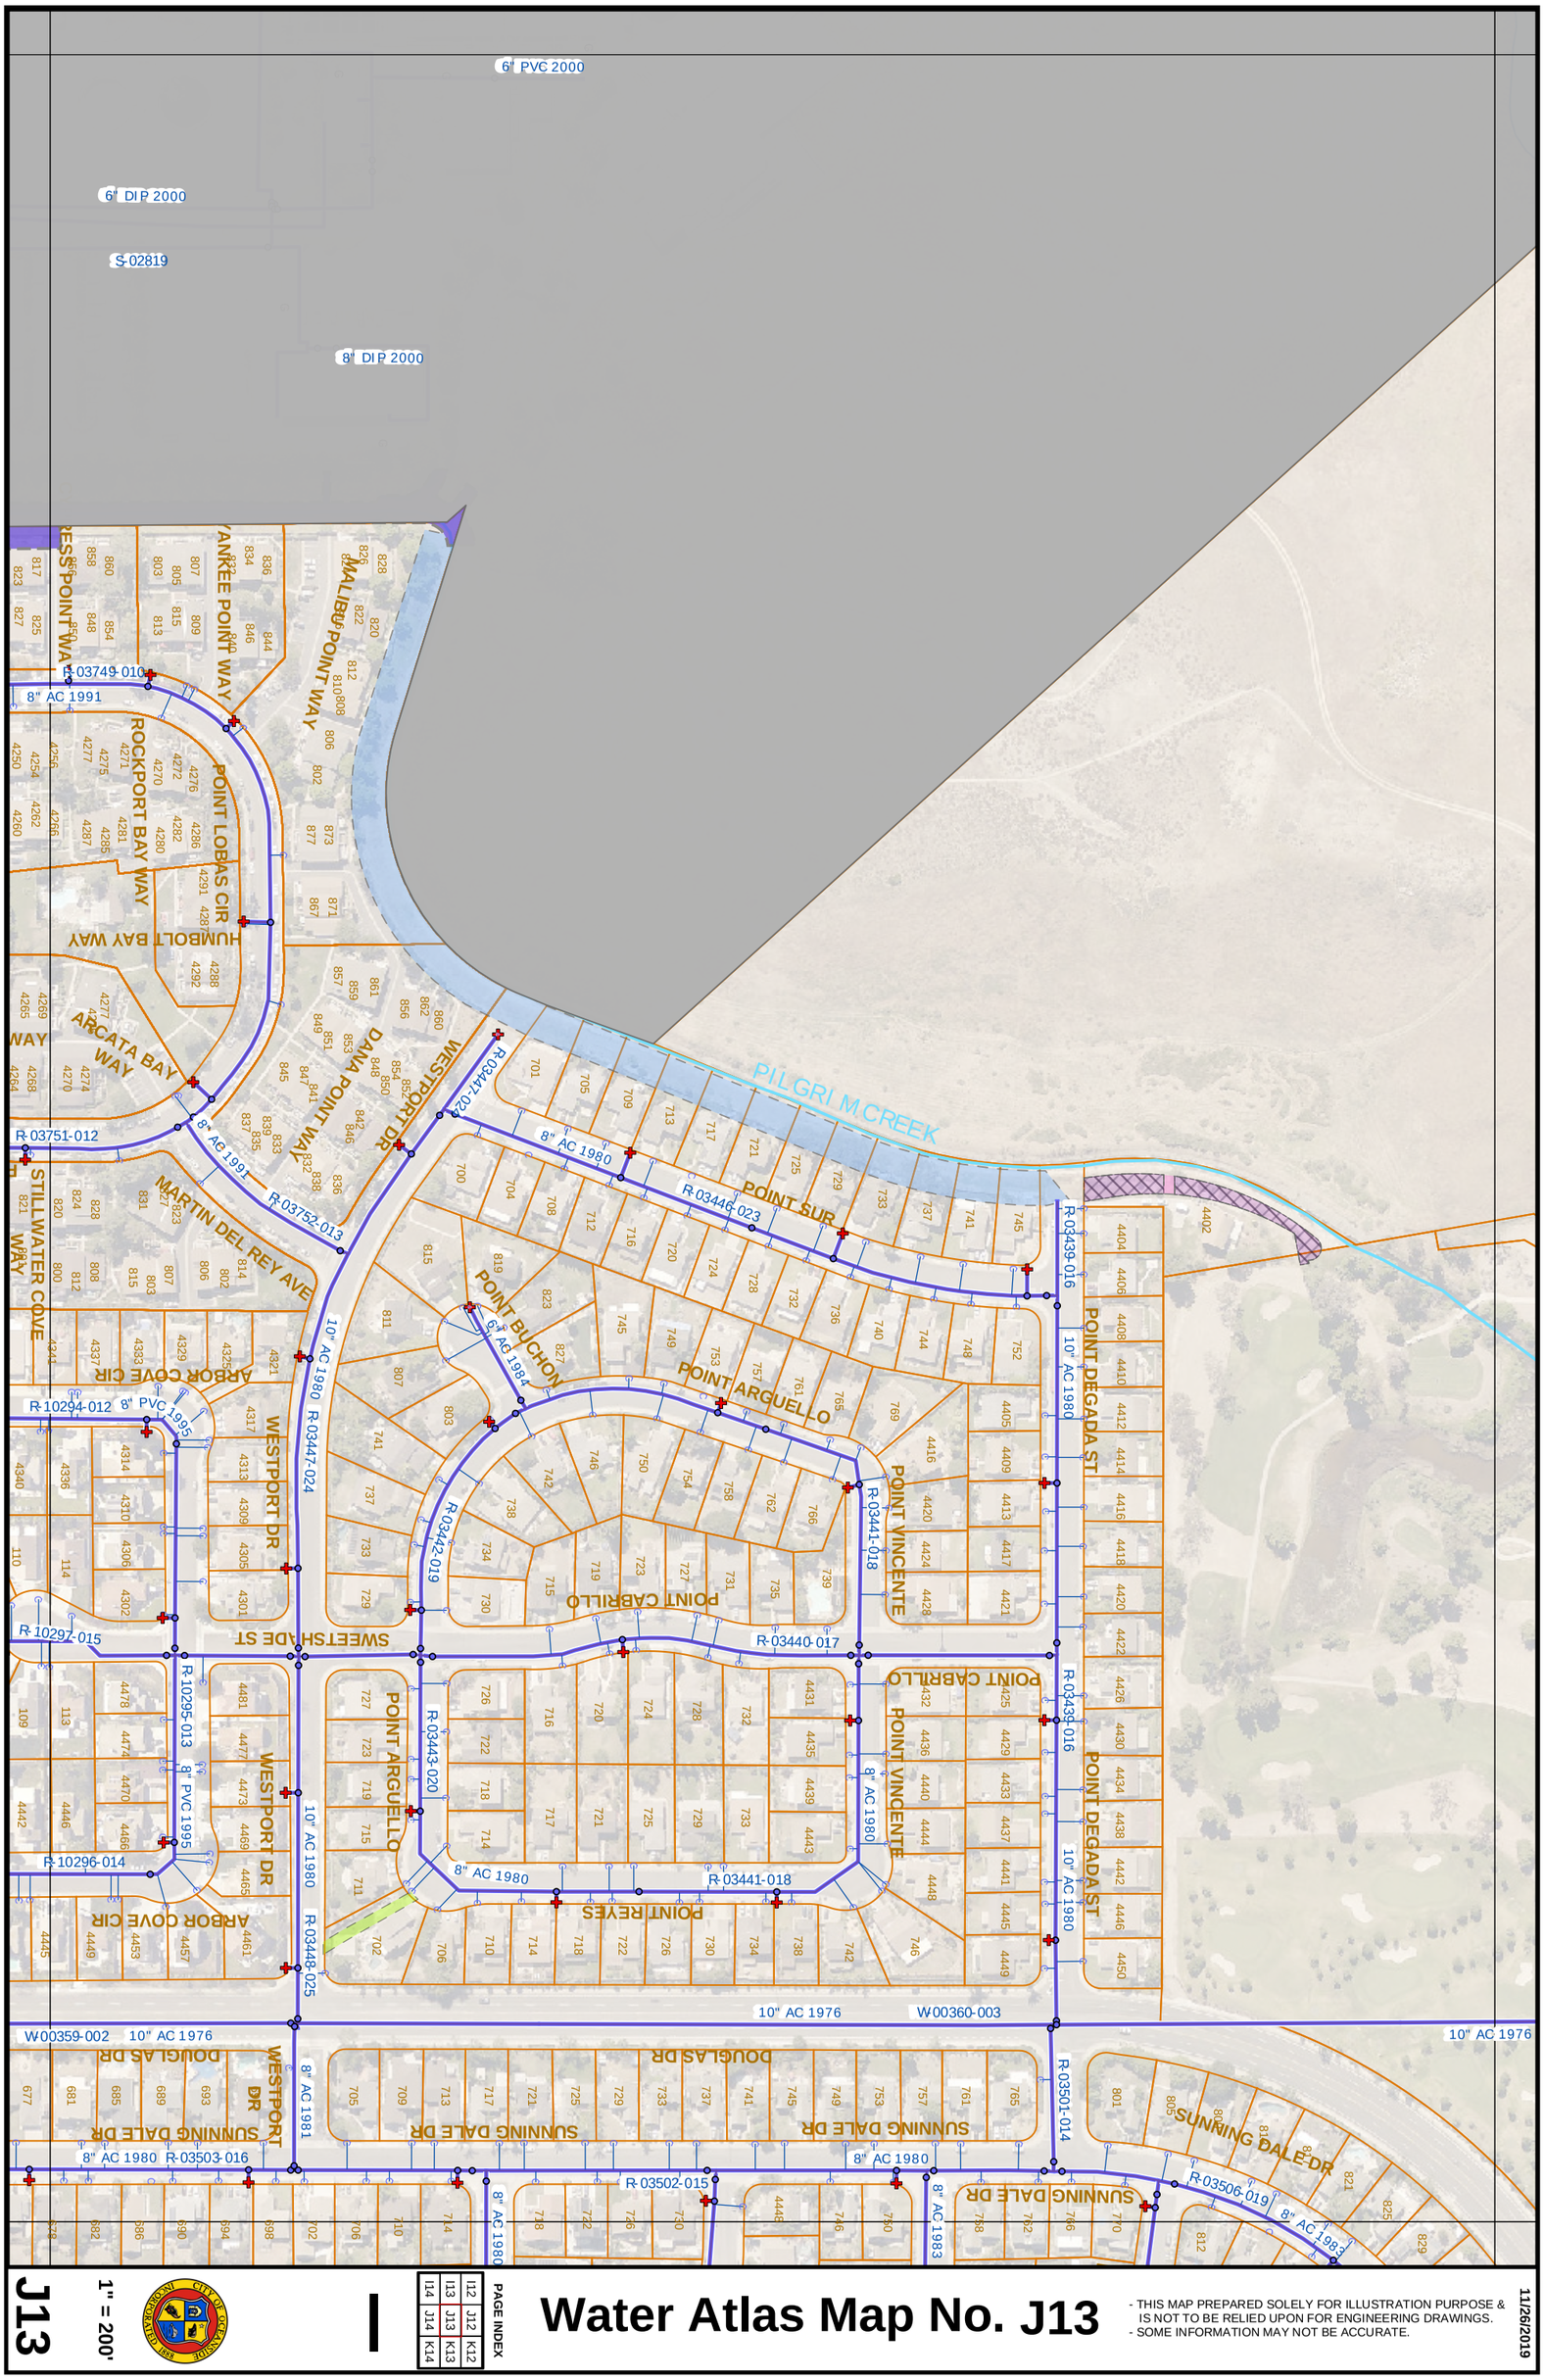

J13

1" = 200'

I14	I13	I12
J14	J13	J12
K14	K13	K12

PAGE INDEX

Water Atlas Map No. J13

- THIS MAP PREPARED SOLELY FOR ILLUSTRATION PURPOSE & IS NOT TO BE RELIED UPON FOR ENGINEERING DRAWINGS.
- SOME INFORMATION MAY NOT BE ACCURATE.

11/26/2019