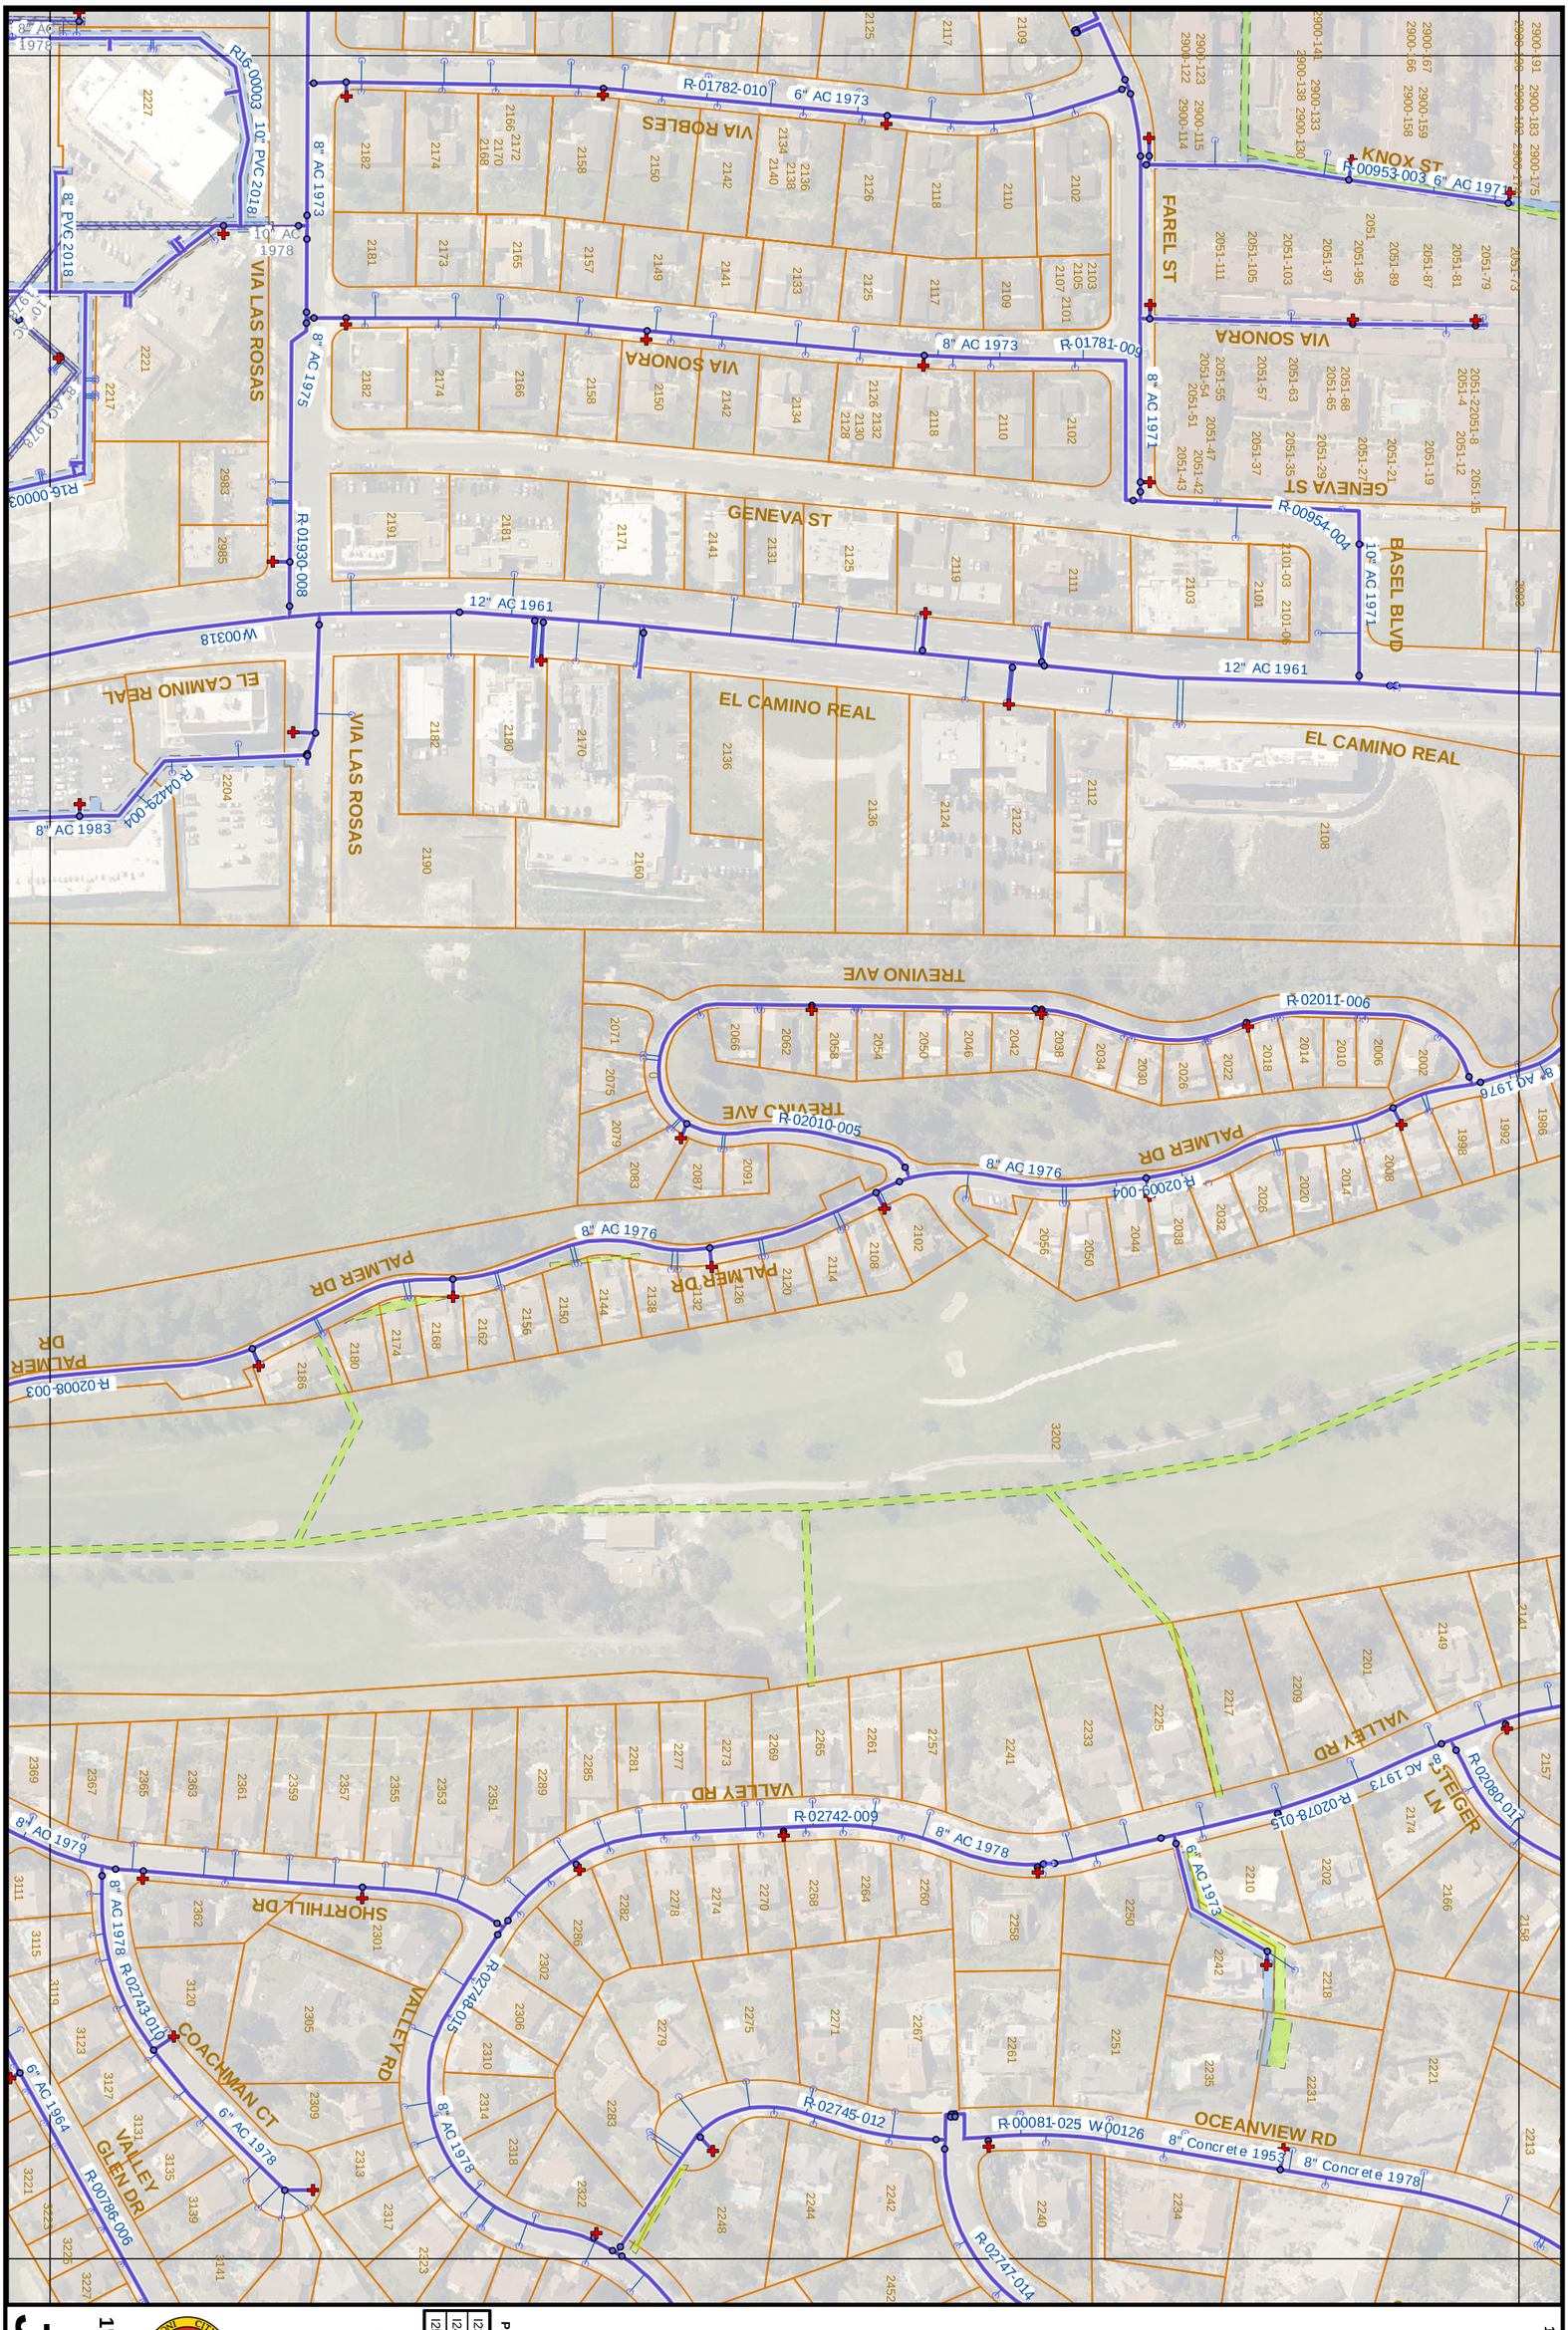


J24

1" = 200'

| | | |
|---|---|---|
| I25 | J24 | I23 |
| J25 | K24 | J23 |
| K25 | | K23 |

PAGE INDEX

# Water Atlas Map No. J24

- THIS MAP PREPARED SOLELY FOR ILLUSTRATION PURPOSE & IS NOT TO BE RELIED UPON FOR ENGINEERING DRAWINGS.
- SOME INFORMATION MAY NOT BE ACCURATE.

11/26/2019