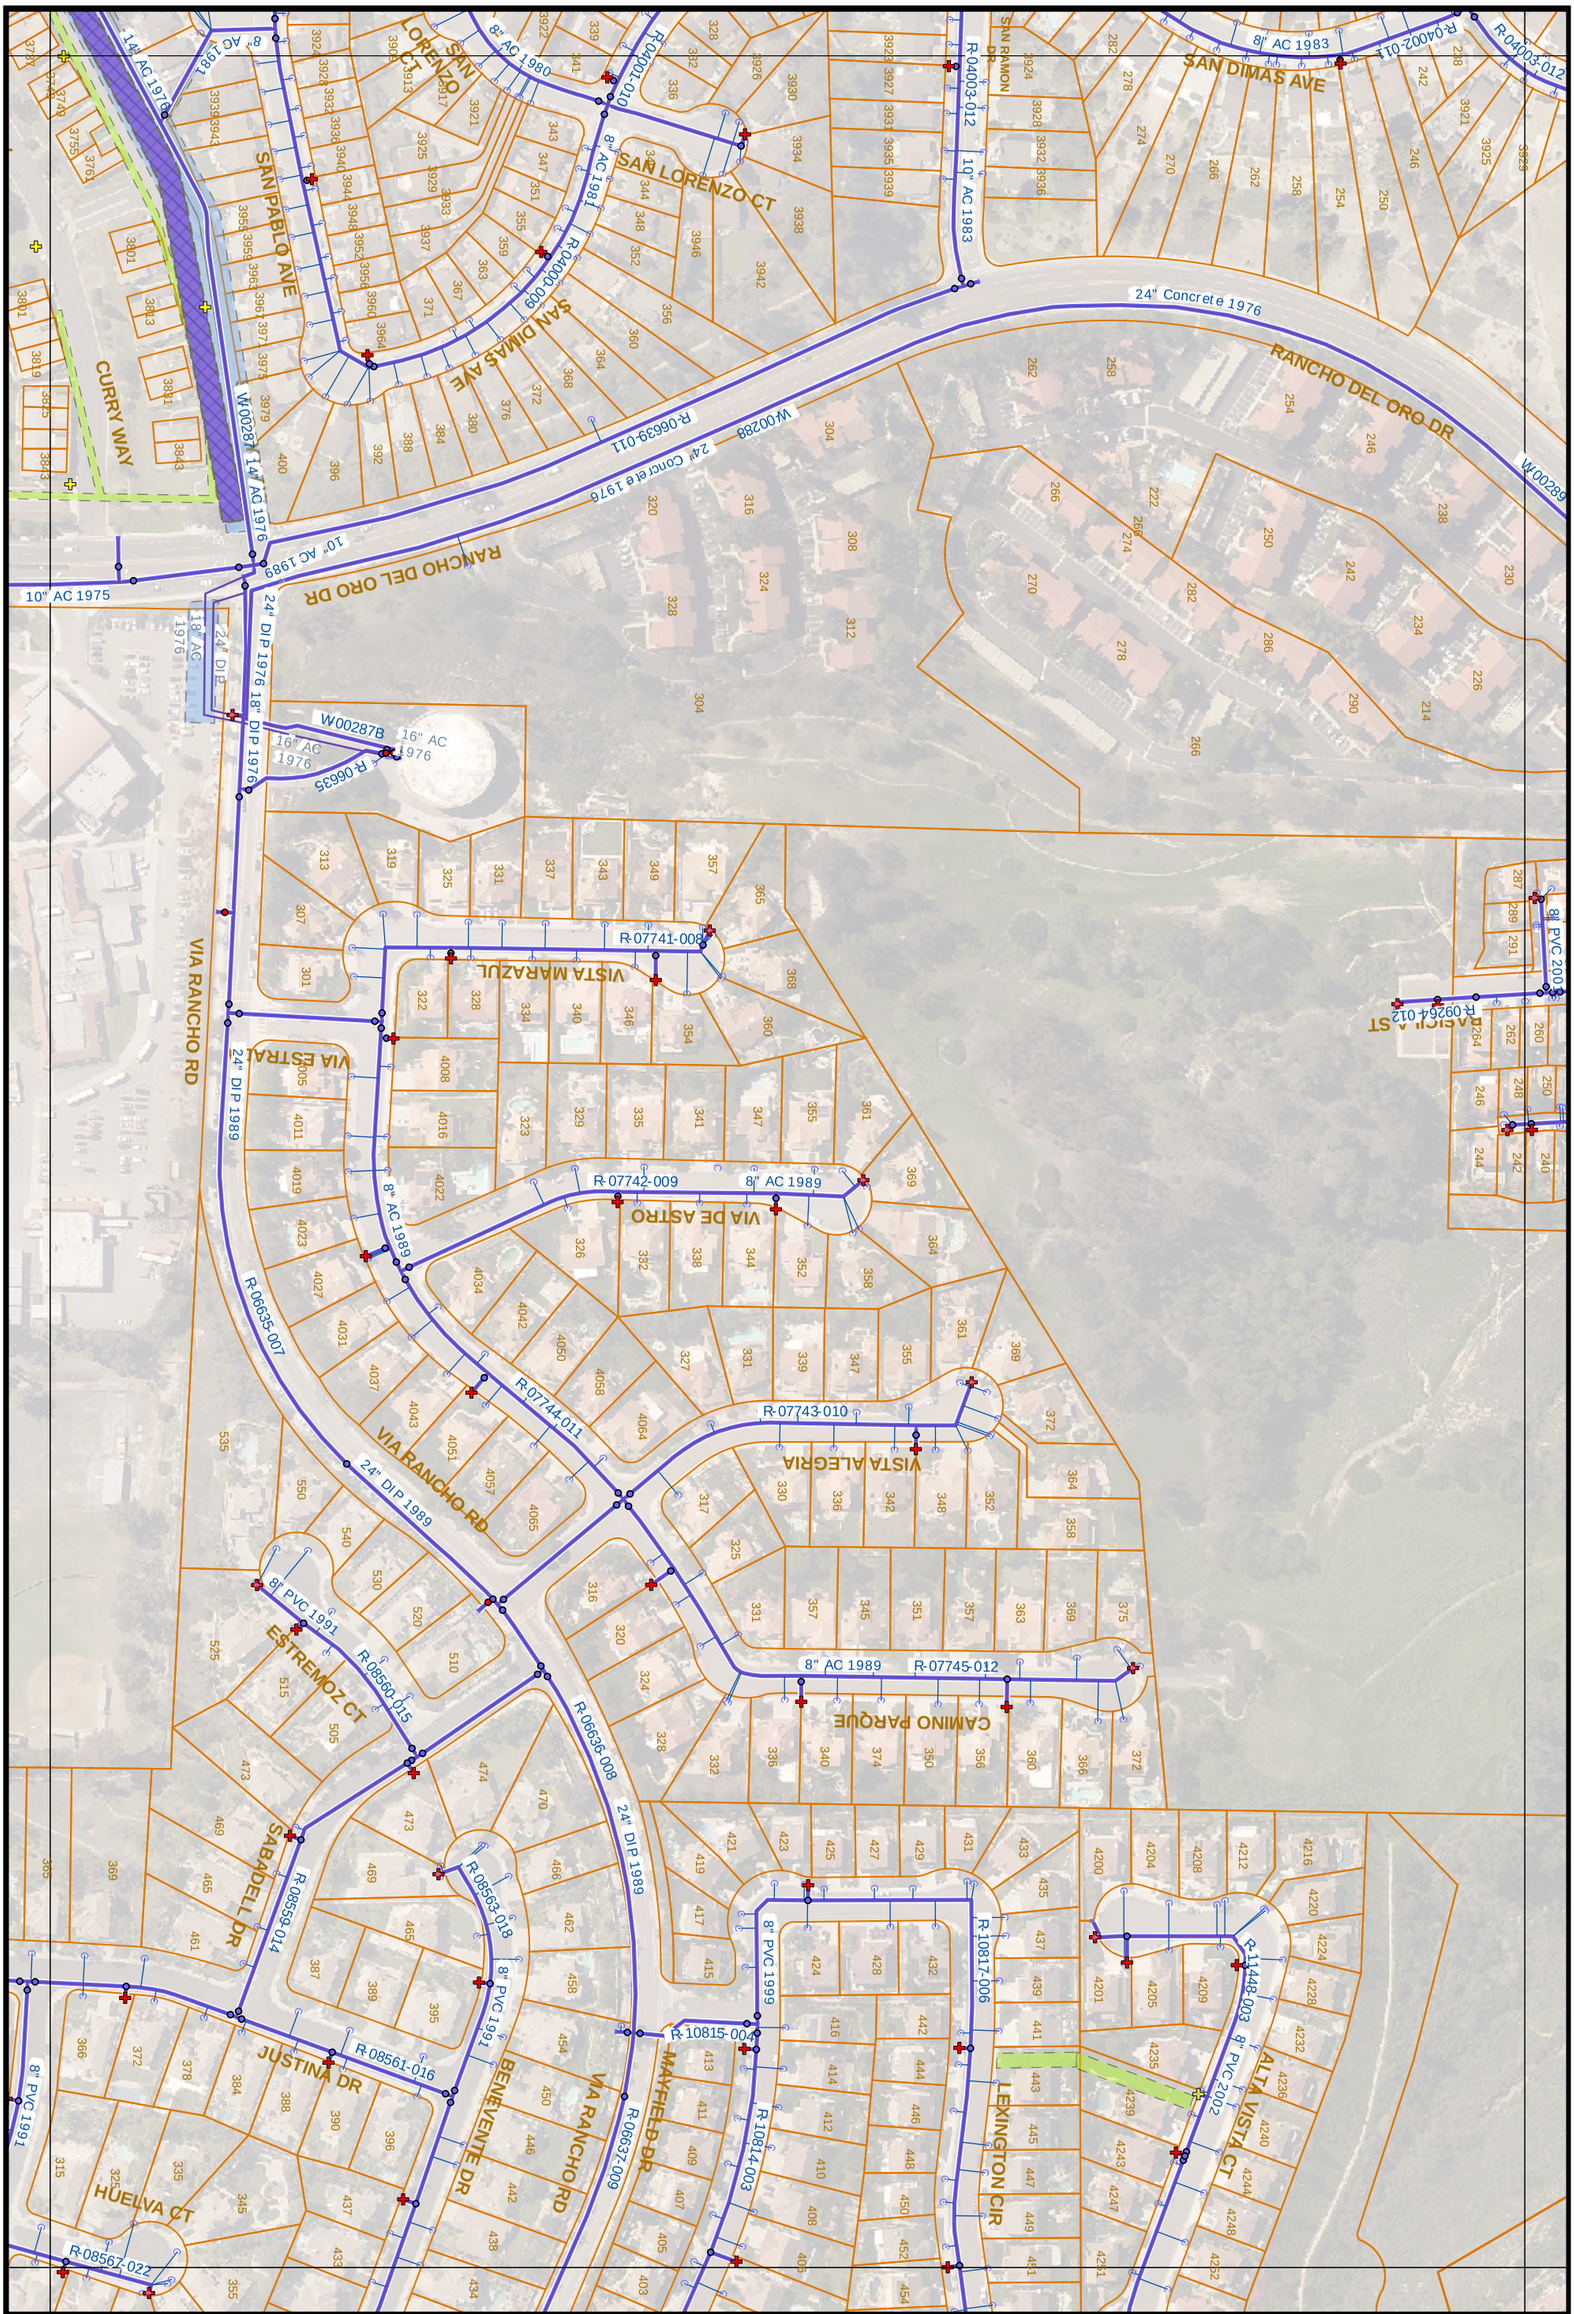

K18

1" = 200'

J19	J18	J17
K19	K18	K17
L19	L18	L17

PAGE INDEX

Water Atlas Map No. K18

- THIS MAP PREPARED SOLELY FOR ILLUSTRATION PURPOSE & IS NOT TO BE RELIED UPON FOR ENGINEERING DRAWINGS.
- SOME INFORMATION MAY NOT BE ACCURATE.

11/26/2019