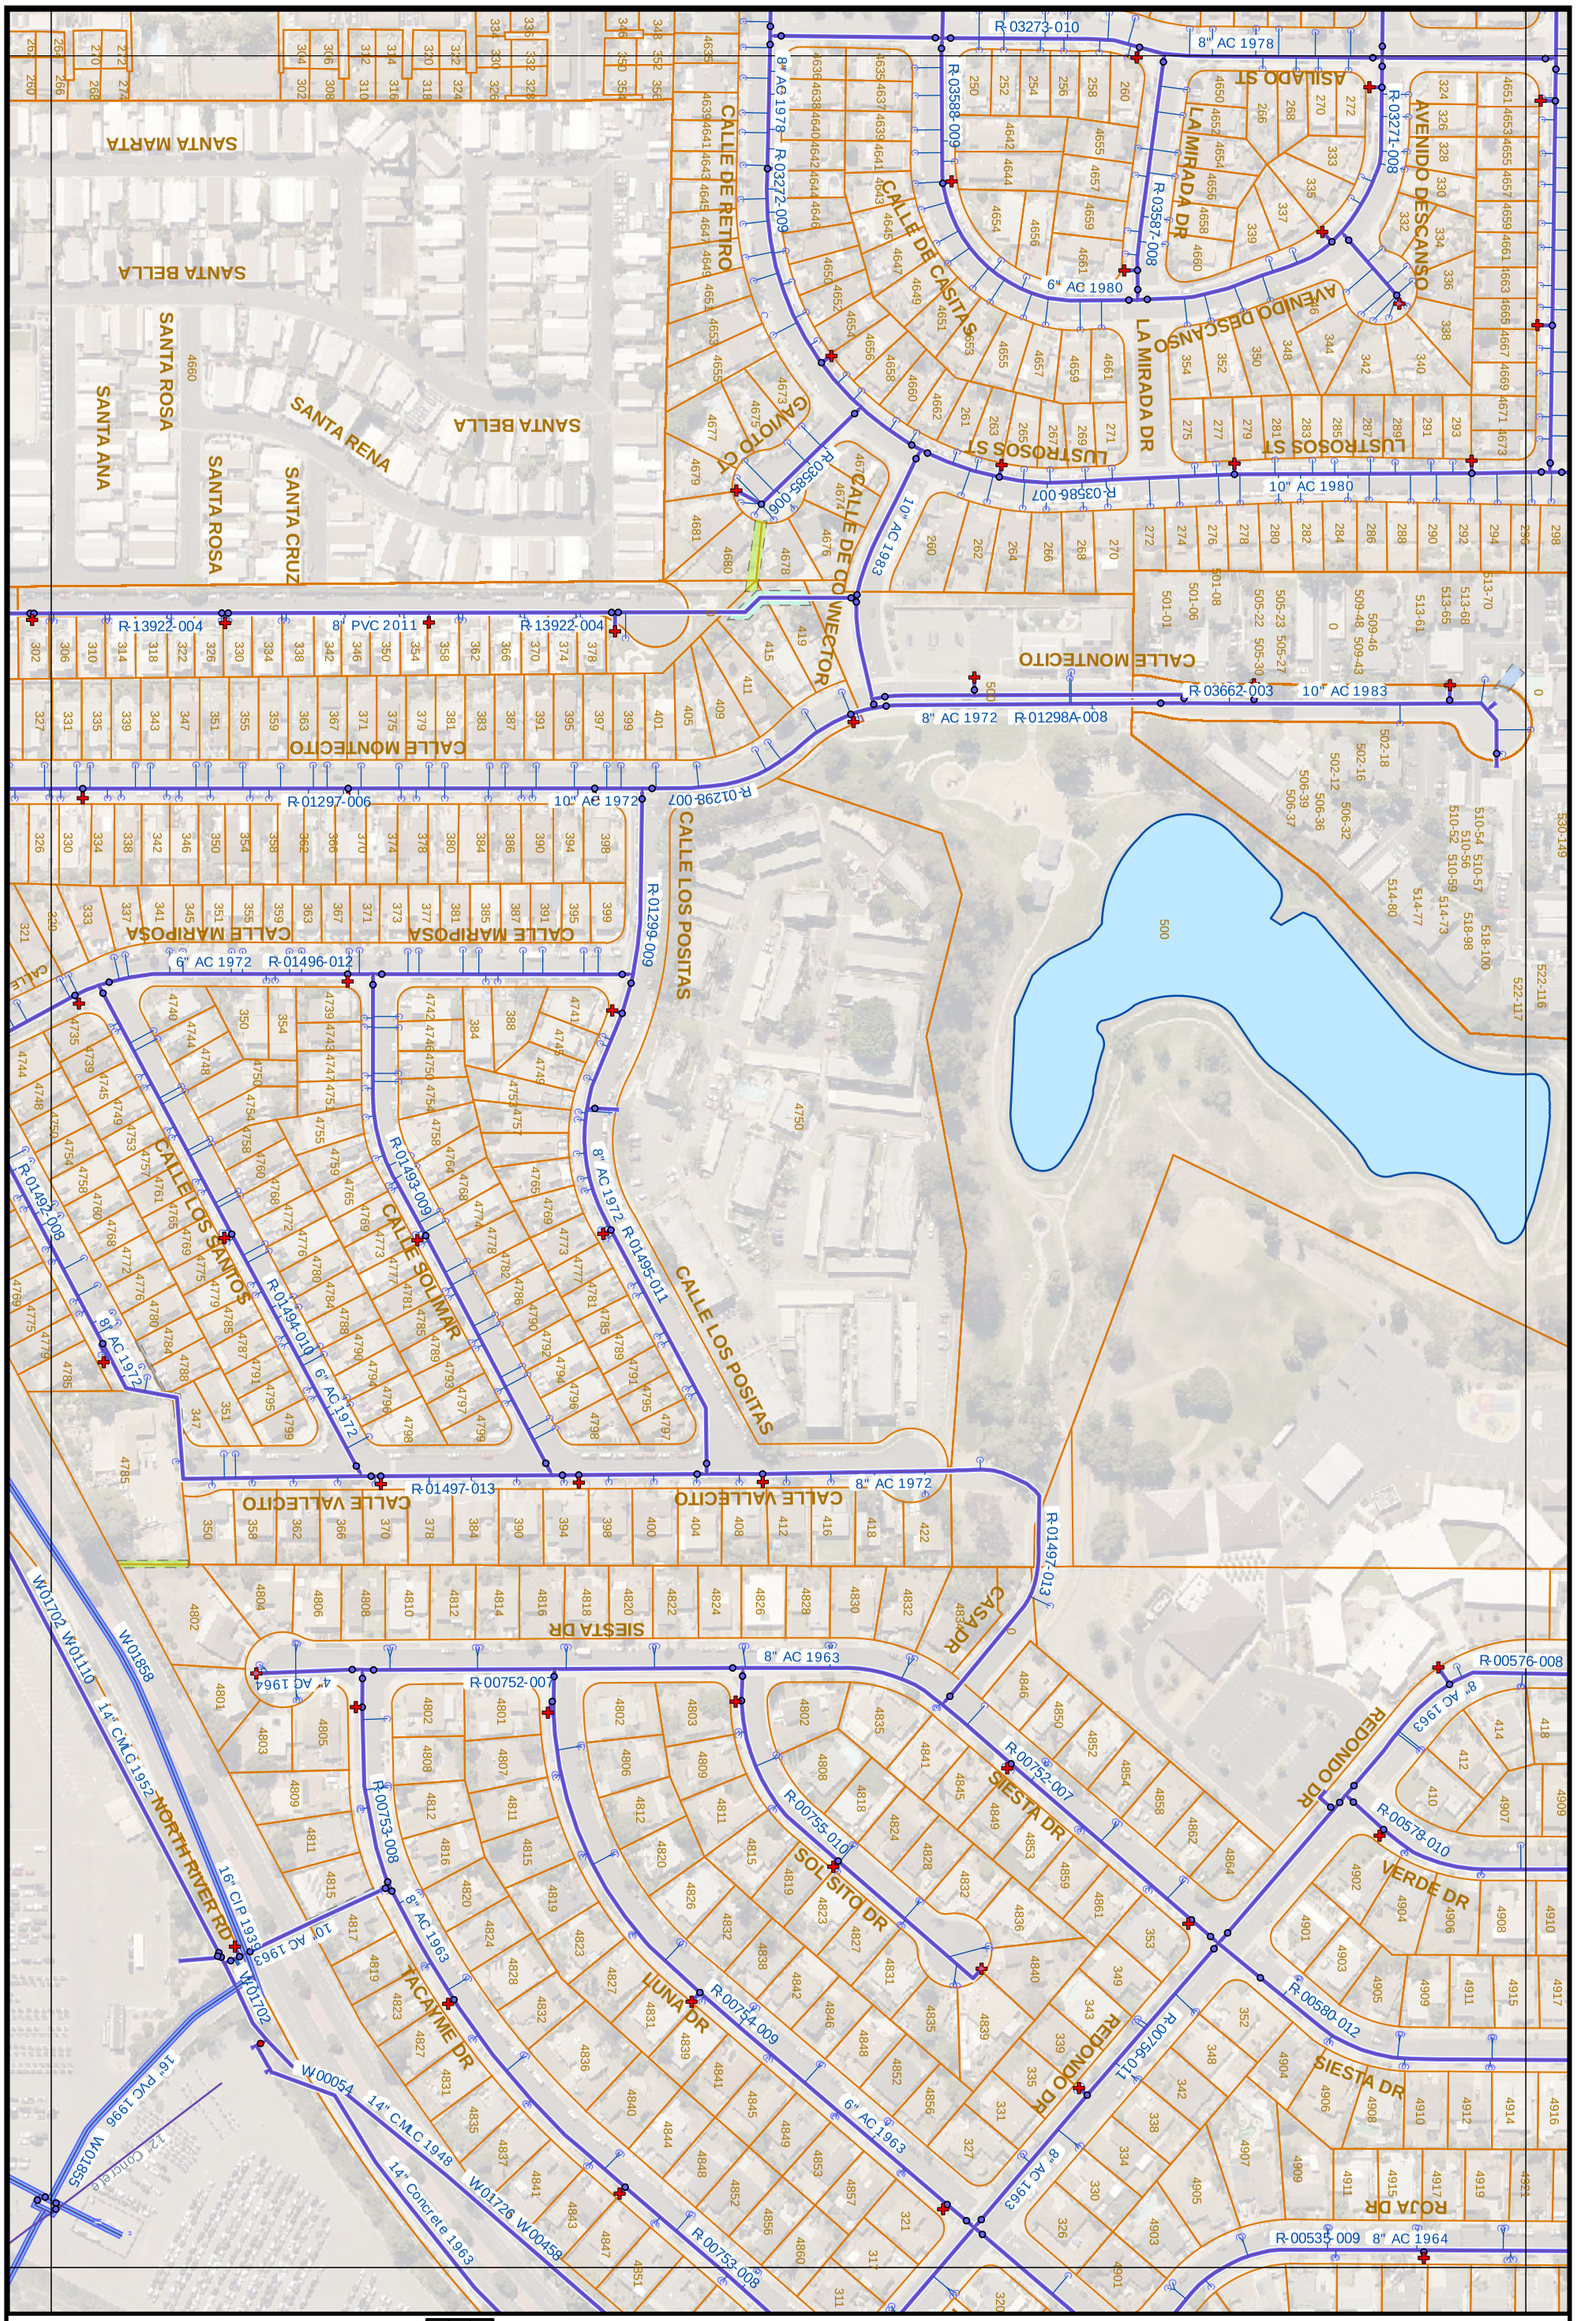

L13

1" = 200'

K12	L12	M12
K13	L13	M13
K14	L14	M14

PAGE INDEX

Water Atlas Map No. L13

- THIS MAP PREPARED SOLELY FOR ILLUSTRATION PURPOSE & IS NOT TO BE RELIED UPON FOR ENGINEERING DRAWINGS.
- SOME INFORMATION MAY NOT BE ACCURATE.

11/26/2019