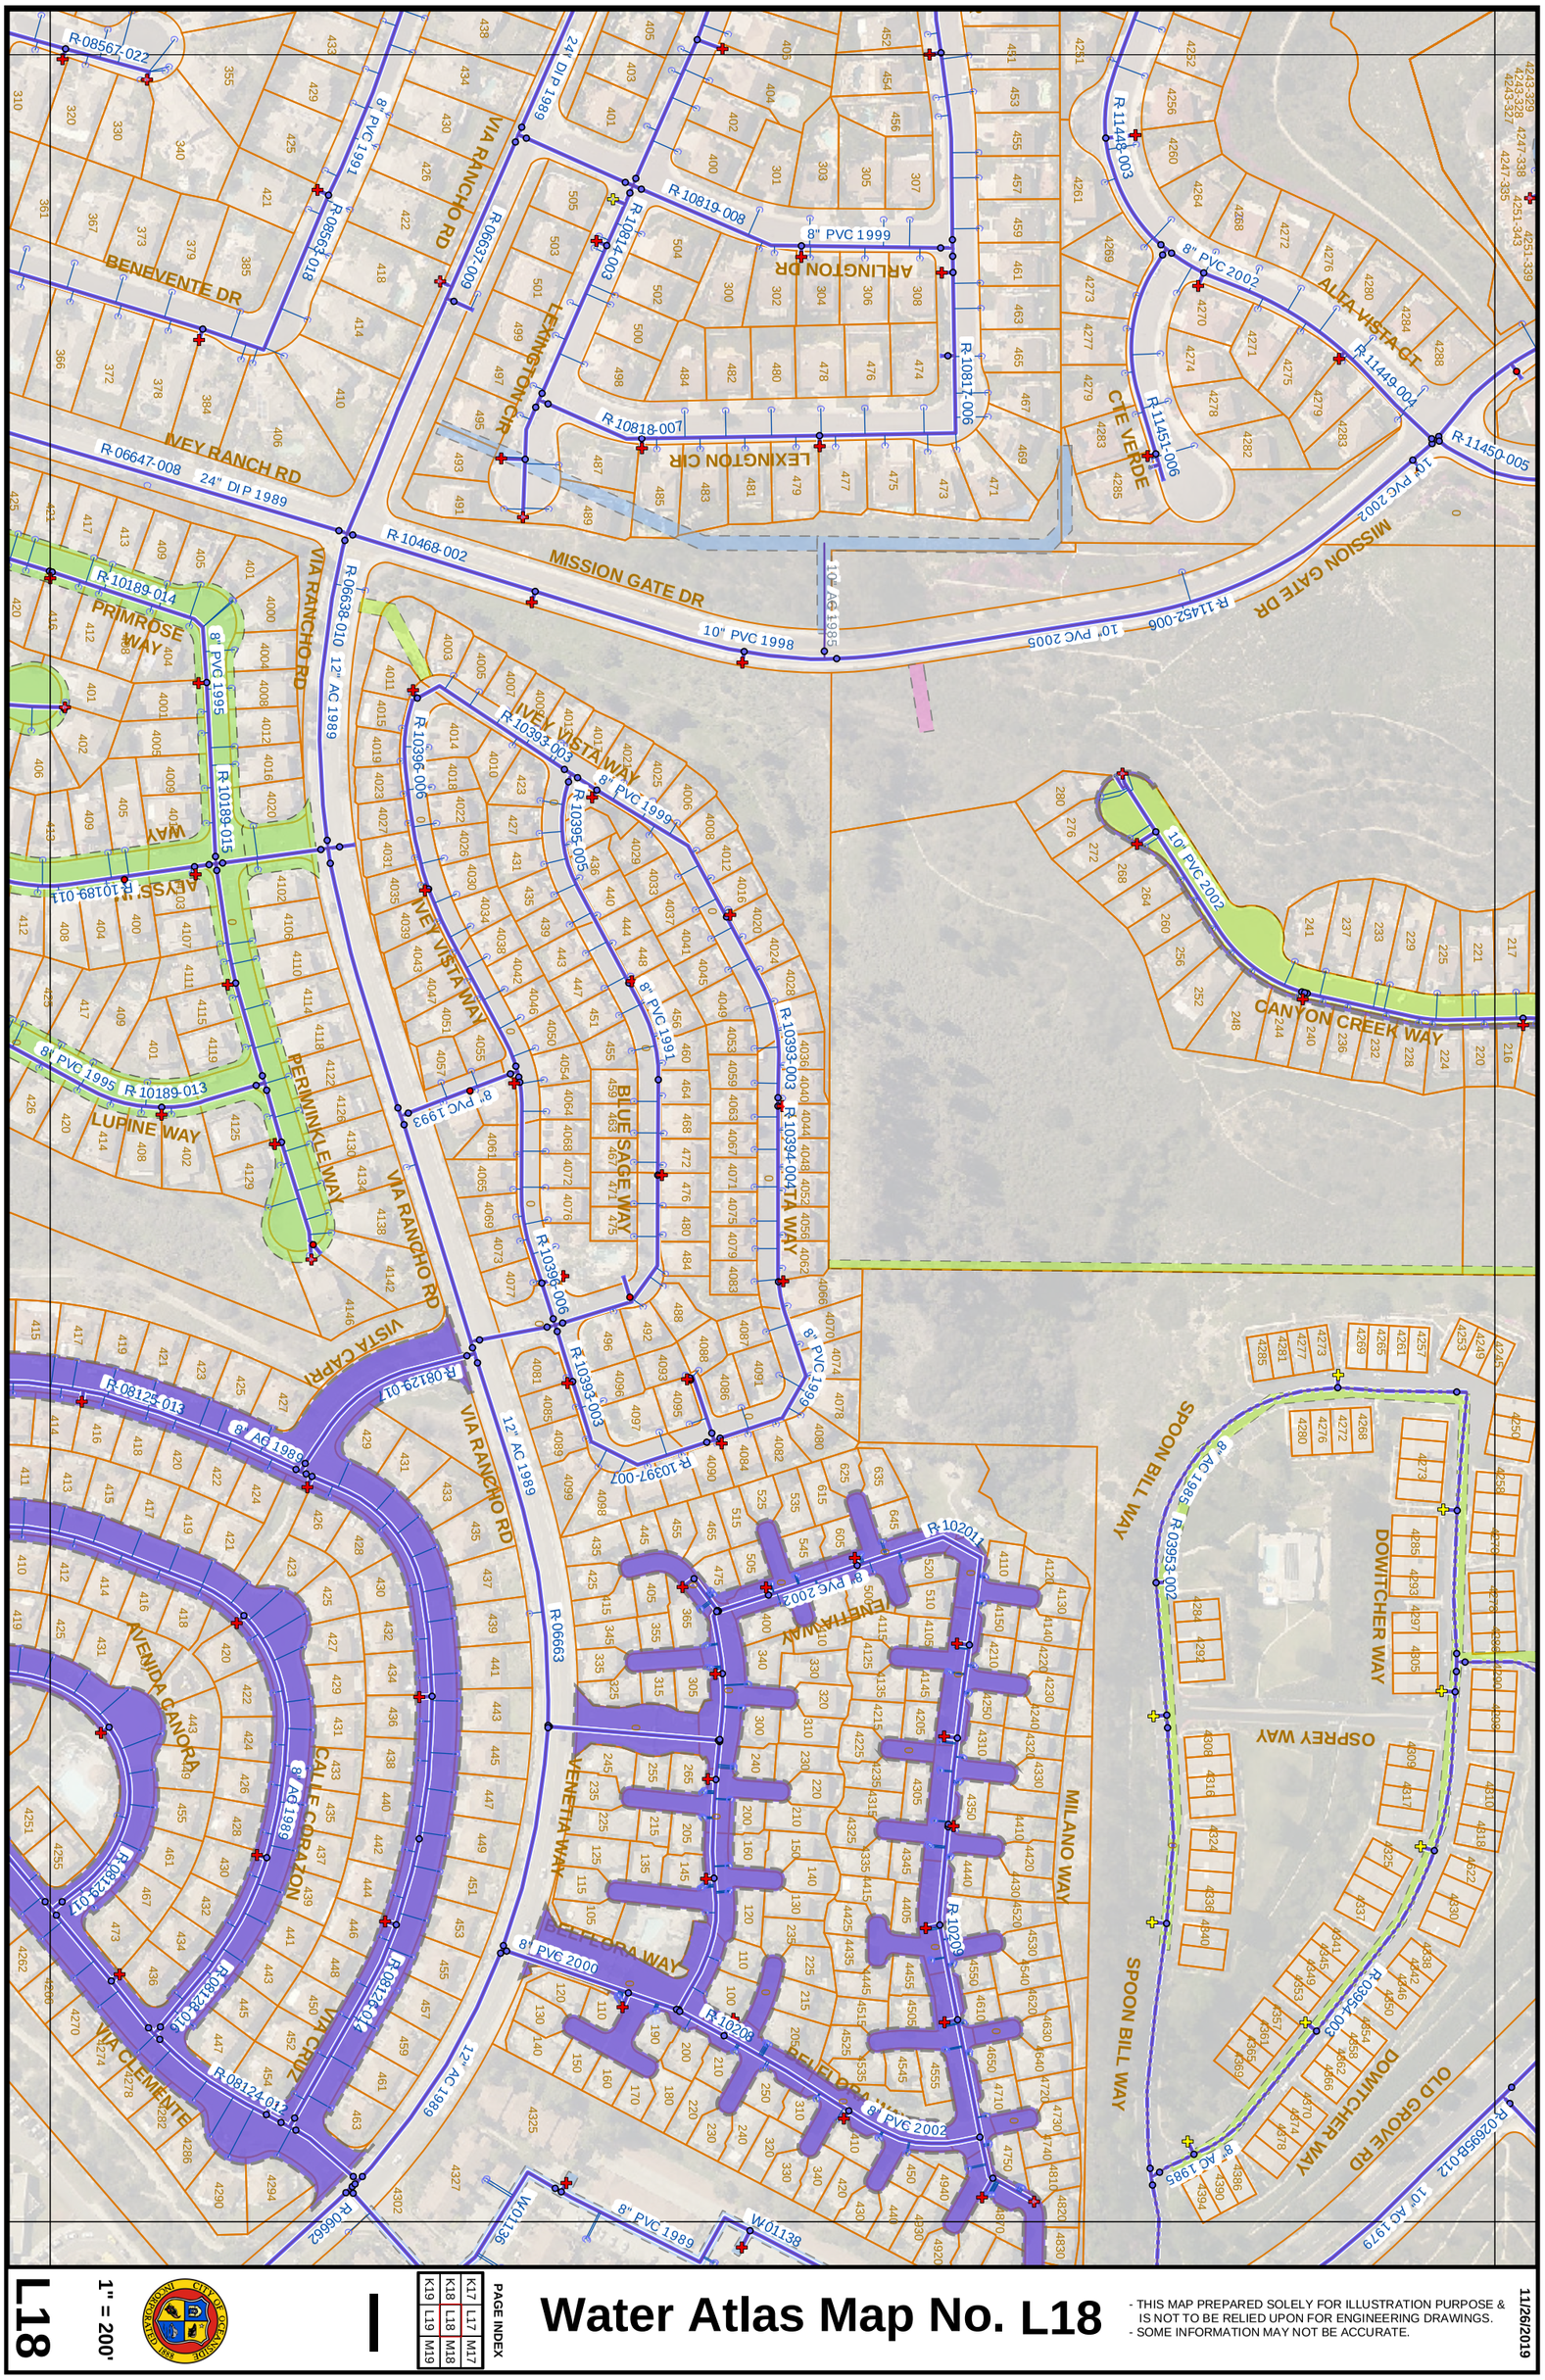

L18

1" = 200'

K17	L17	M17
K18	L18	M18
K19	L19	M19

PAGE INDEX

Water Atlas Map No. L18

- THIS MAP PREPARED SOLELY FOR ILLUSTRATION PURPOSE & IS NOT TO BE RELIED UPON FOR ENGINEERING DRAWINGS.
- SOME INFORMATION MAY NOT BE ACCURATE.

11/26/2019