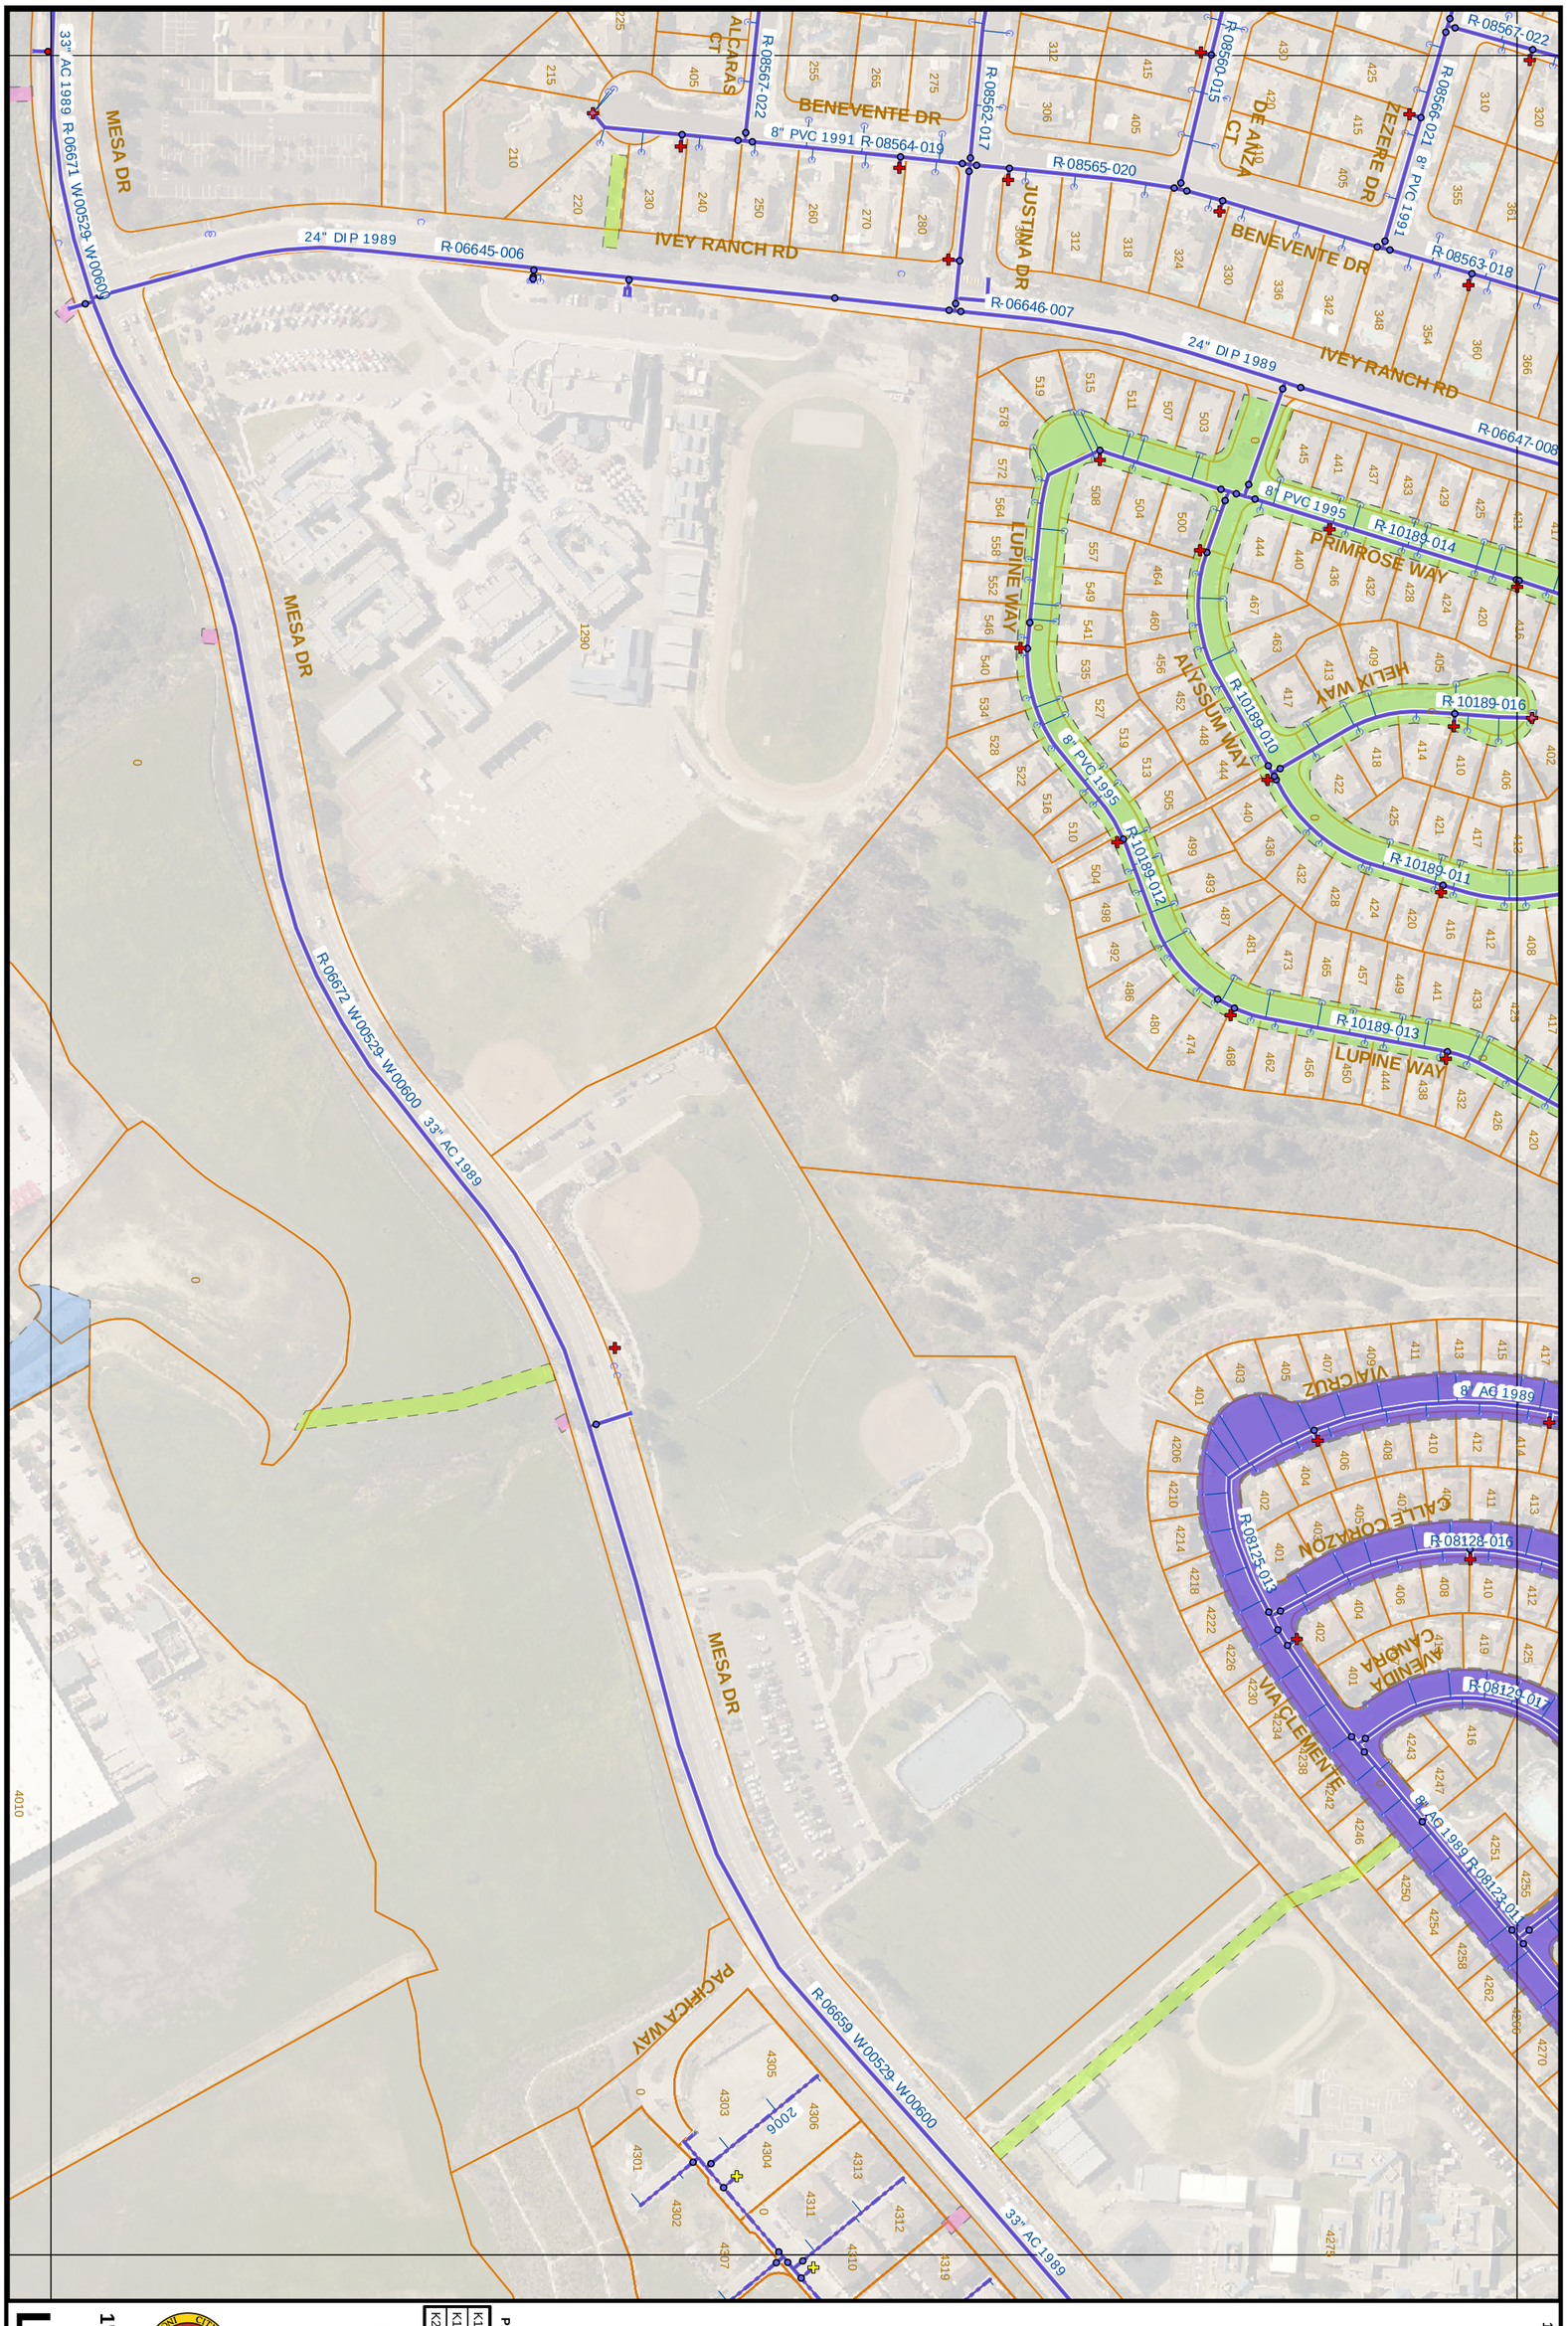

L19

1" = 200'

K18	L18	M18
K19	L19	M19
K20	L20	M20

PAGE INDEX

Water Atlas Map No. L19

- THIS MAP PREPARED SOLELY FOR ILLUSTRATION PURPOSE & IS NOT TO BE RELIED UPON FOR ENGINEERING DRAWINGS.
- SOME INFORMATION MAY NOT BE ACCURATE.

11/26/2019