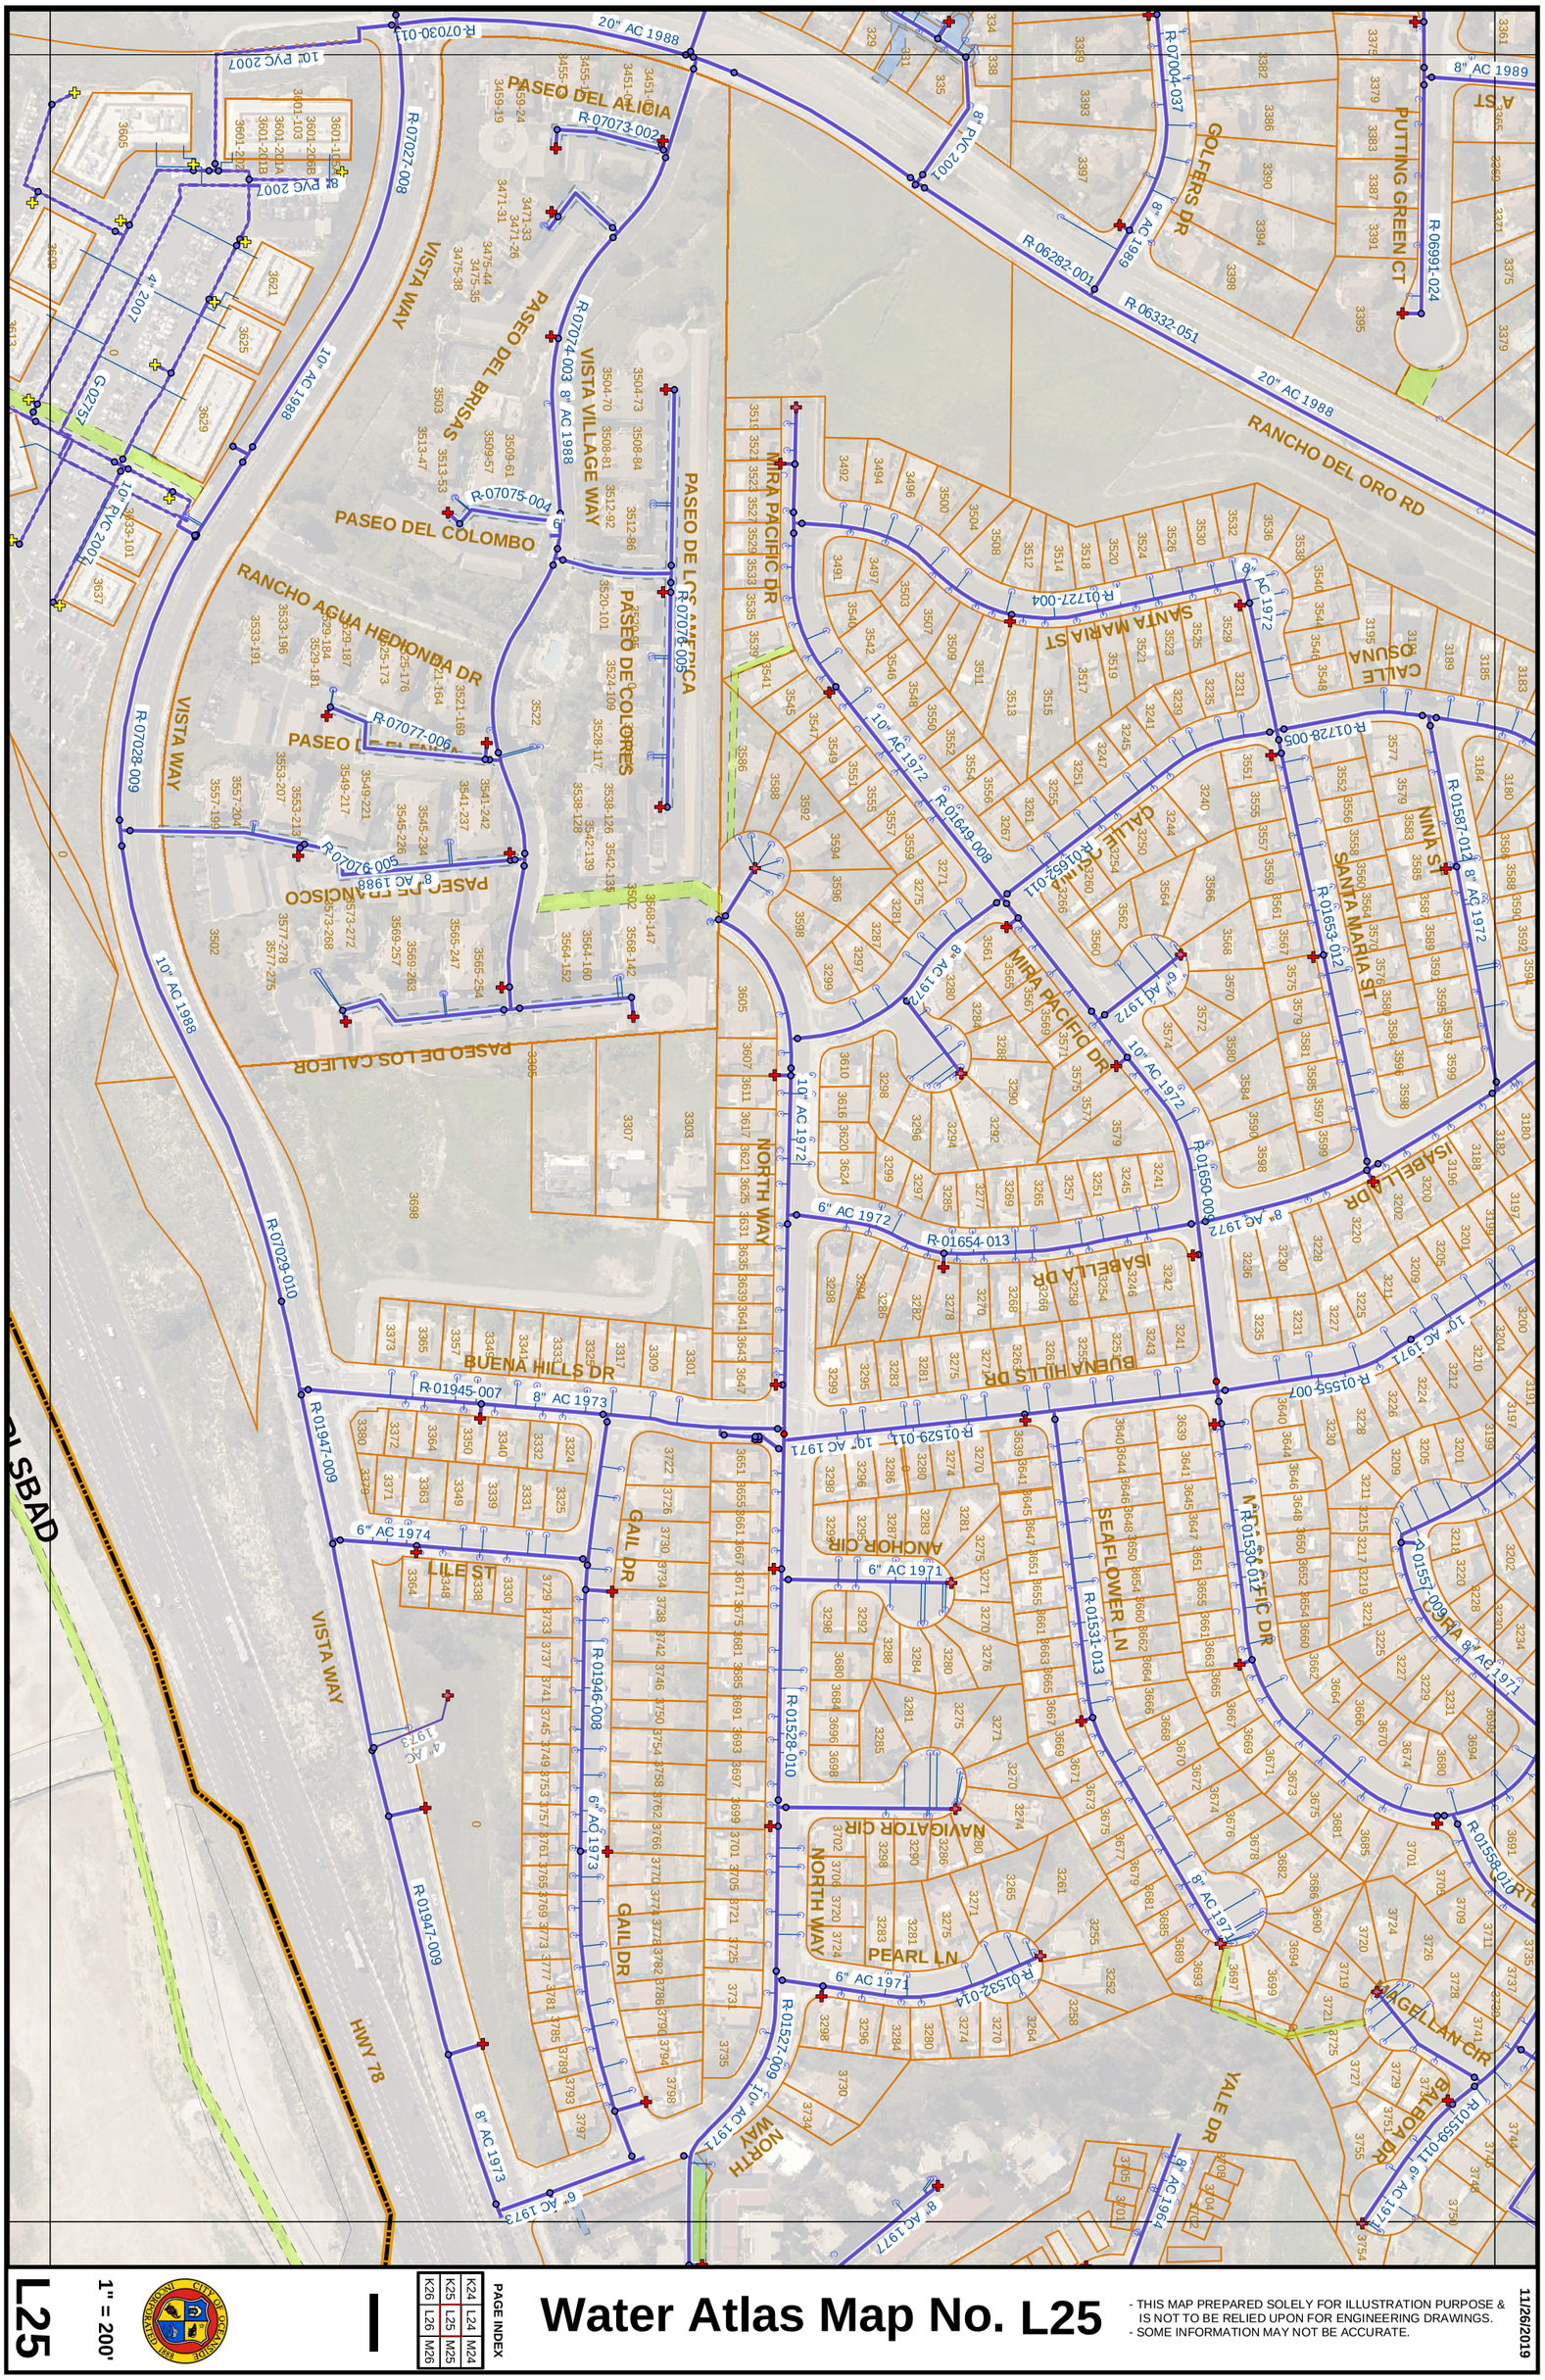

L25

1" = 200'

K26 L26 M26	K25 L25 M25	K24 L24 M24

PAGE INDEX

Water Atlas Map No. L25

- THIS MAP PREPARED SOLELY FOR ILLUSTRATION PURPOSE & IS NOT TO BE RELIED UPON FOR ENGINEERING DRAWINGS.
- SOME INFORMATION MAY NOT BE ACCURATE.

11/26/2019