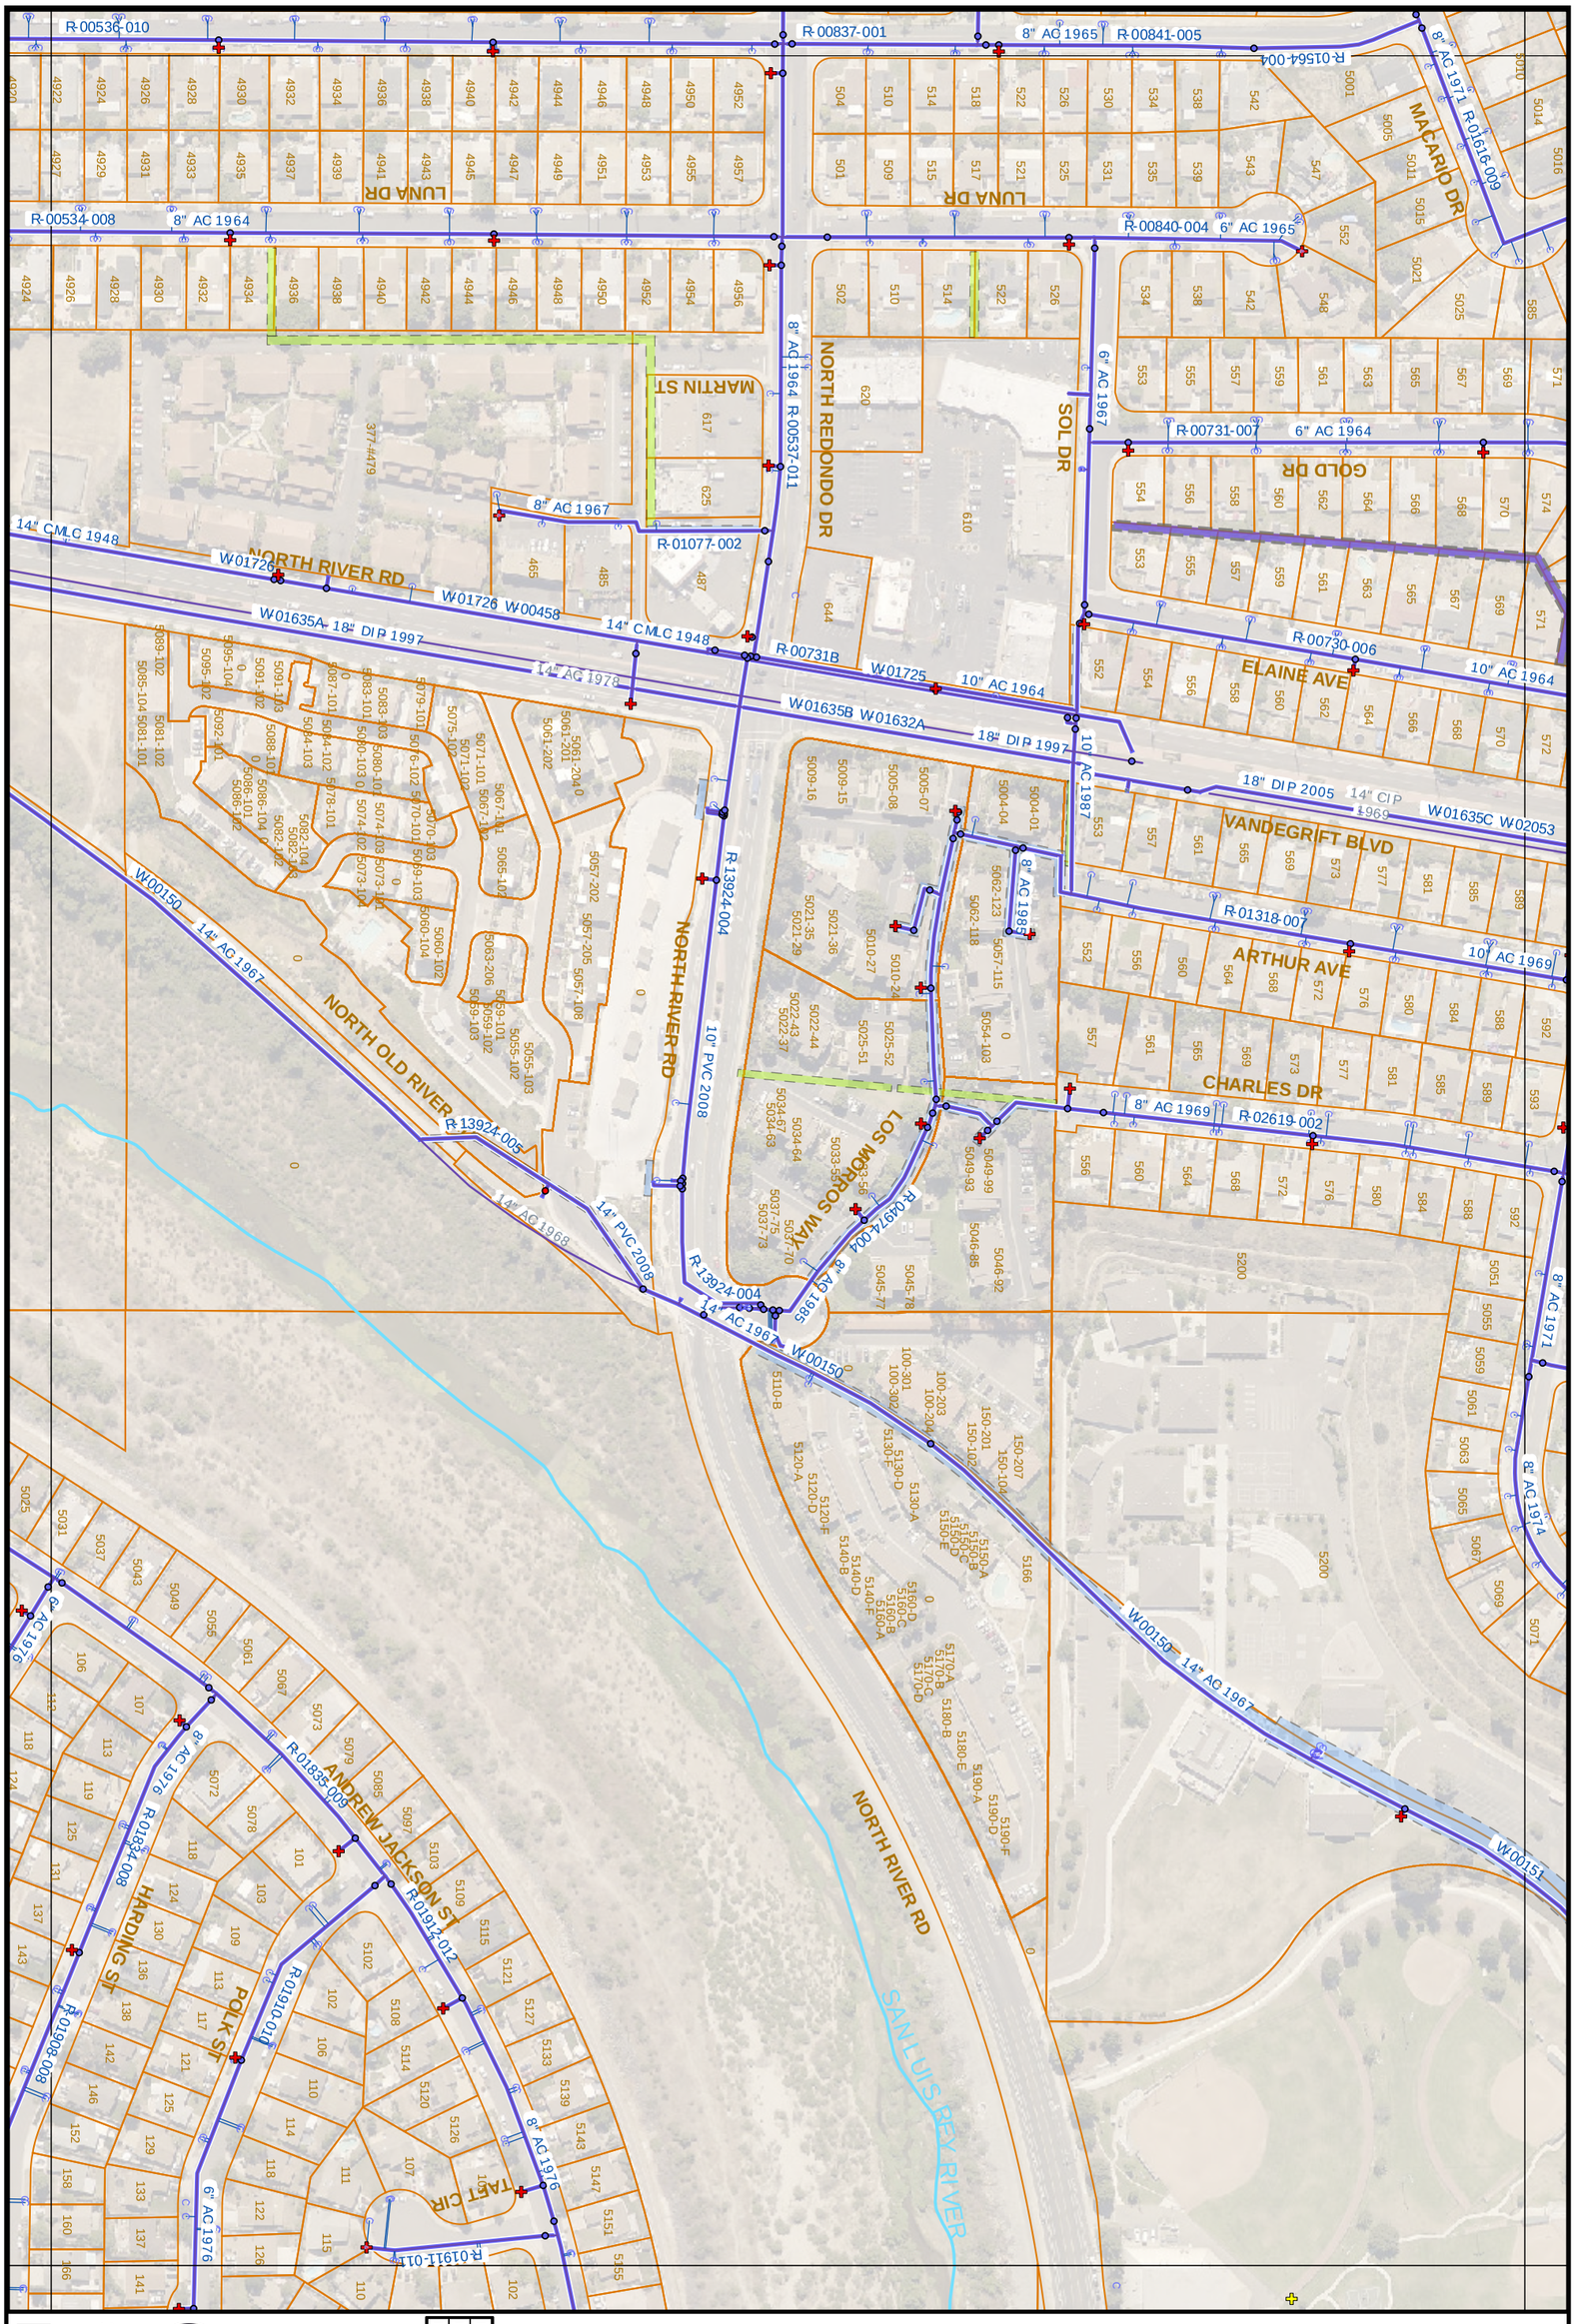

M12

1" = 200'

L13 M13 N13	L12 M12 N12	L11 M11 N11

PAGE INDEX

Water Atlas Map No. M12

- THIS MAP PREPARED SOLELY FOR ILLUSTRATION PURPOSE & IS NOT TO BE RELIED UPON FOR ENGINEERING DRAWINGS.
- SOME INFORMATION MAY NOT BE ACCURATE.

11/26/2019