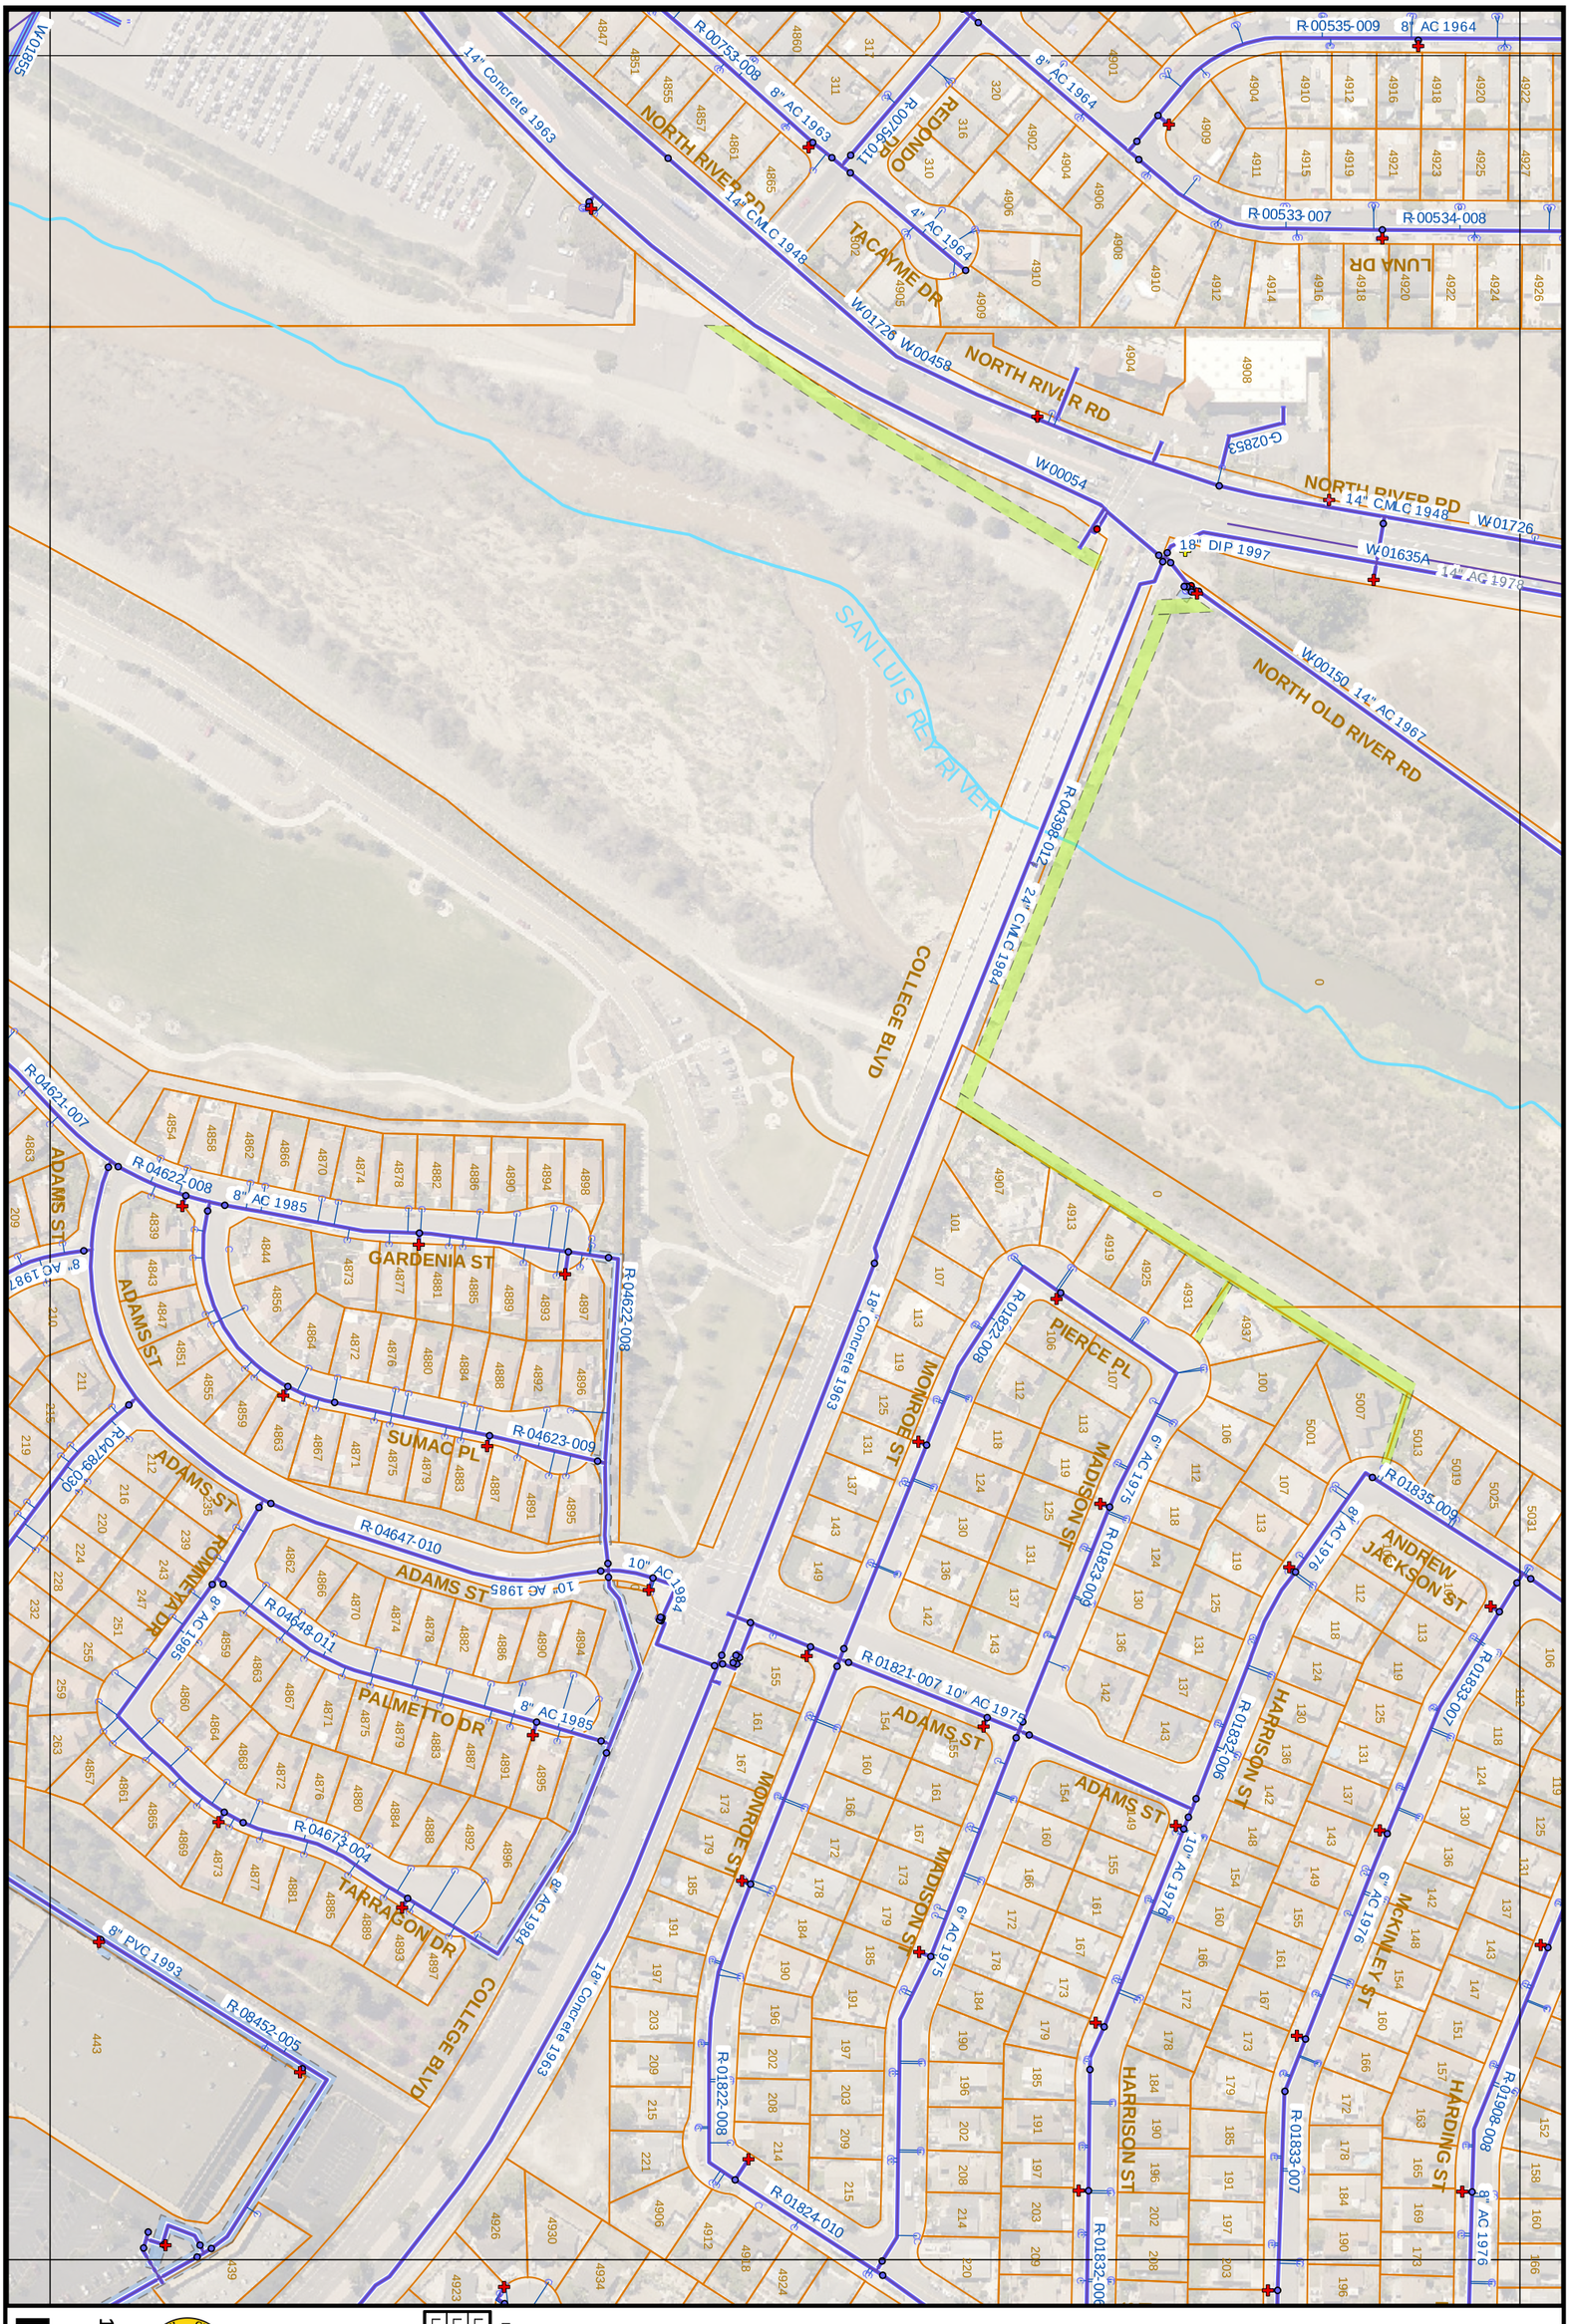

M13

1" = 200'

L14 M14 N14	L13 M13 N13	L12 M12 N12

PAGE INDEX

Water Atlas Map No. M13

- THIS MAP PREPARED SOLELY FOR ILLUSTRATION PURPOSE & IS NOT TO BE RELIED UPON FOR ENGINEERING DRAWINGS.
- SOME INFORMATION MAY NOT BE ACCURATE.

11/26/2019