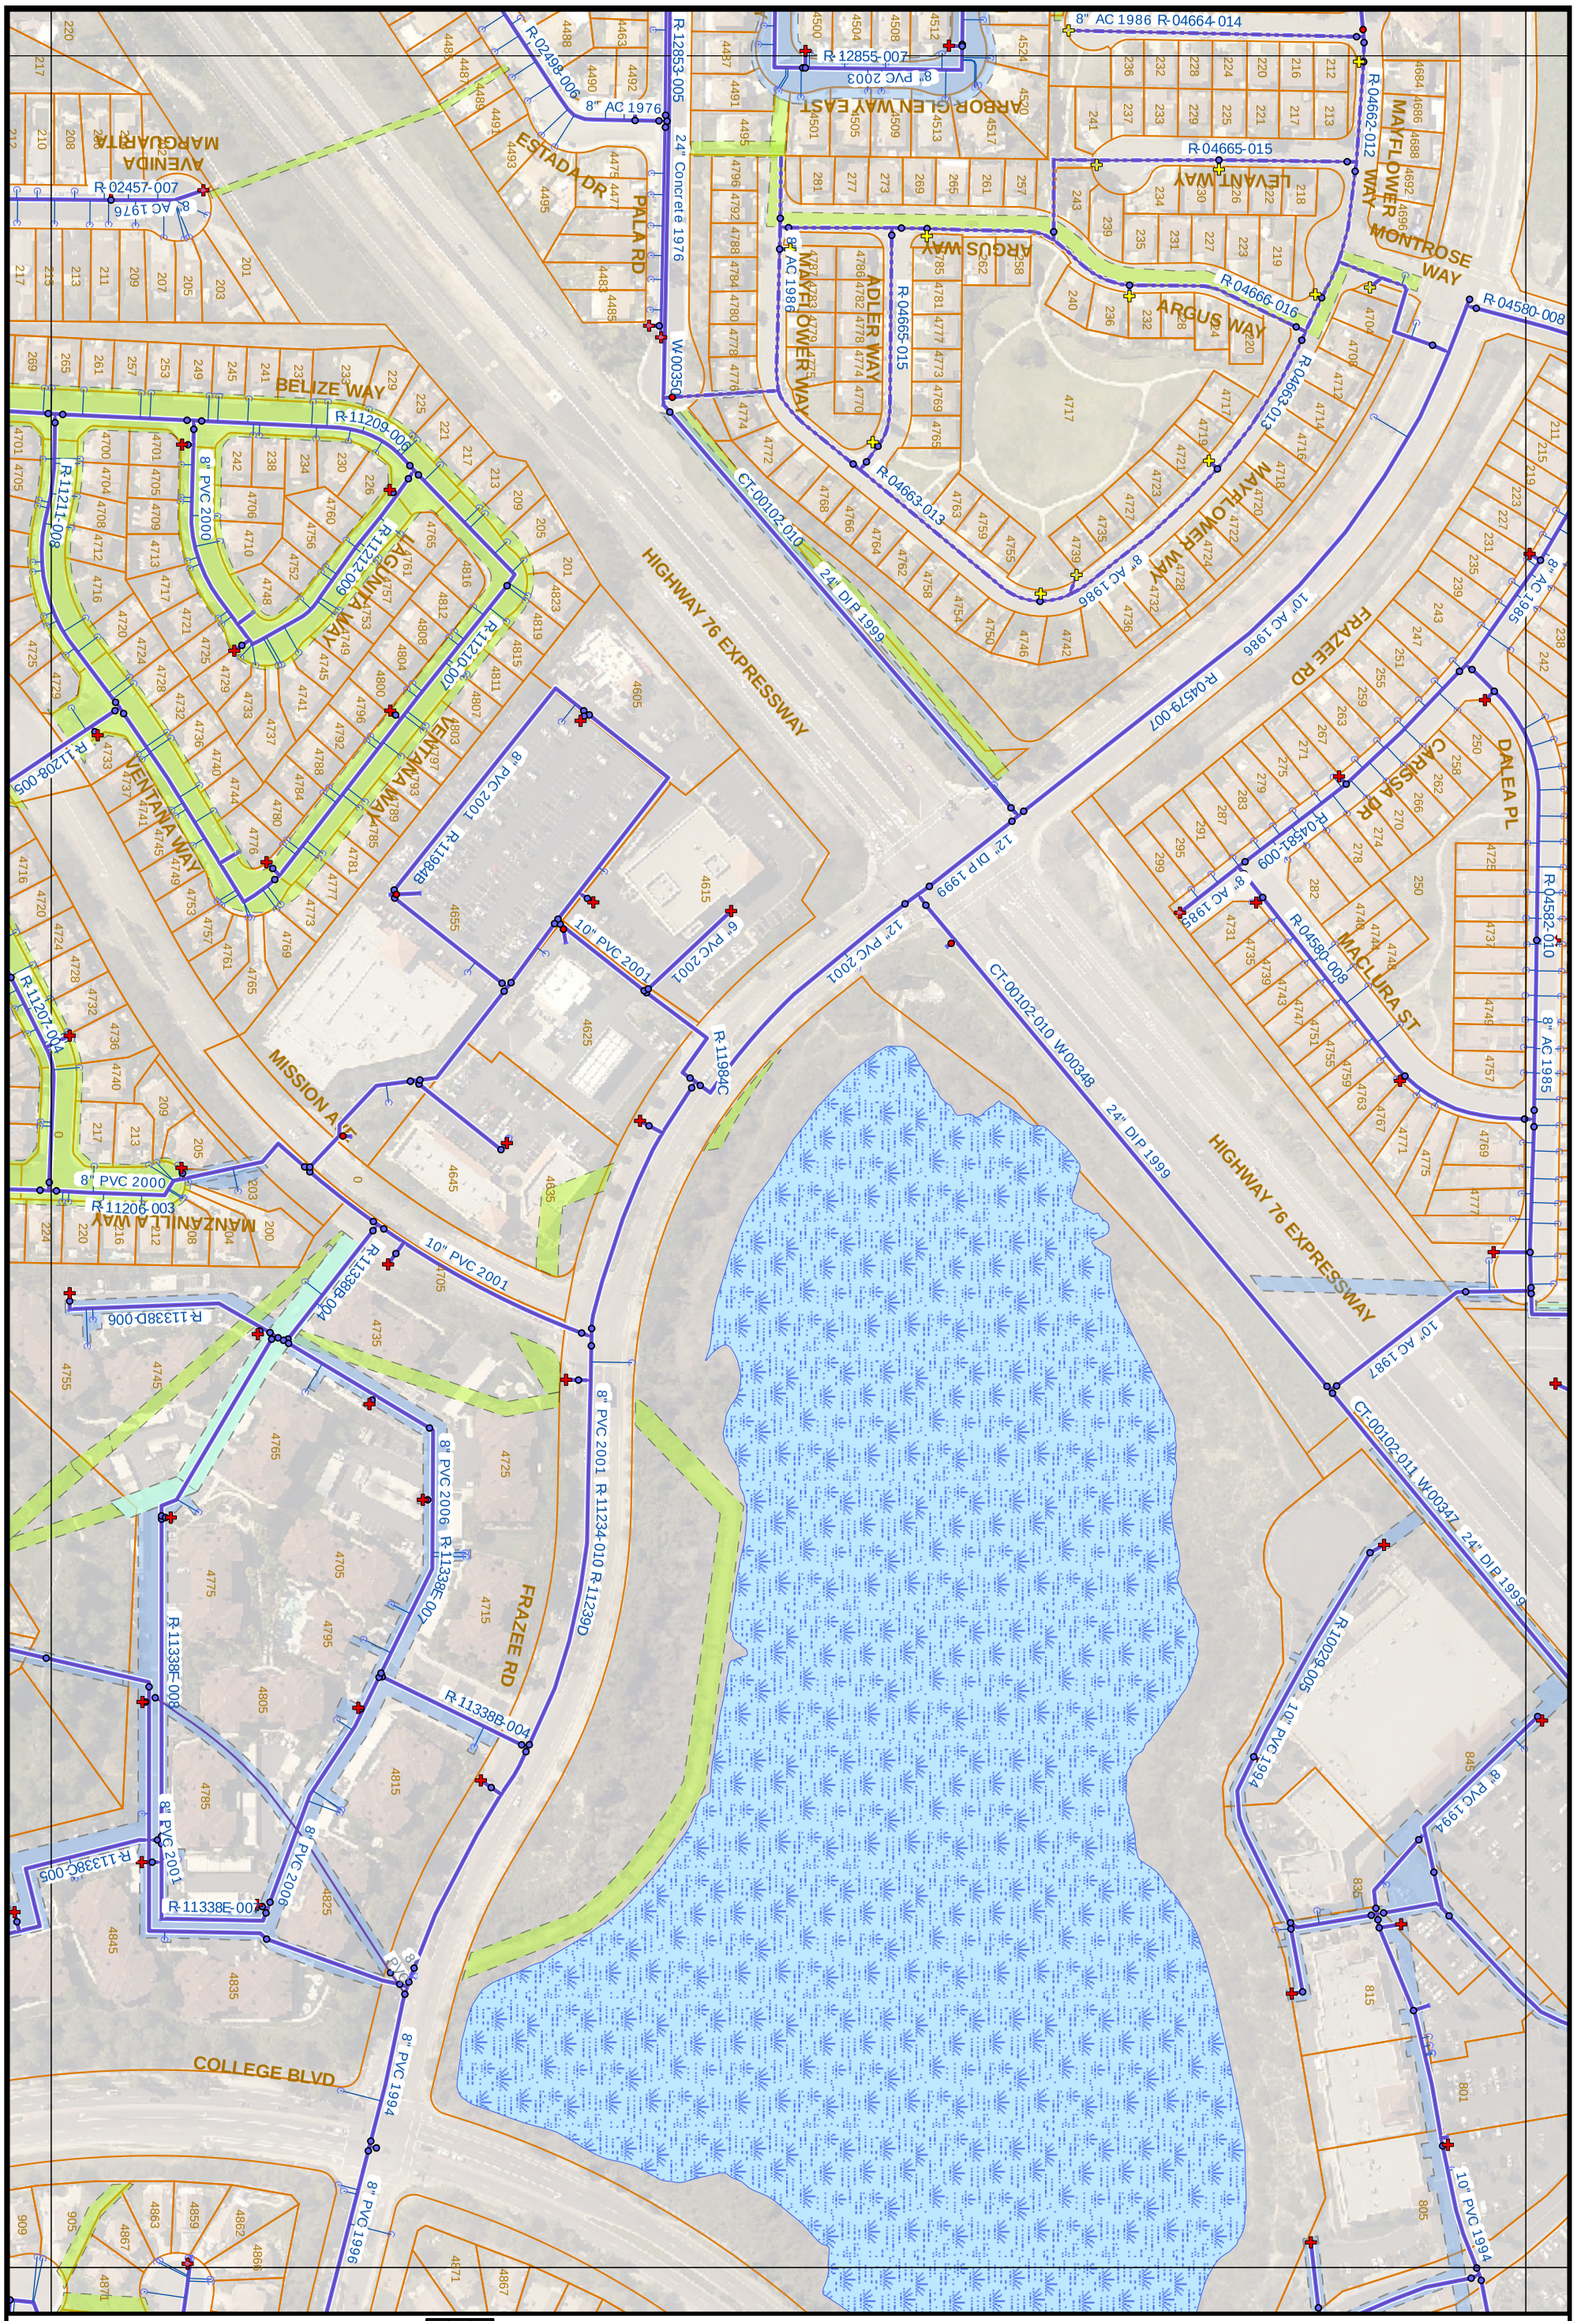

M15

1" = 200'

L16 M16 N16	L15 M15 N15	L14 M14 N14

PAGE INDEX

Water Atlas Map No. M15

- THIS MAP PREPARED SOLELY FOR ILLUSTRATION PURPOSE & IS NOT TO BE RELIED UPON FOR ENGINEERING DRAWINGS.
- SOME INFORMATION MAY NOT BE ACCURATE.

11/26/2019