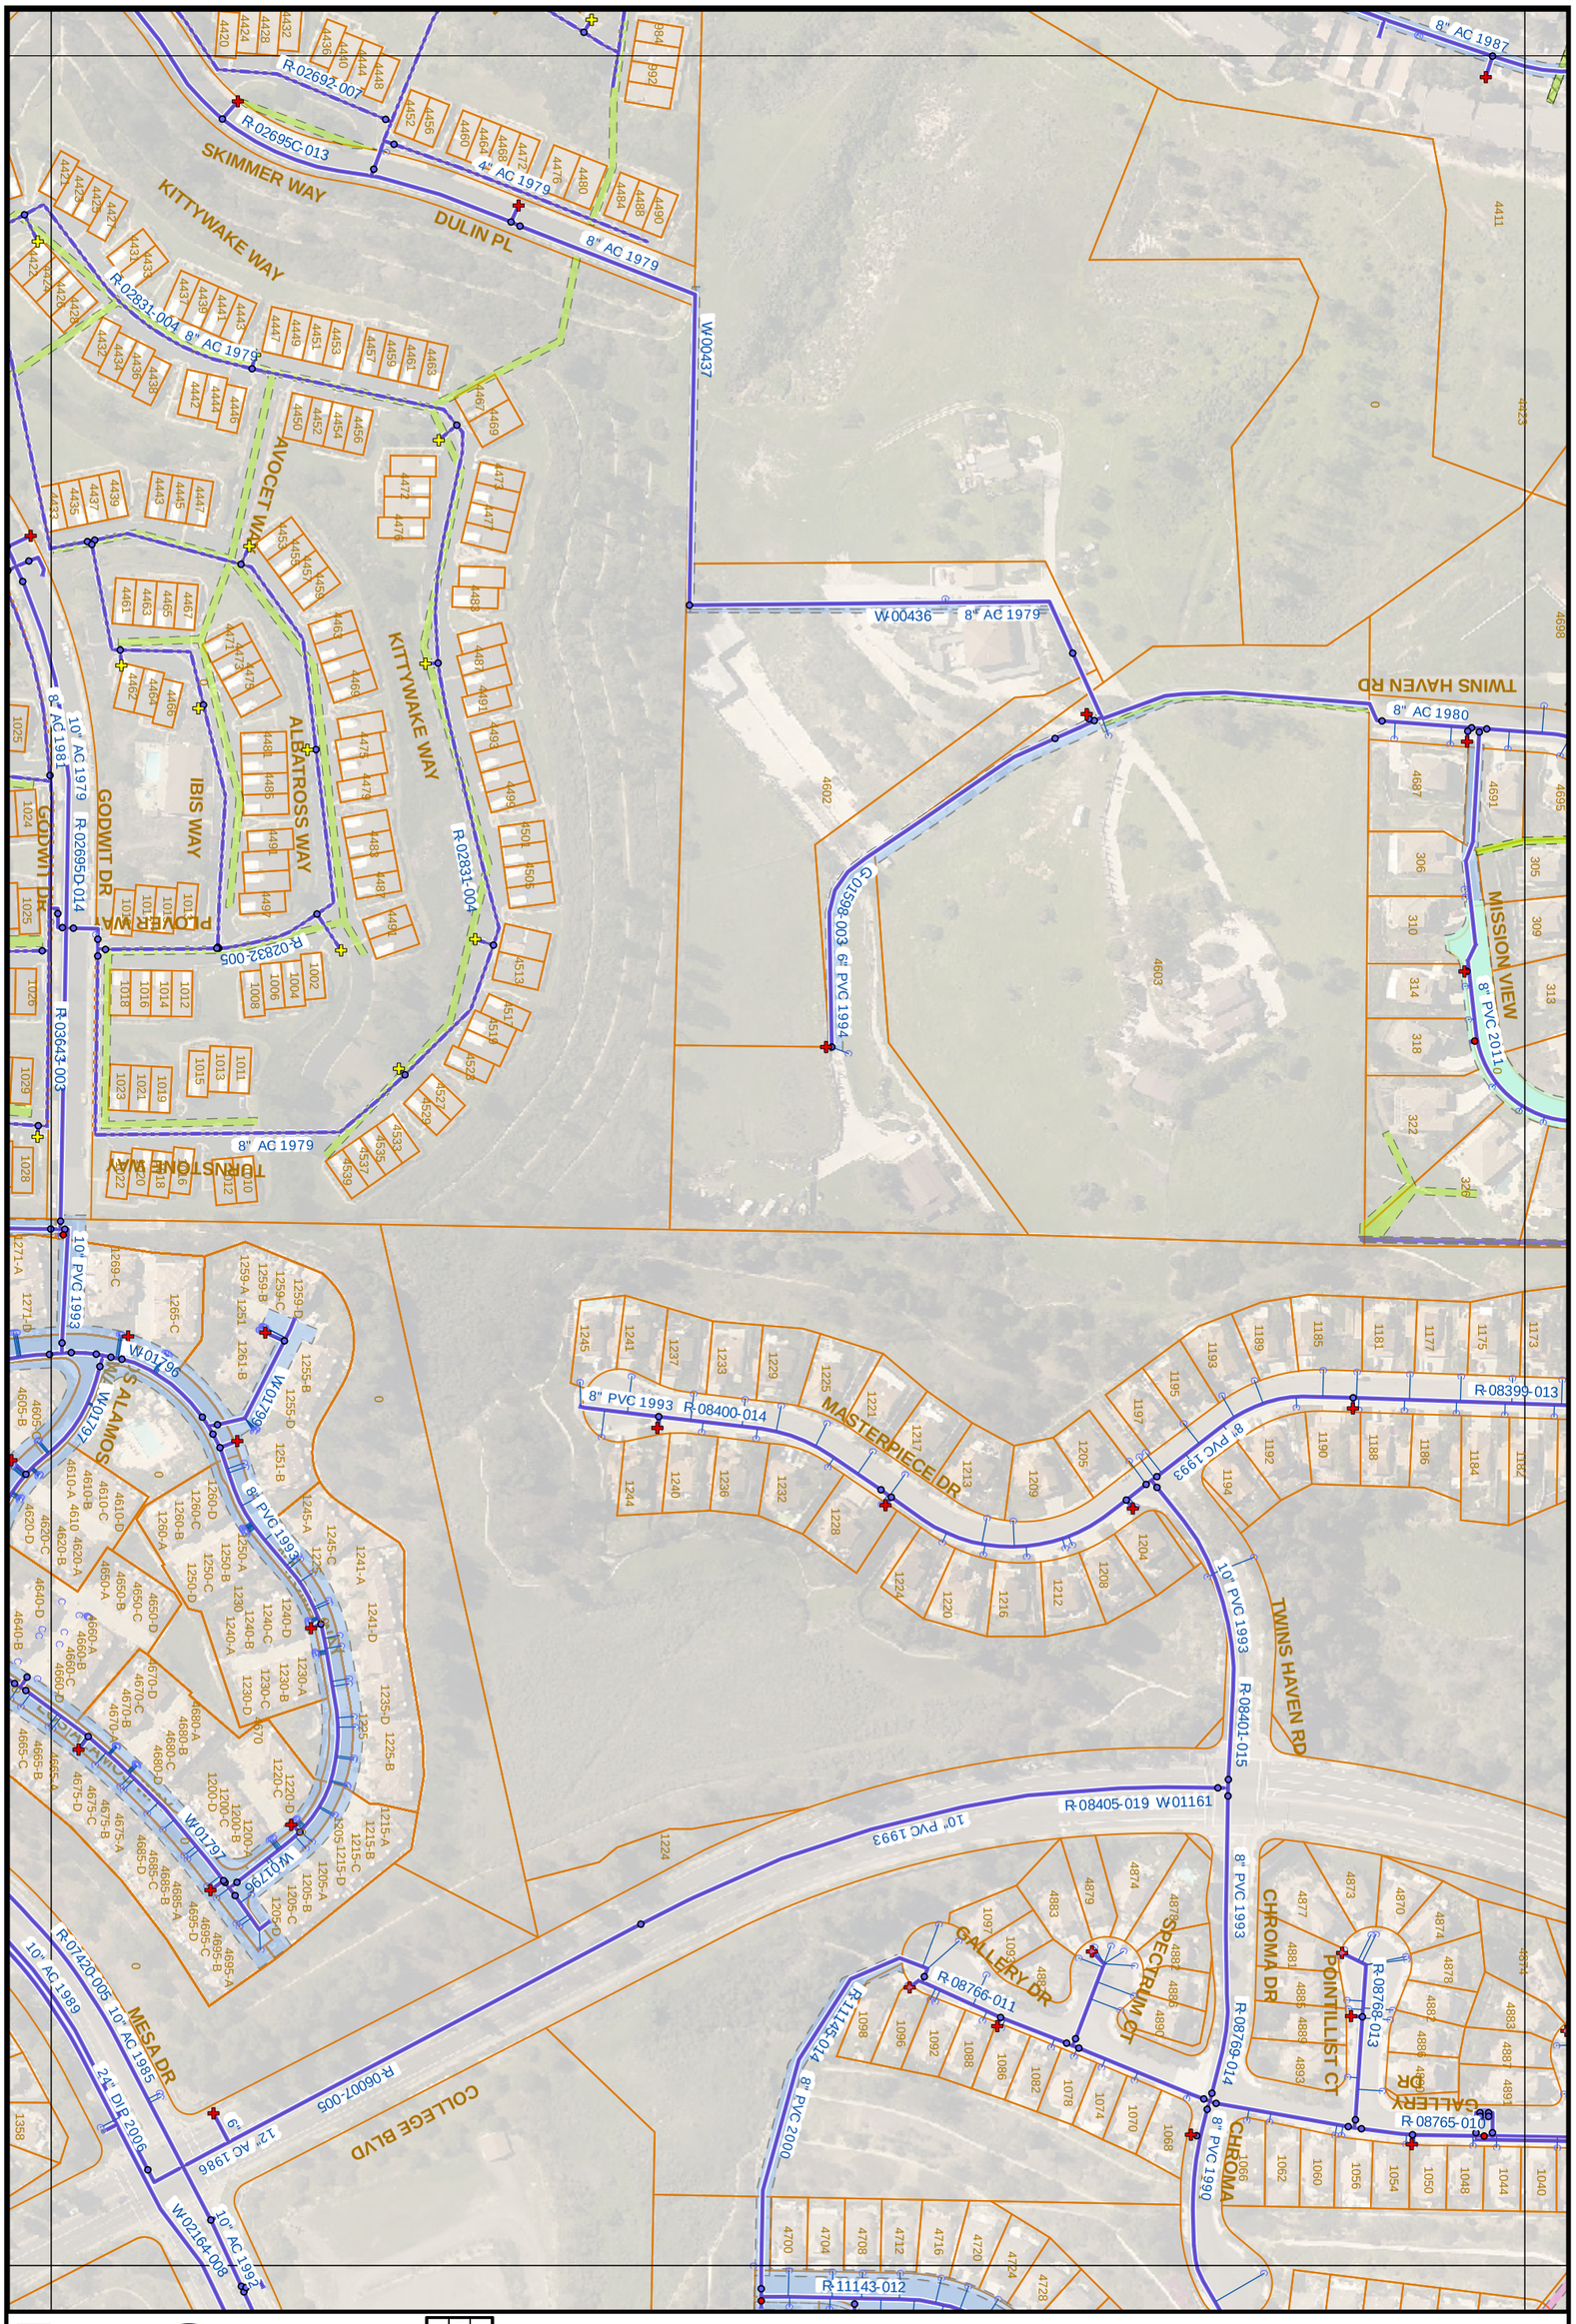

M17

1" = 200'

L18 M18 N18	L17 M17 N17	L16 M16 N16

PAGE INDEX

Water Atlas Map No. M17

- THIS MAP PREPARED SOLELY FOR ILLUSTRATION PURPOSE & IS NOT TO BE RELIED UPON FOR ENGINEERING DRAWINGS.
- SOME INFORMATION MAY NOT BE ACCURATE.

11/26/2019