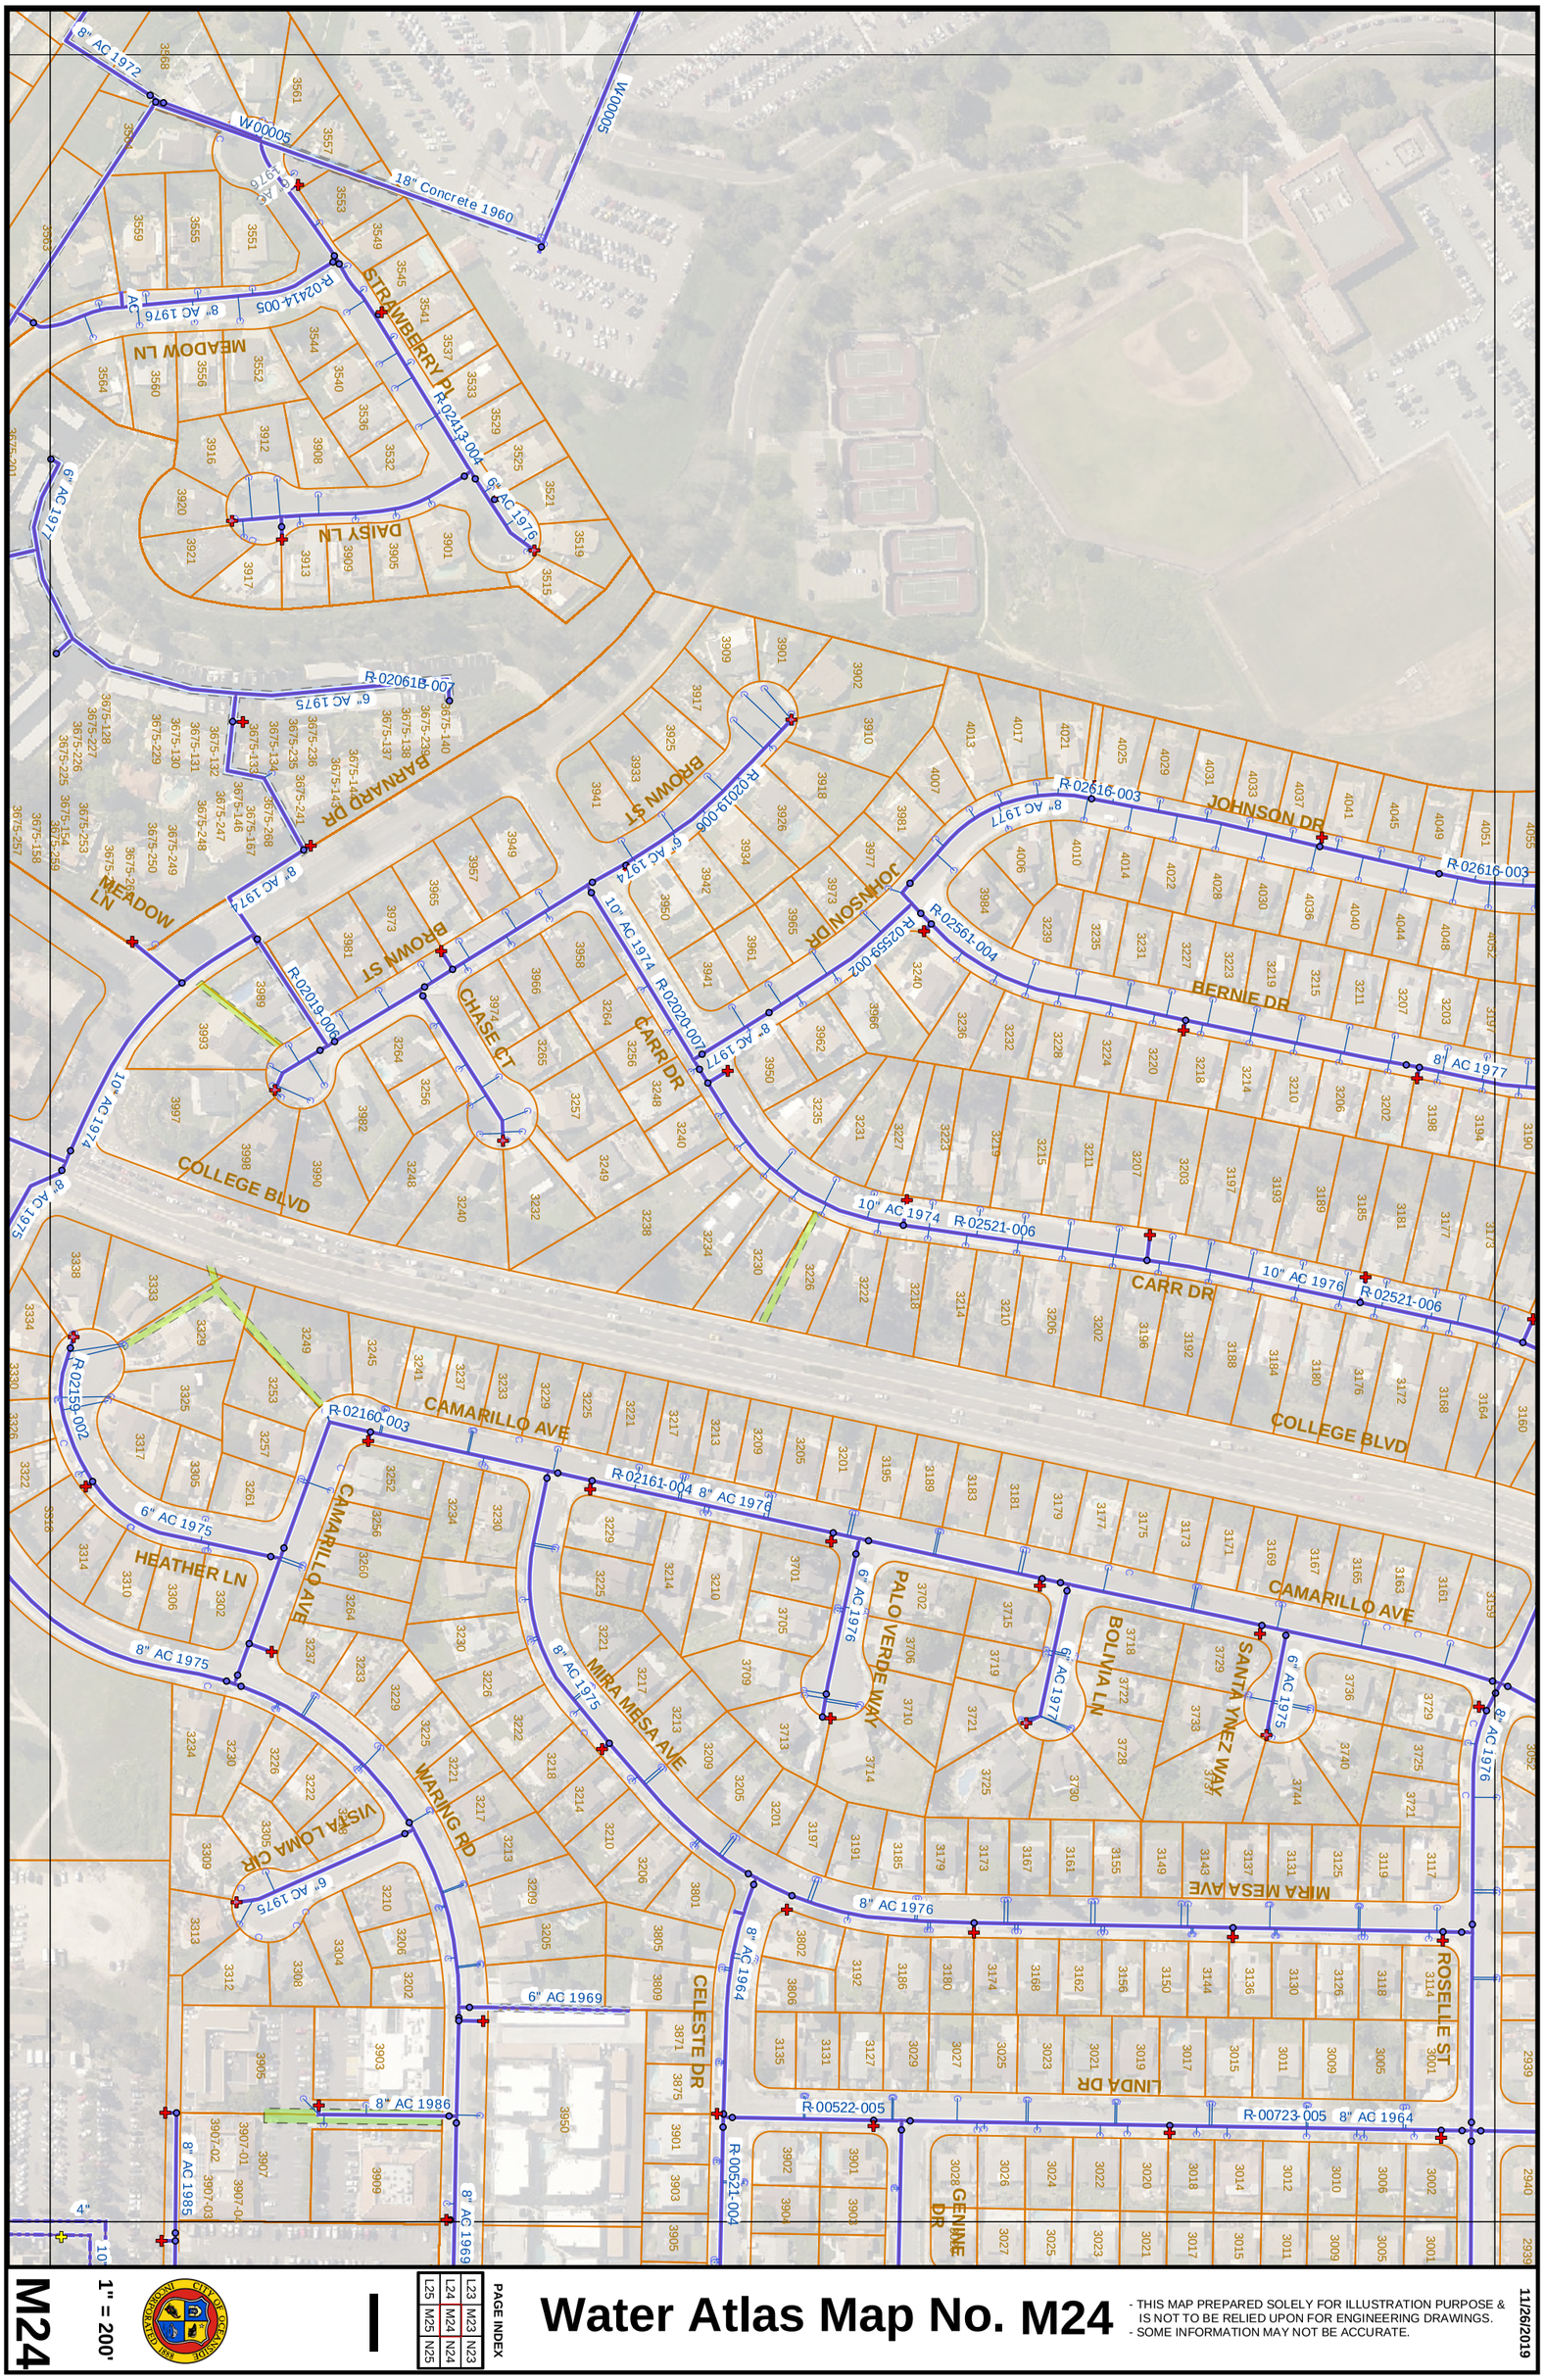

M24

1" = 200'

L25	L24	L23
M25	M24	M23
N25	N24	N23

PAGE INDEX

Water Atlas Map No. M24

- THIS MAP PREPARED SOLELY FOR ILLUSTRATION PURPOSE & IS NOT TO BE RELIED UPON FOR ENGINEERING DRAWINGS.
- SOME INFORMATION MAY NOT BE ACCURATE.

11/26/2019