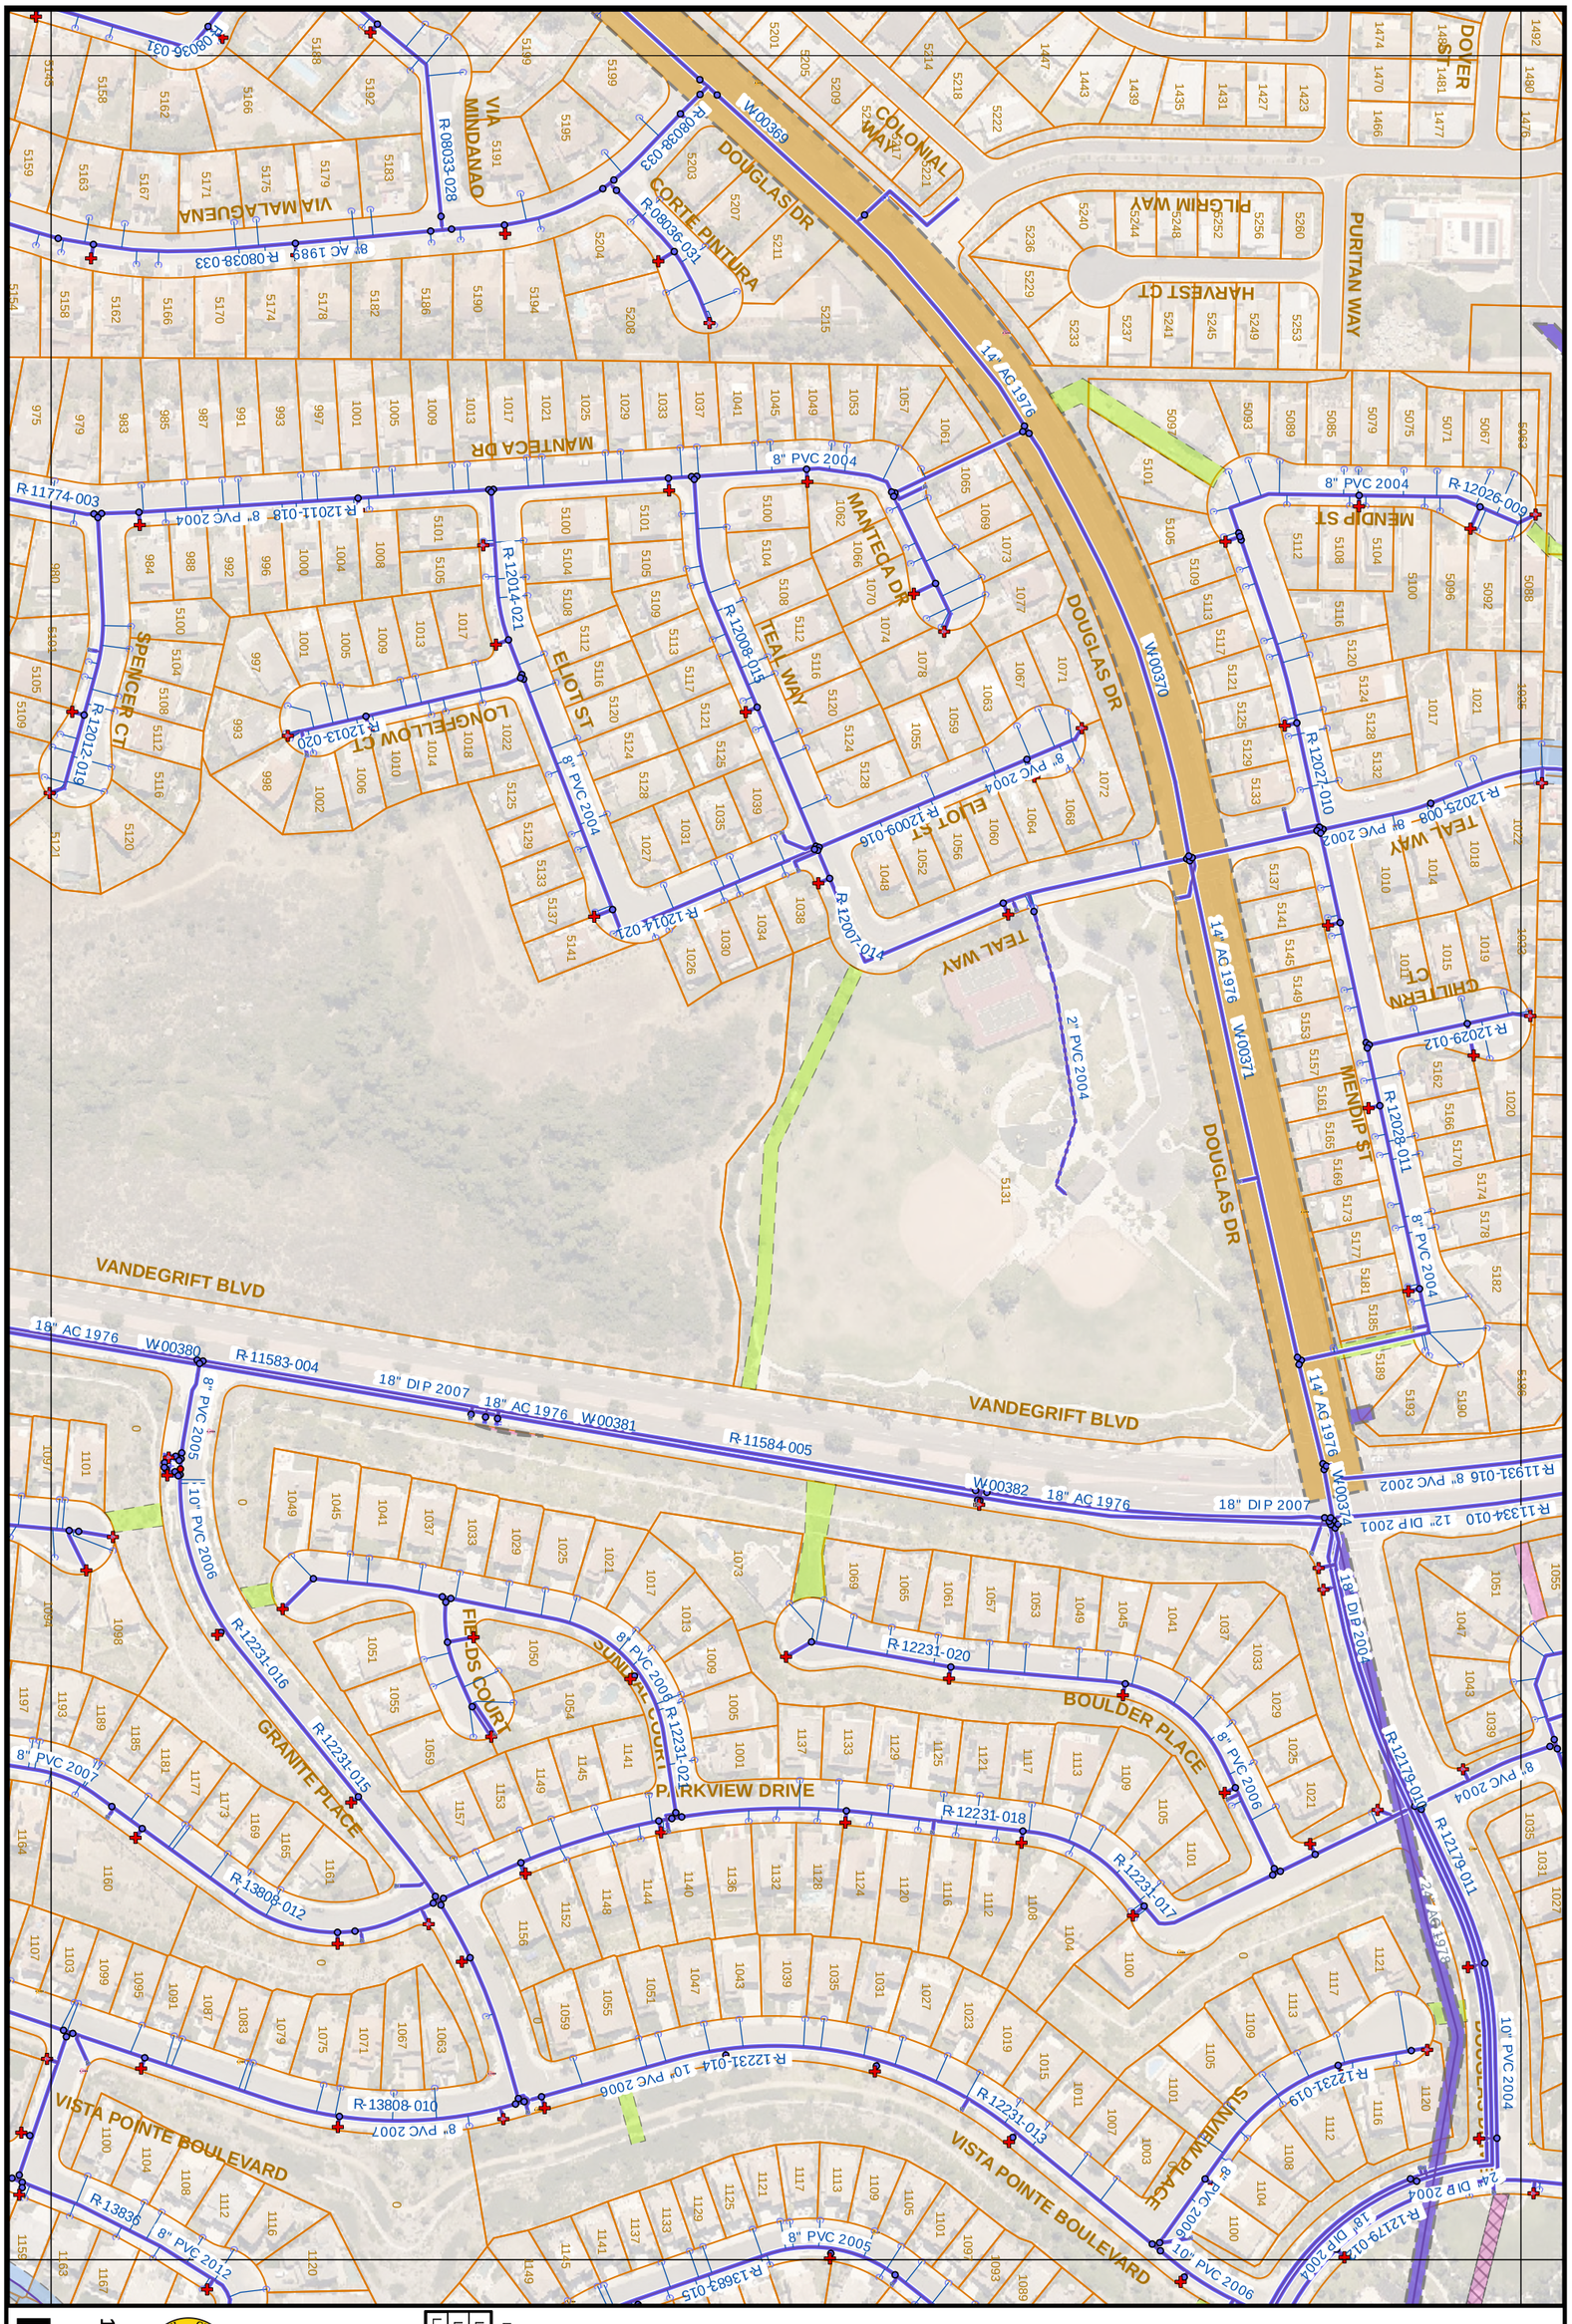

M9

1" = 200'

L10 M10 N10	L9 M9 N9	L8 M8 N8

PAGE INDEX

Water Atlas Map No. M9

- THIS MAP PREPARED SOLELY FOR ILLUSTRATION PURPOSE & IS NOT TO BE RELIED UPON FOR ENGINEERING DRAWINGS.
- SOME INFORMATION MAY NOT BE ACCURATE.

11/26/2019