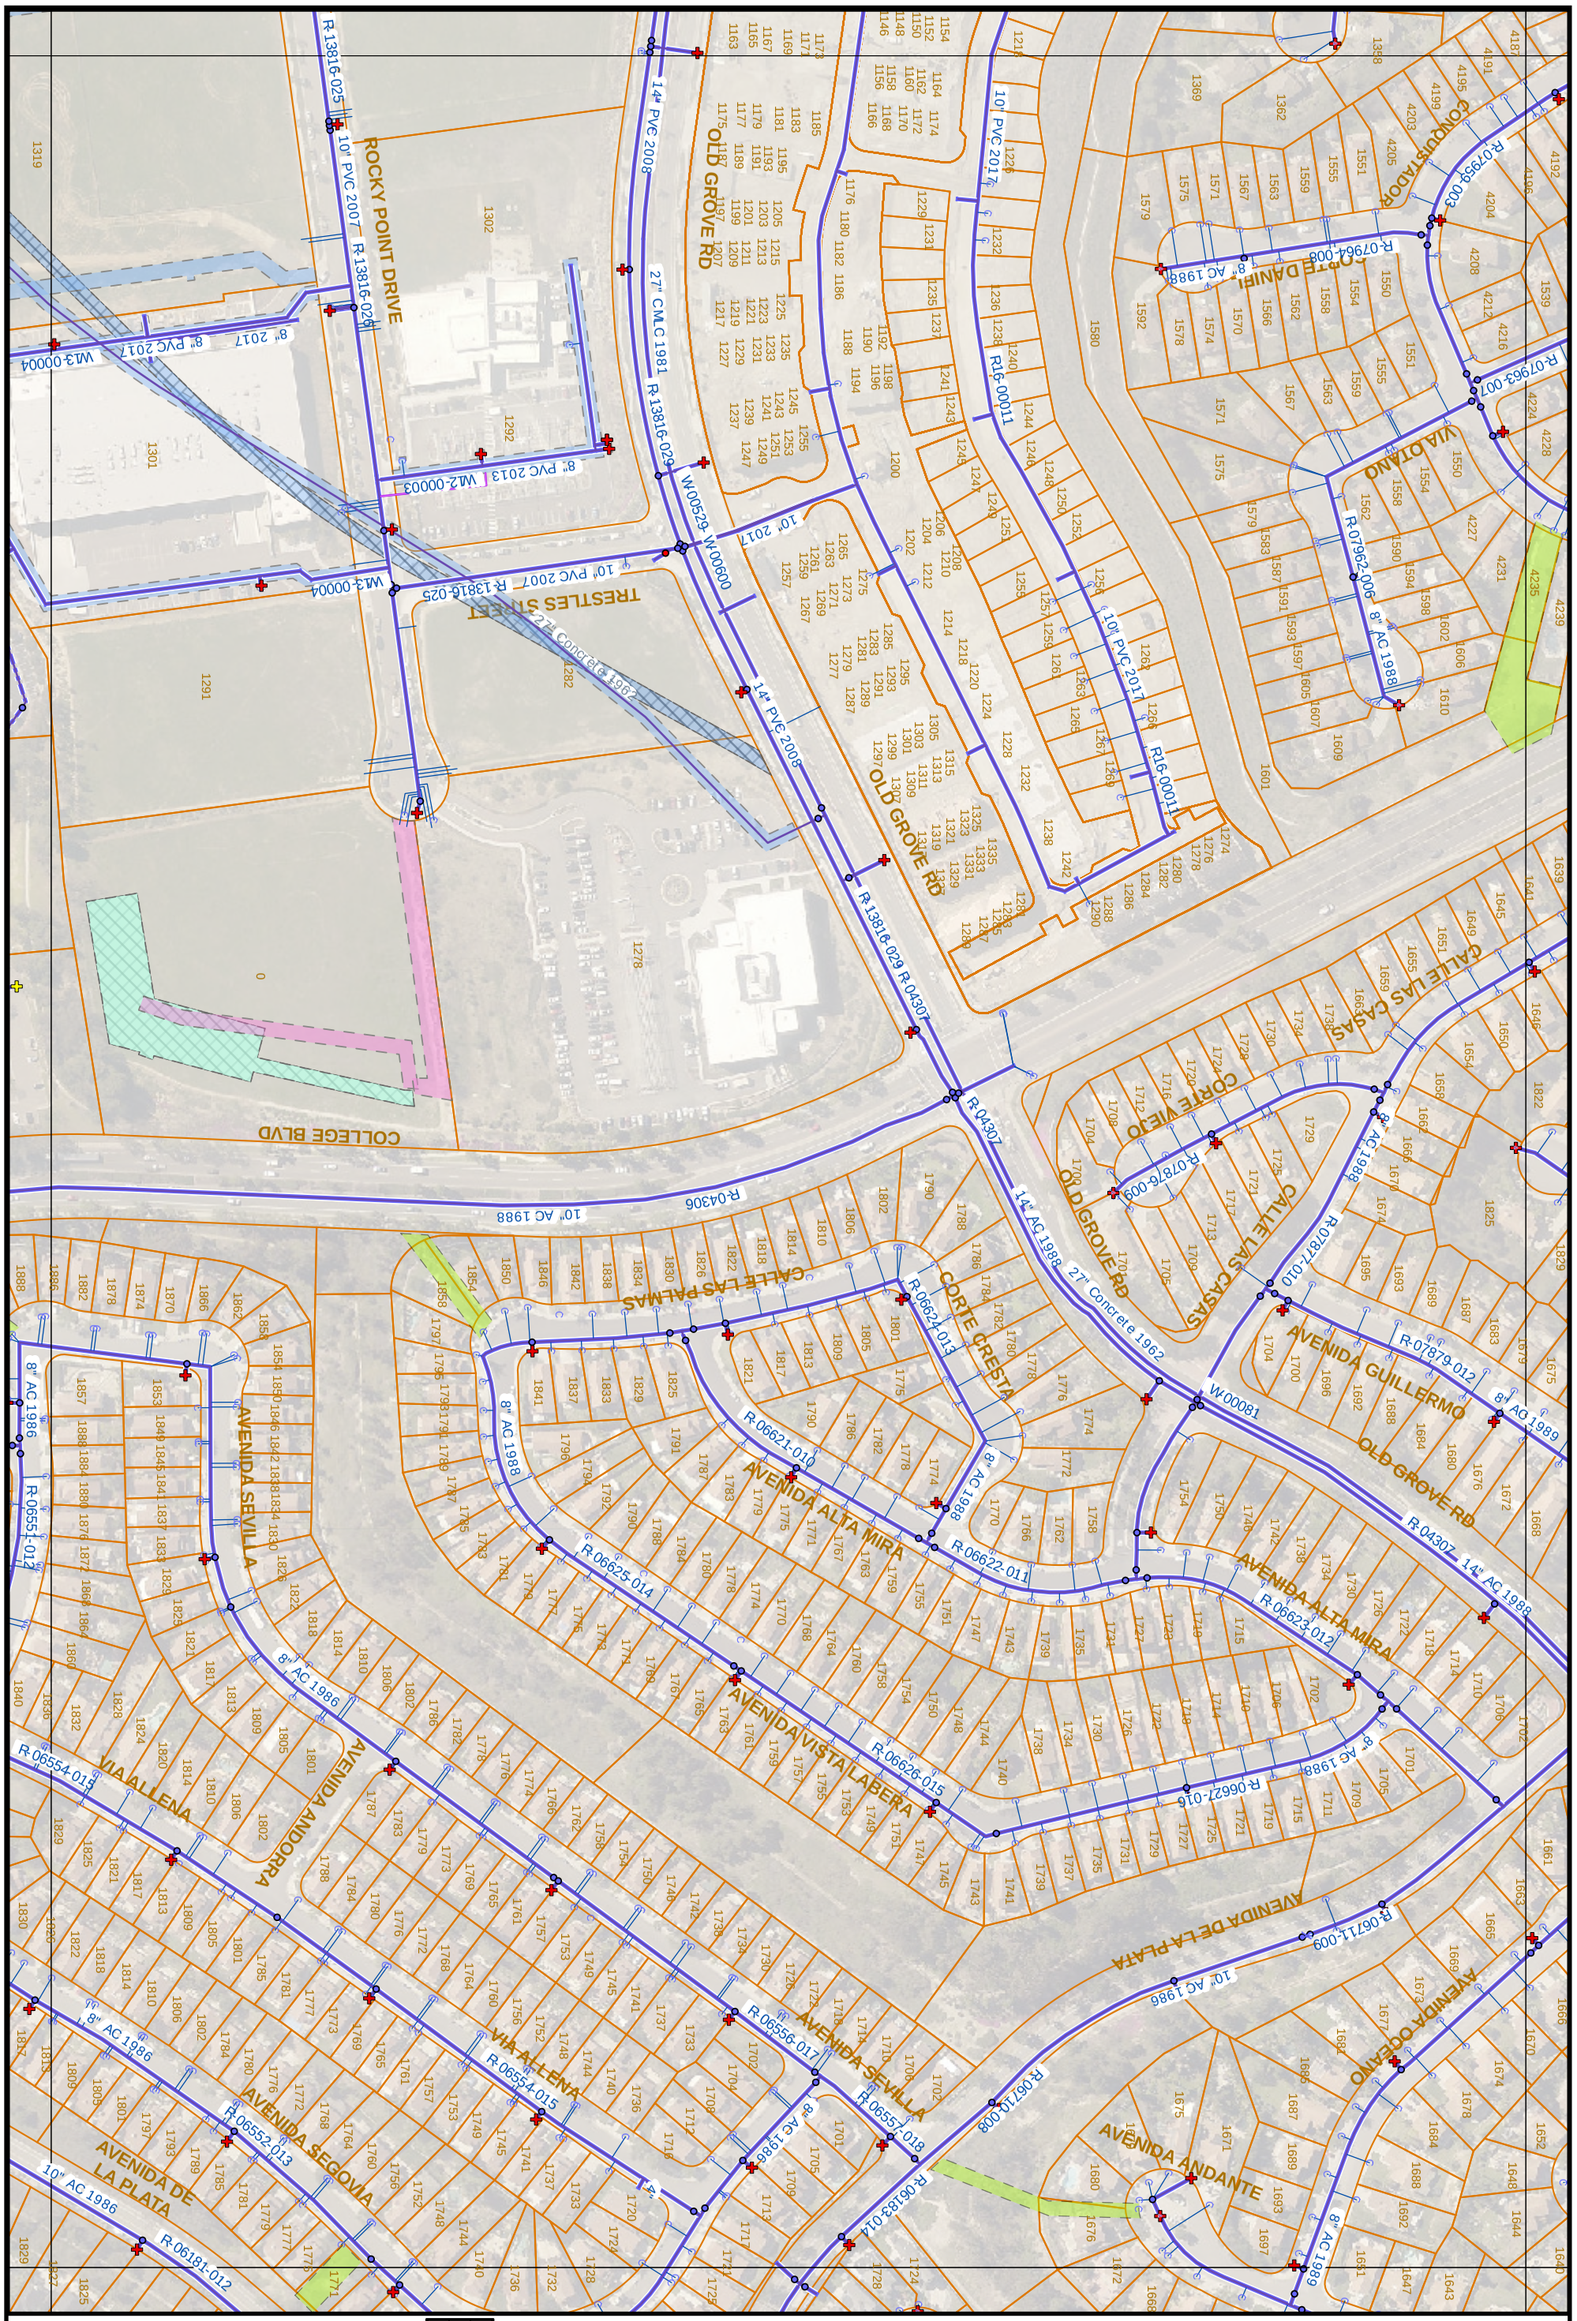

N19

1" = 200'

M20	M19	M18
N20	N19	N18
O20	O19	O18

PAGE INDEX

Water Atlas Map No. N19

- THIS MAP PREPARED SOLELY FOR ILLUSTRATION PURPOSE & IS NOT TO BE RELIED UPON FOR ENGINEERING DRAWINGS.
- SOME INFORMATION MAY NOT BE ACCURATE.

11/26/2019