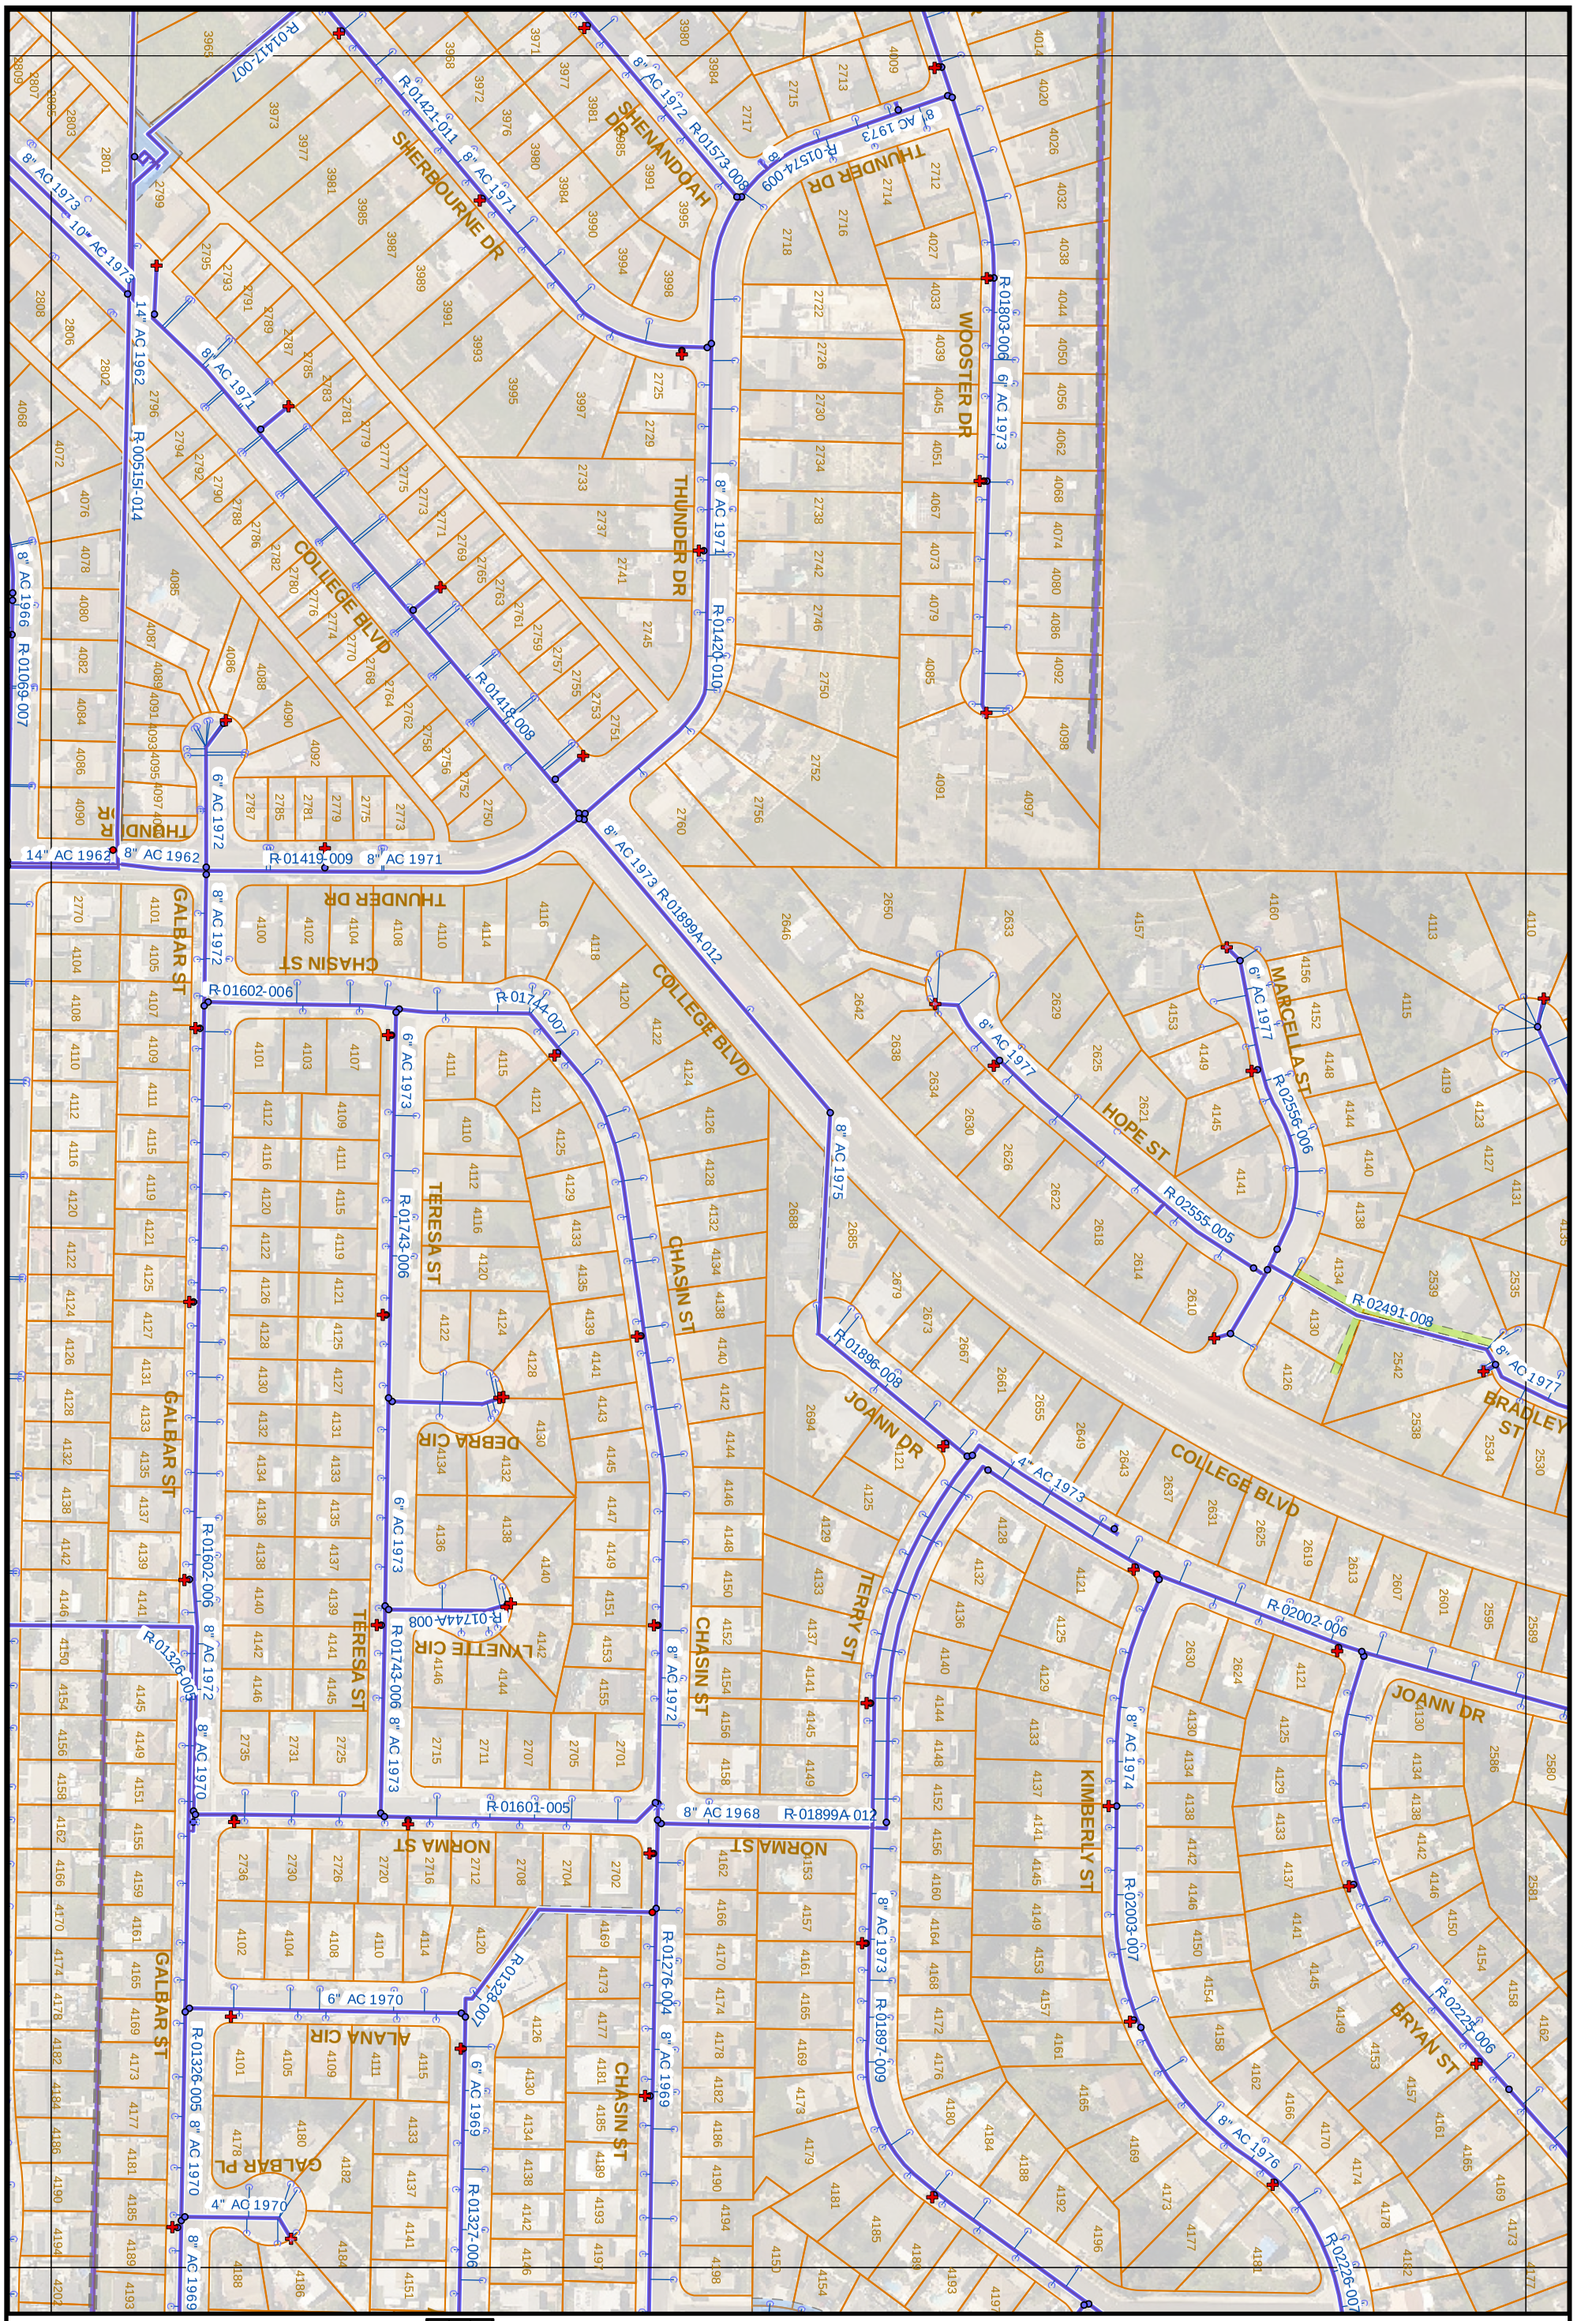

N22

1" = 200'

M21	N21	O21
M22	N22	O22
M23	N23	O23

PAGE INDEX

Water Atlas Map No. N22

- THIS MAP PREPARED SOLELY FOR ILLUSTRATION PURPOSE & IS NOT TO BE RELIED UPON FOR ENGINEERING DRAWINGS.
- SOME INFORMATION MAY NOT BE ACCURATE.

11/26/2019