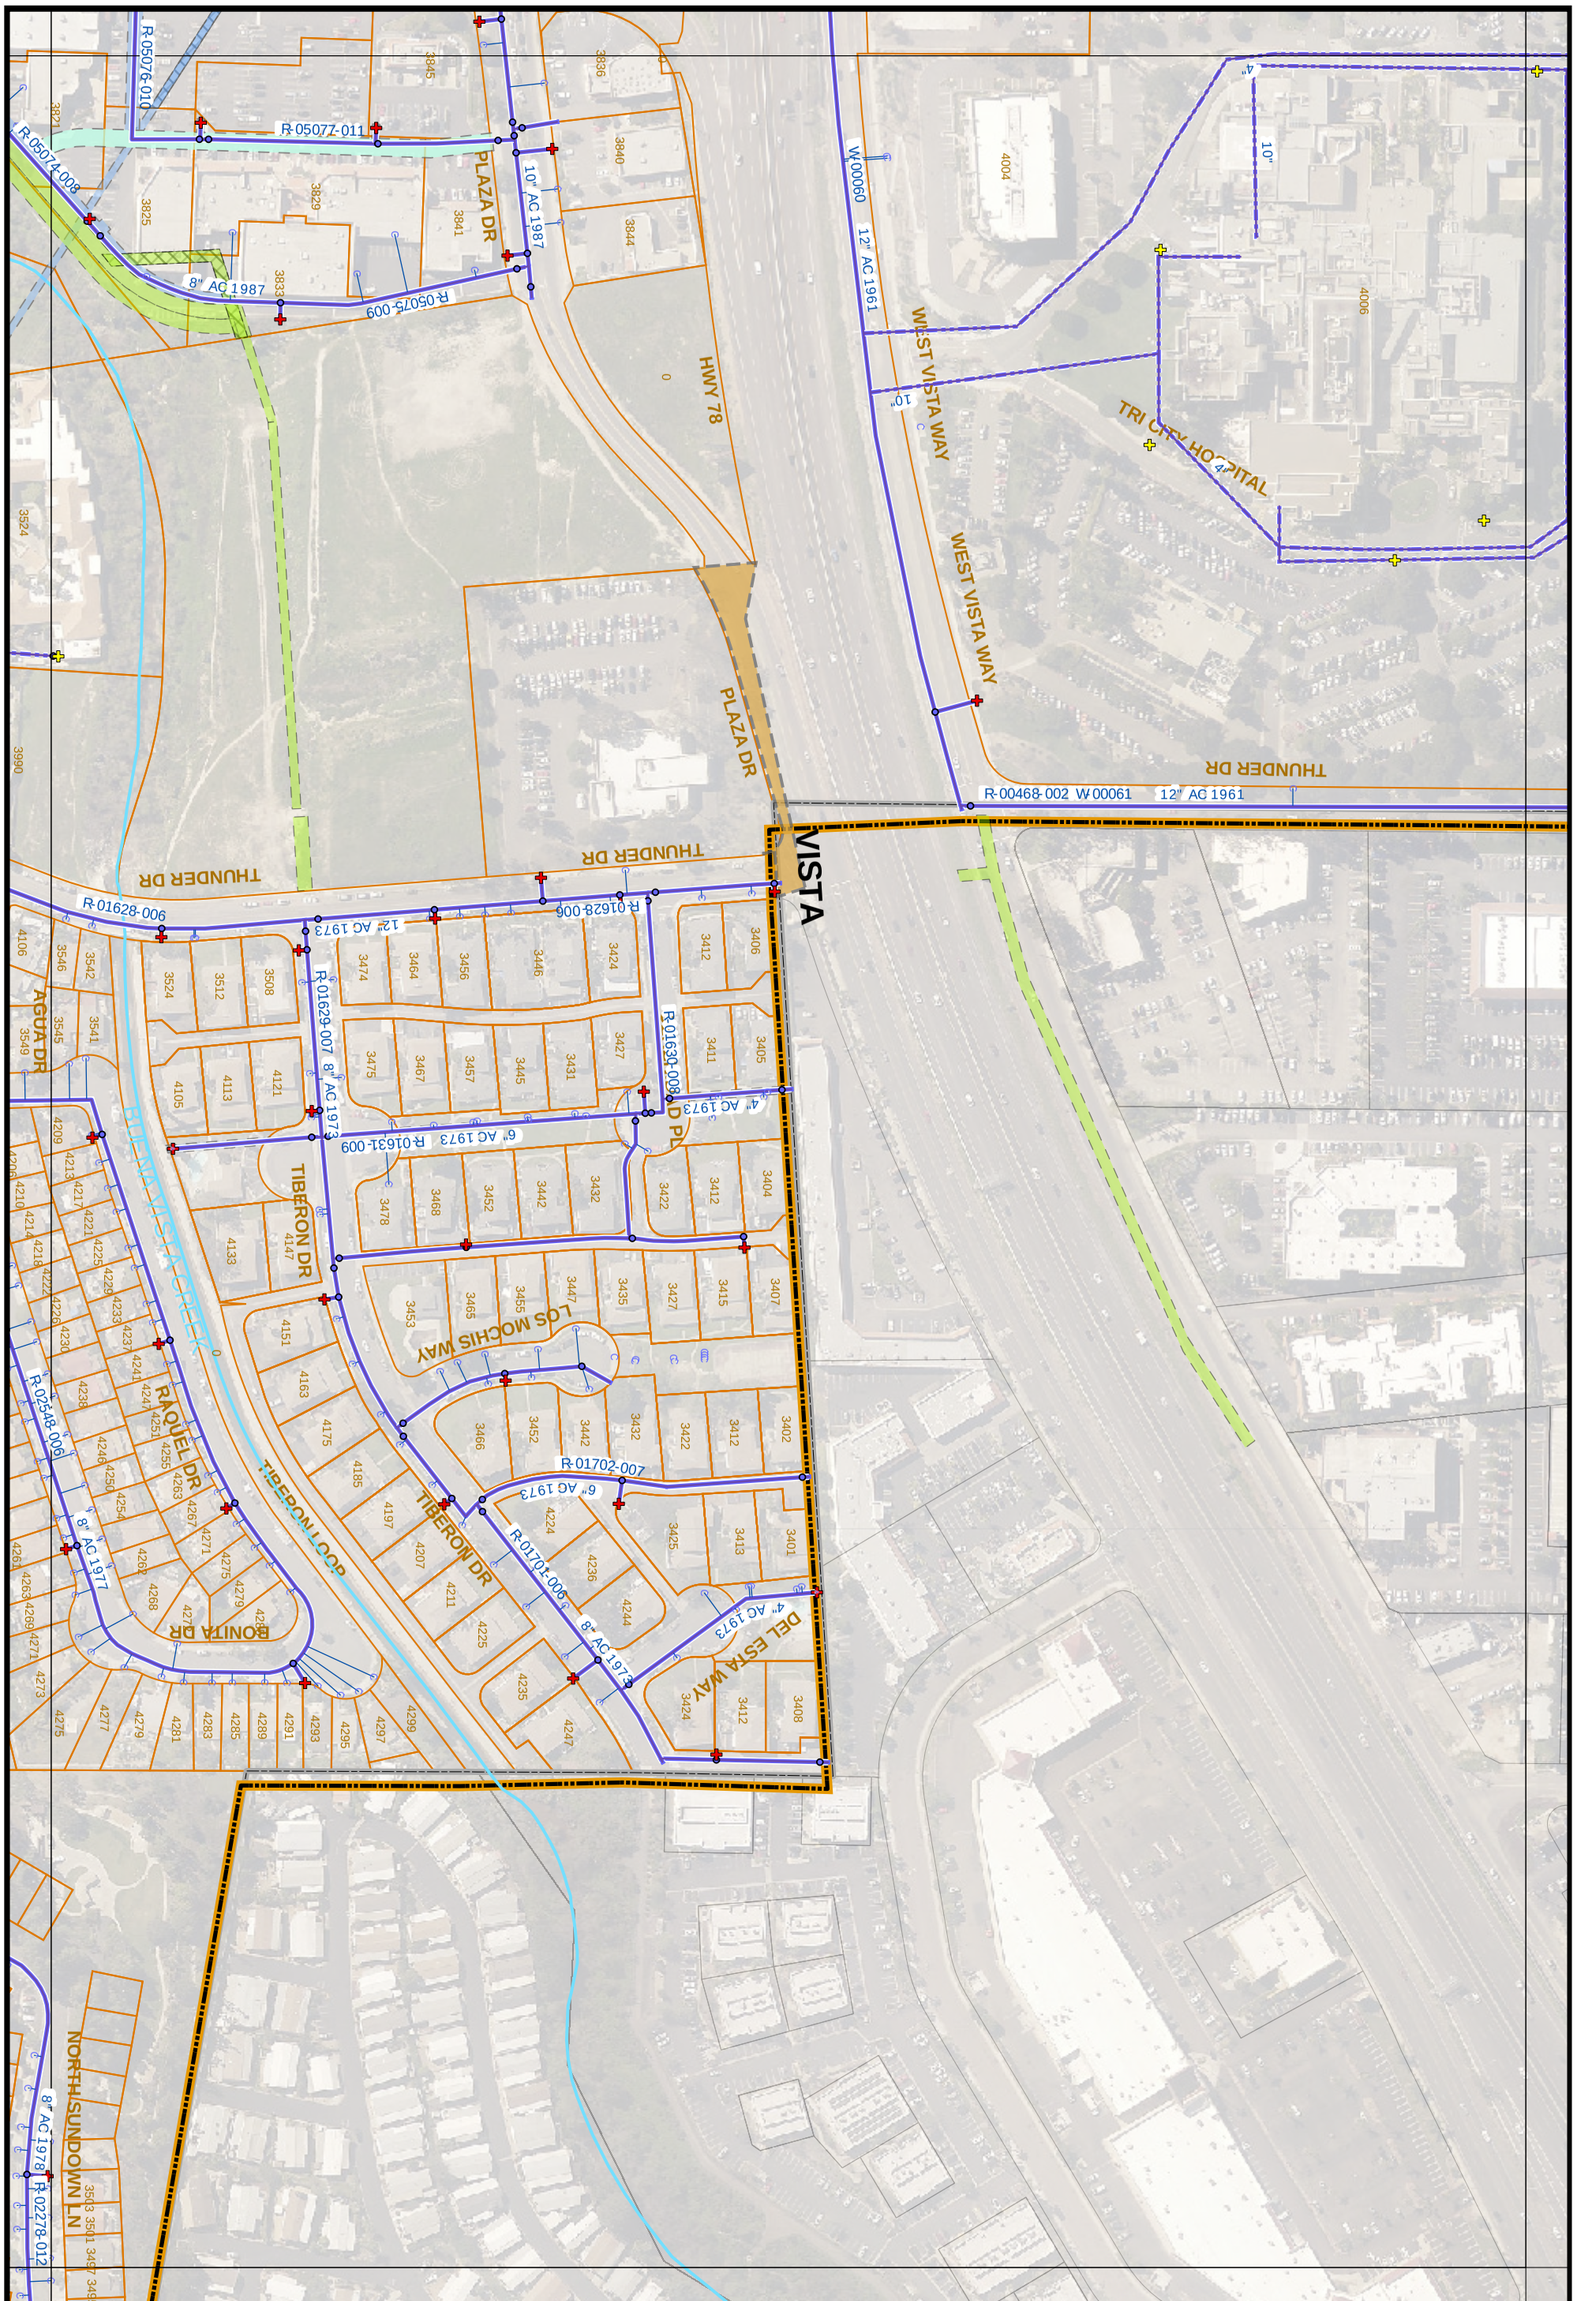

N25

1" = 200'

M26 N26 O26	M25 N25 O25	M24 N24 O24

PAGE INDEX

Water Atlas Map No. N25

- THIS MAP PREPARED SOLELY FOR ILLUSTRATION PURPOSE & IS NOT TO BE RELIED UPON FOR ENGINEERING DRAWINGS.
- SOME INFORMATION MAY NOT BE ACCURATE.

11/26/2019