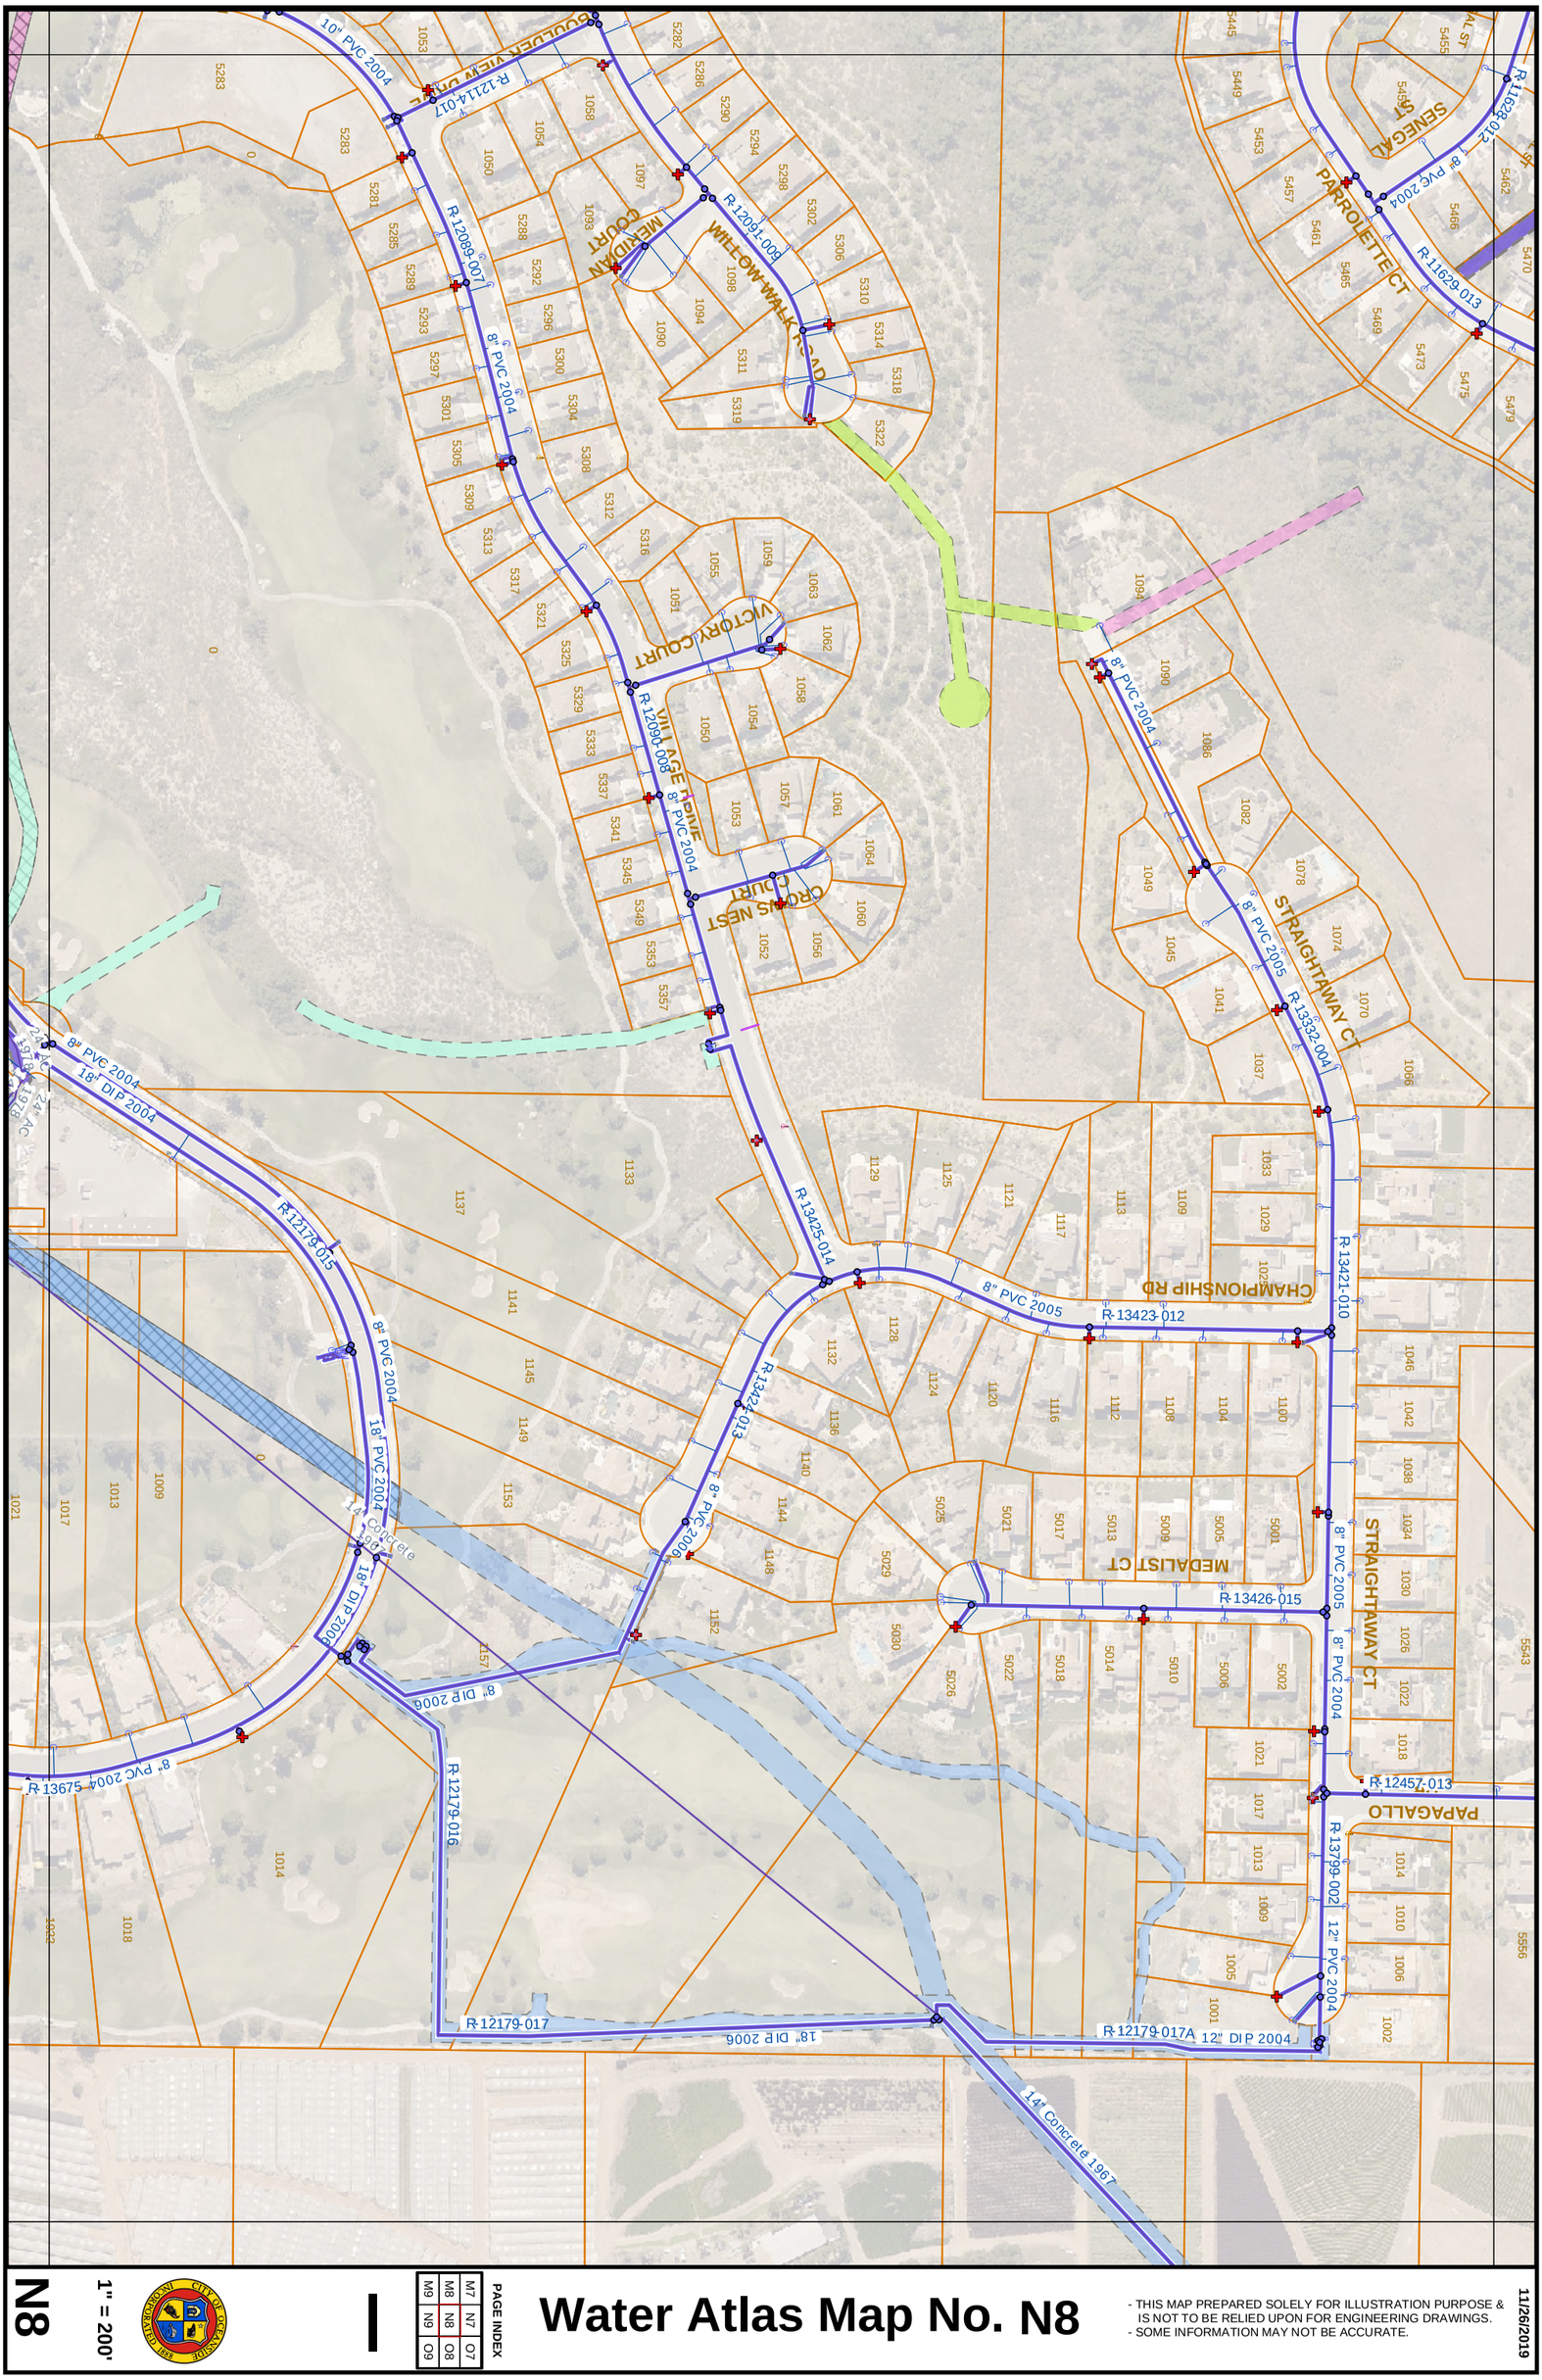

N8

1" = 200'

M9	M8	M7
N9	N8	N7
O9	O8	O7

PAGE INDEX

Water Atlas Map No. N8

- THIS MAP PREPARED SOLELY FOR ILLUSTRATION PURPOSE & IS NOT TO BE RELIED UPON FOR ENGINEERING DRAWINGS.
- SOME INFORMATION MAY NOT BE ACCURATE.

11/26/2019