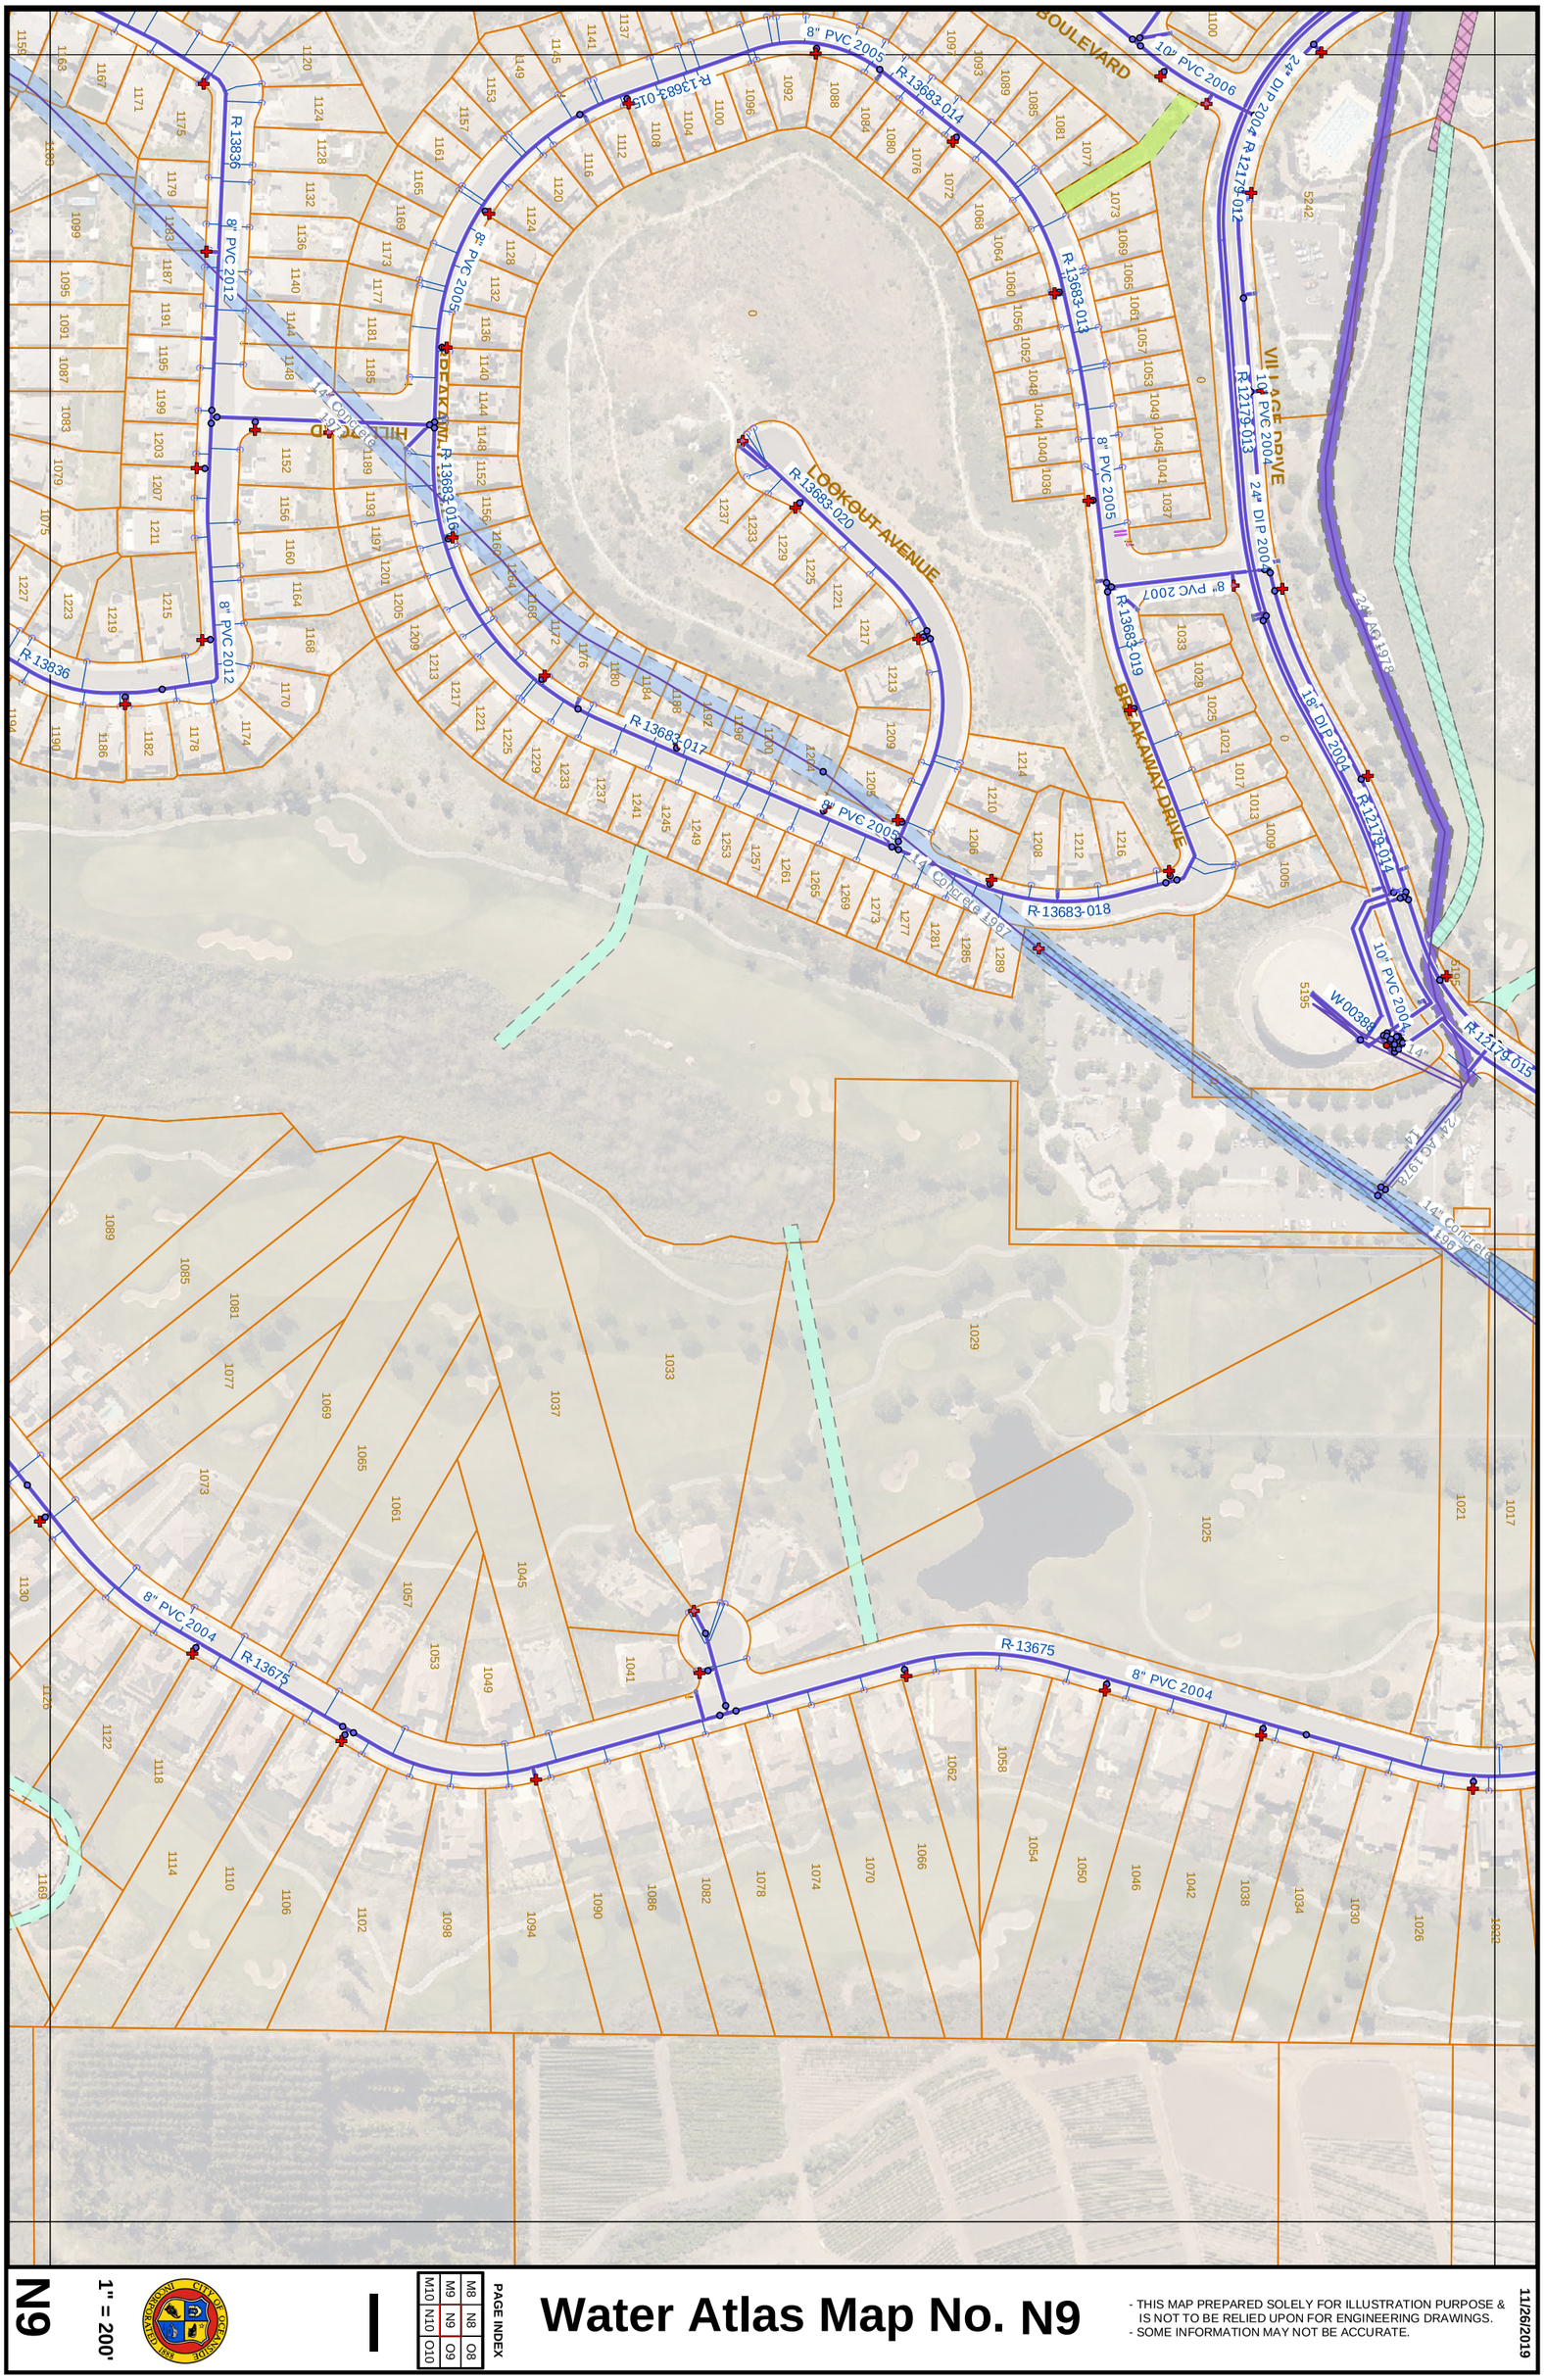

N9

1" = 200'

M10	N10	O10
M9	N9	O9
M8	N8	O8

PAGE INDEX

Water Atlas Map No. N9

- THIS MAP PREPARED SOLELY FOR ILLUSTRATION PURPOSE & IS NOT TO BE RELIED UPON FOR ENGINEERING DRAWINGS.
- SOME INFORMATION MAY NOT BE ACCURATE.

11/26/2019