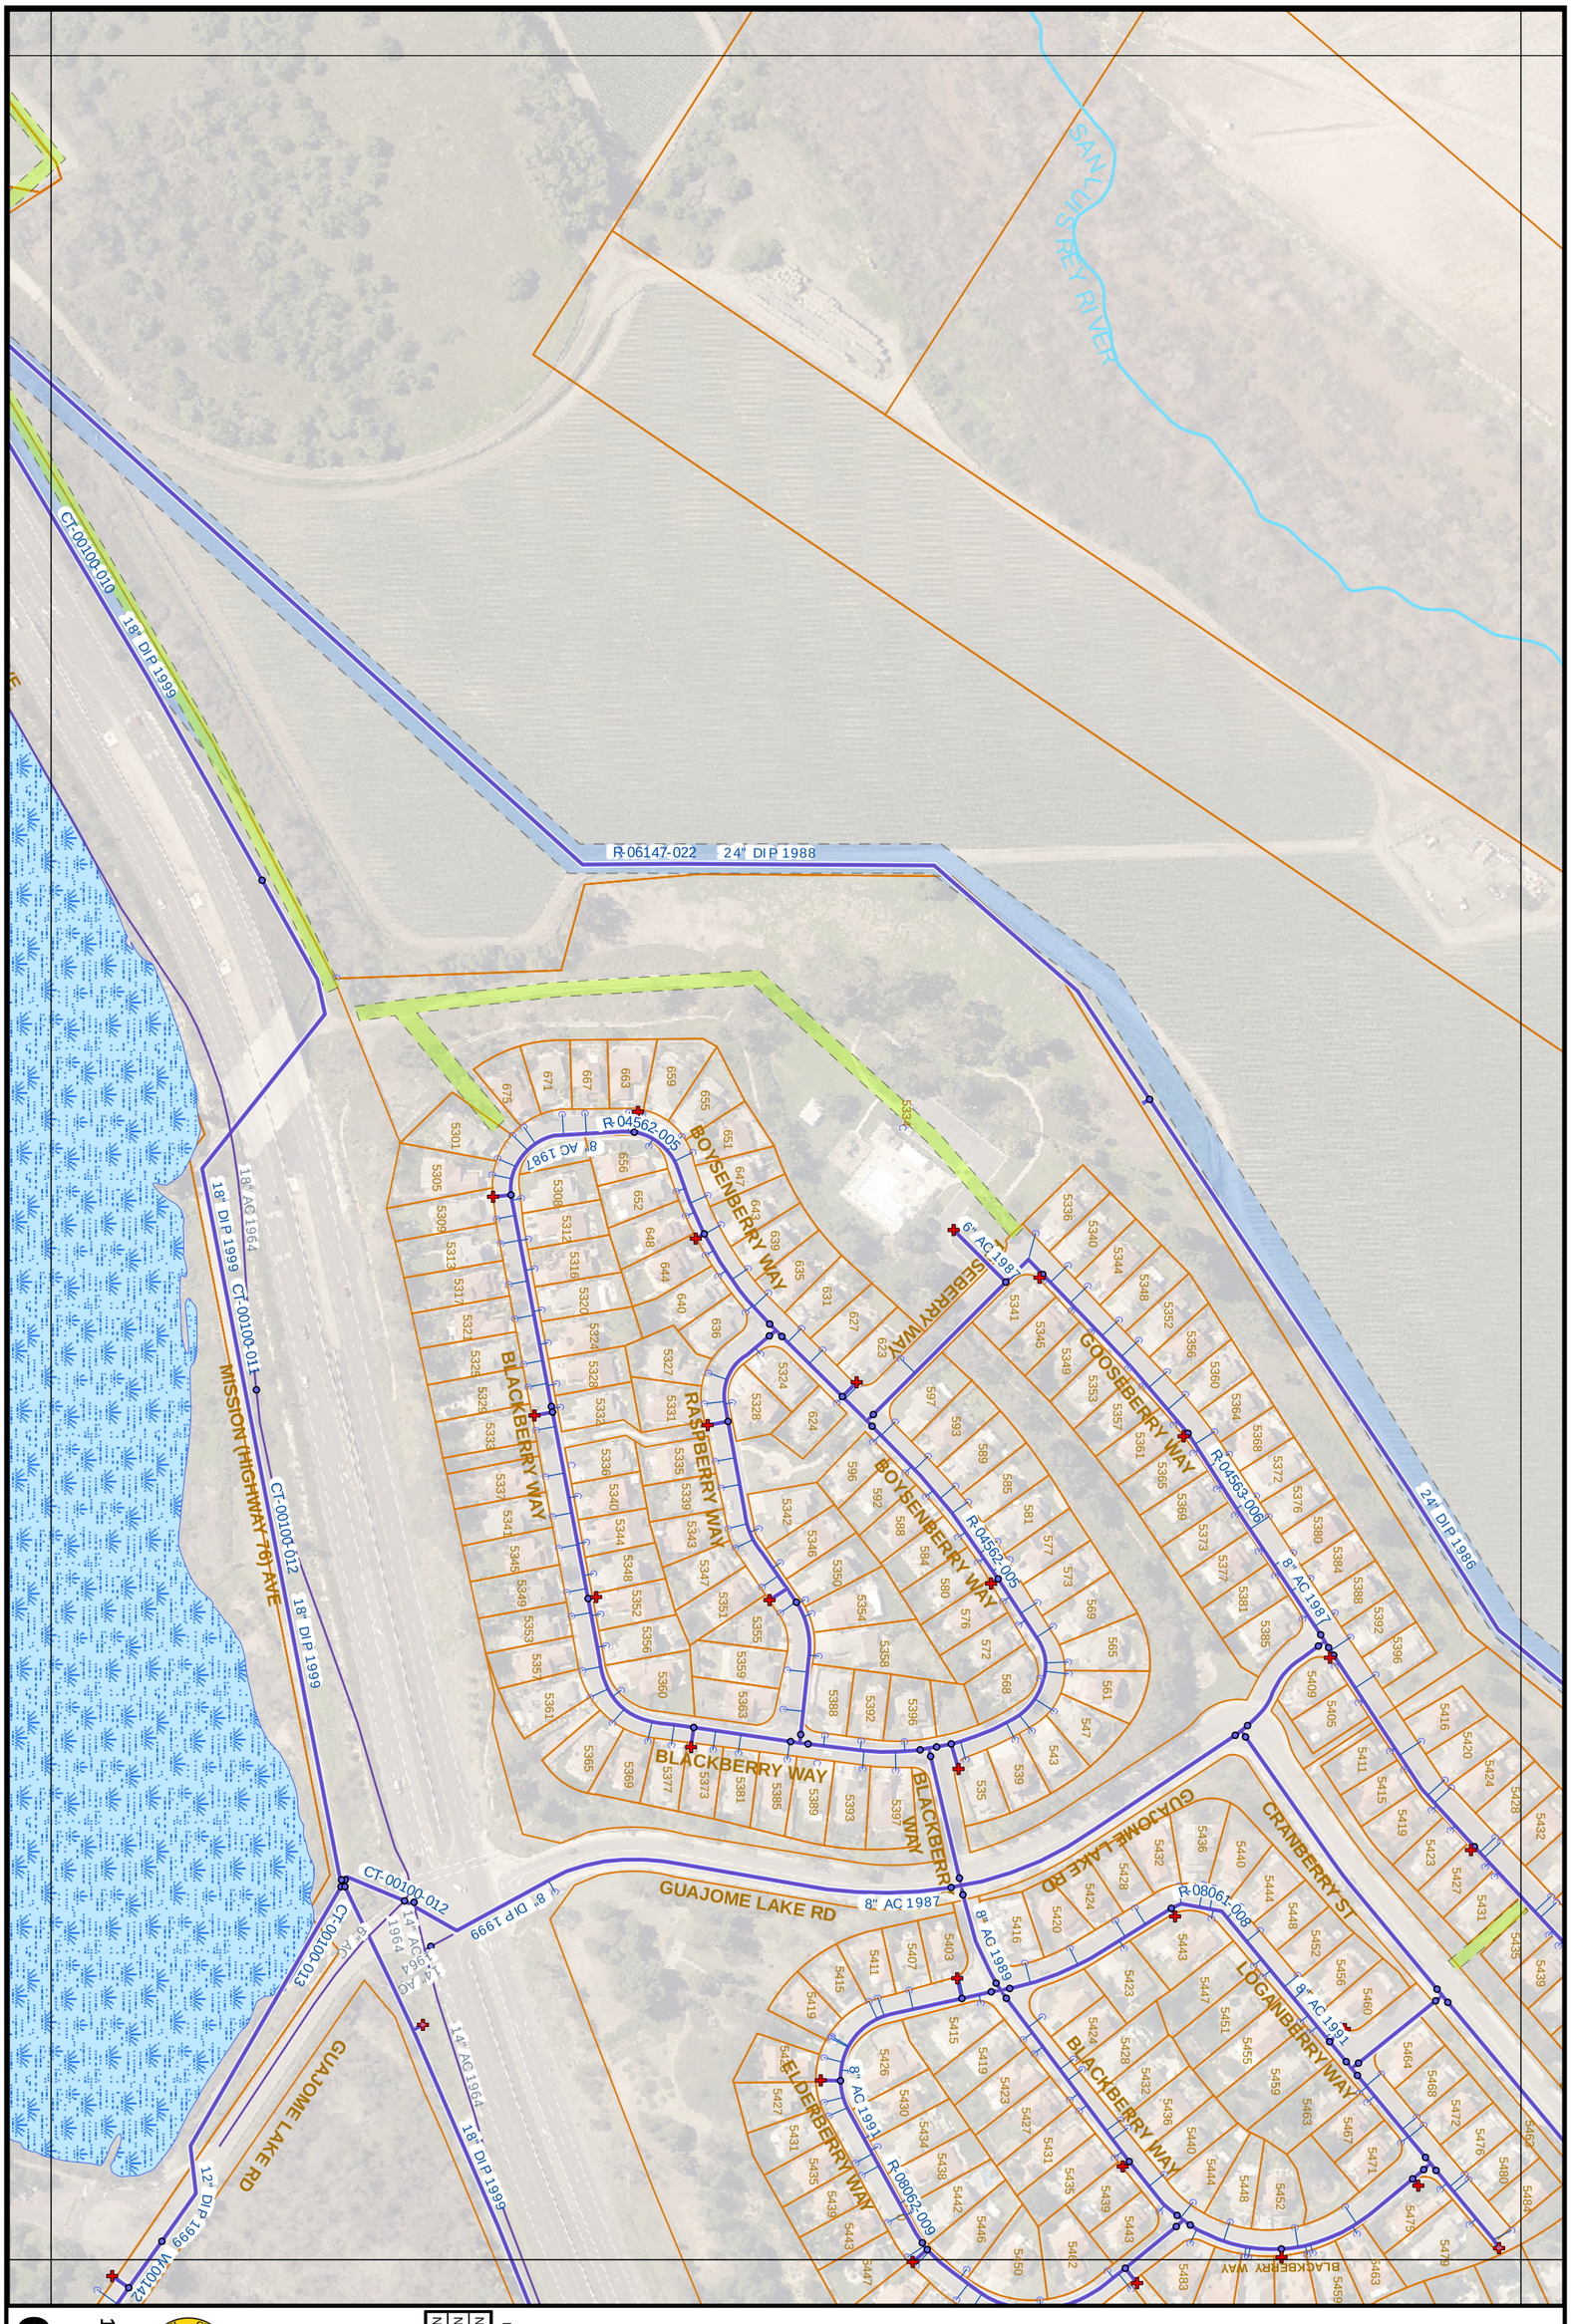

O13

1" = 200'

N14	N13	N12
O14	O13	O12
P14	P13	P12

PAGE INDEX

Water Atlas Map No. O13

- THIS MAP PREPARED SOLELY FOR ILLUSTRATION PURPOSE & IS NOT TO BE RELIED UPON FOR ENGINEERING DRAWINGS.
- SOME INFORMATION MAY NOT BE ACCURATE.

11/26/2019