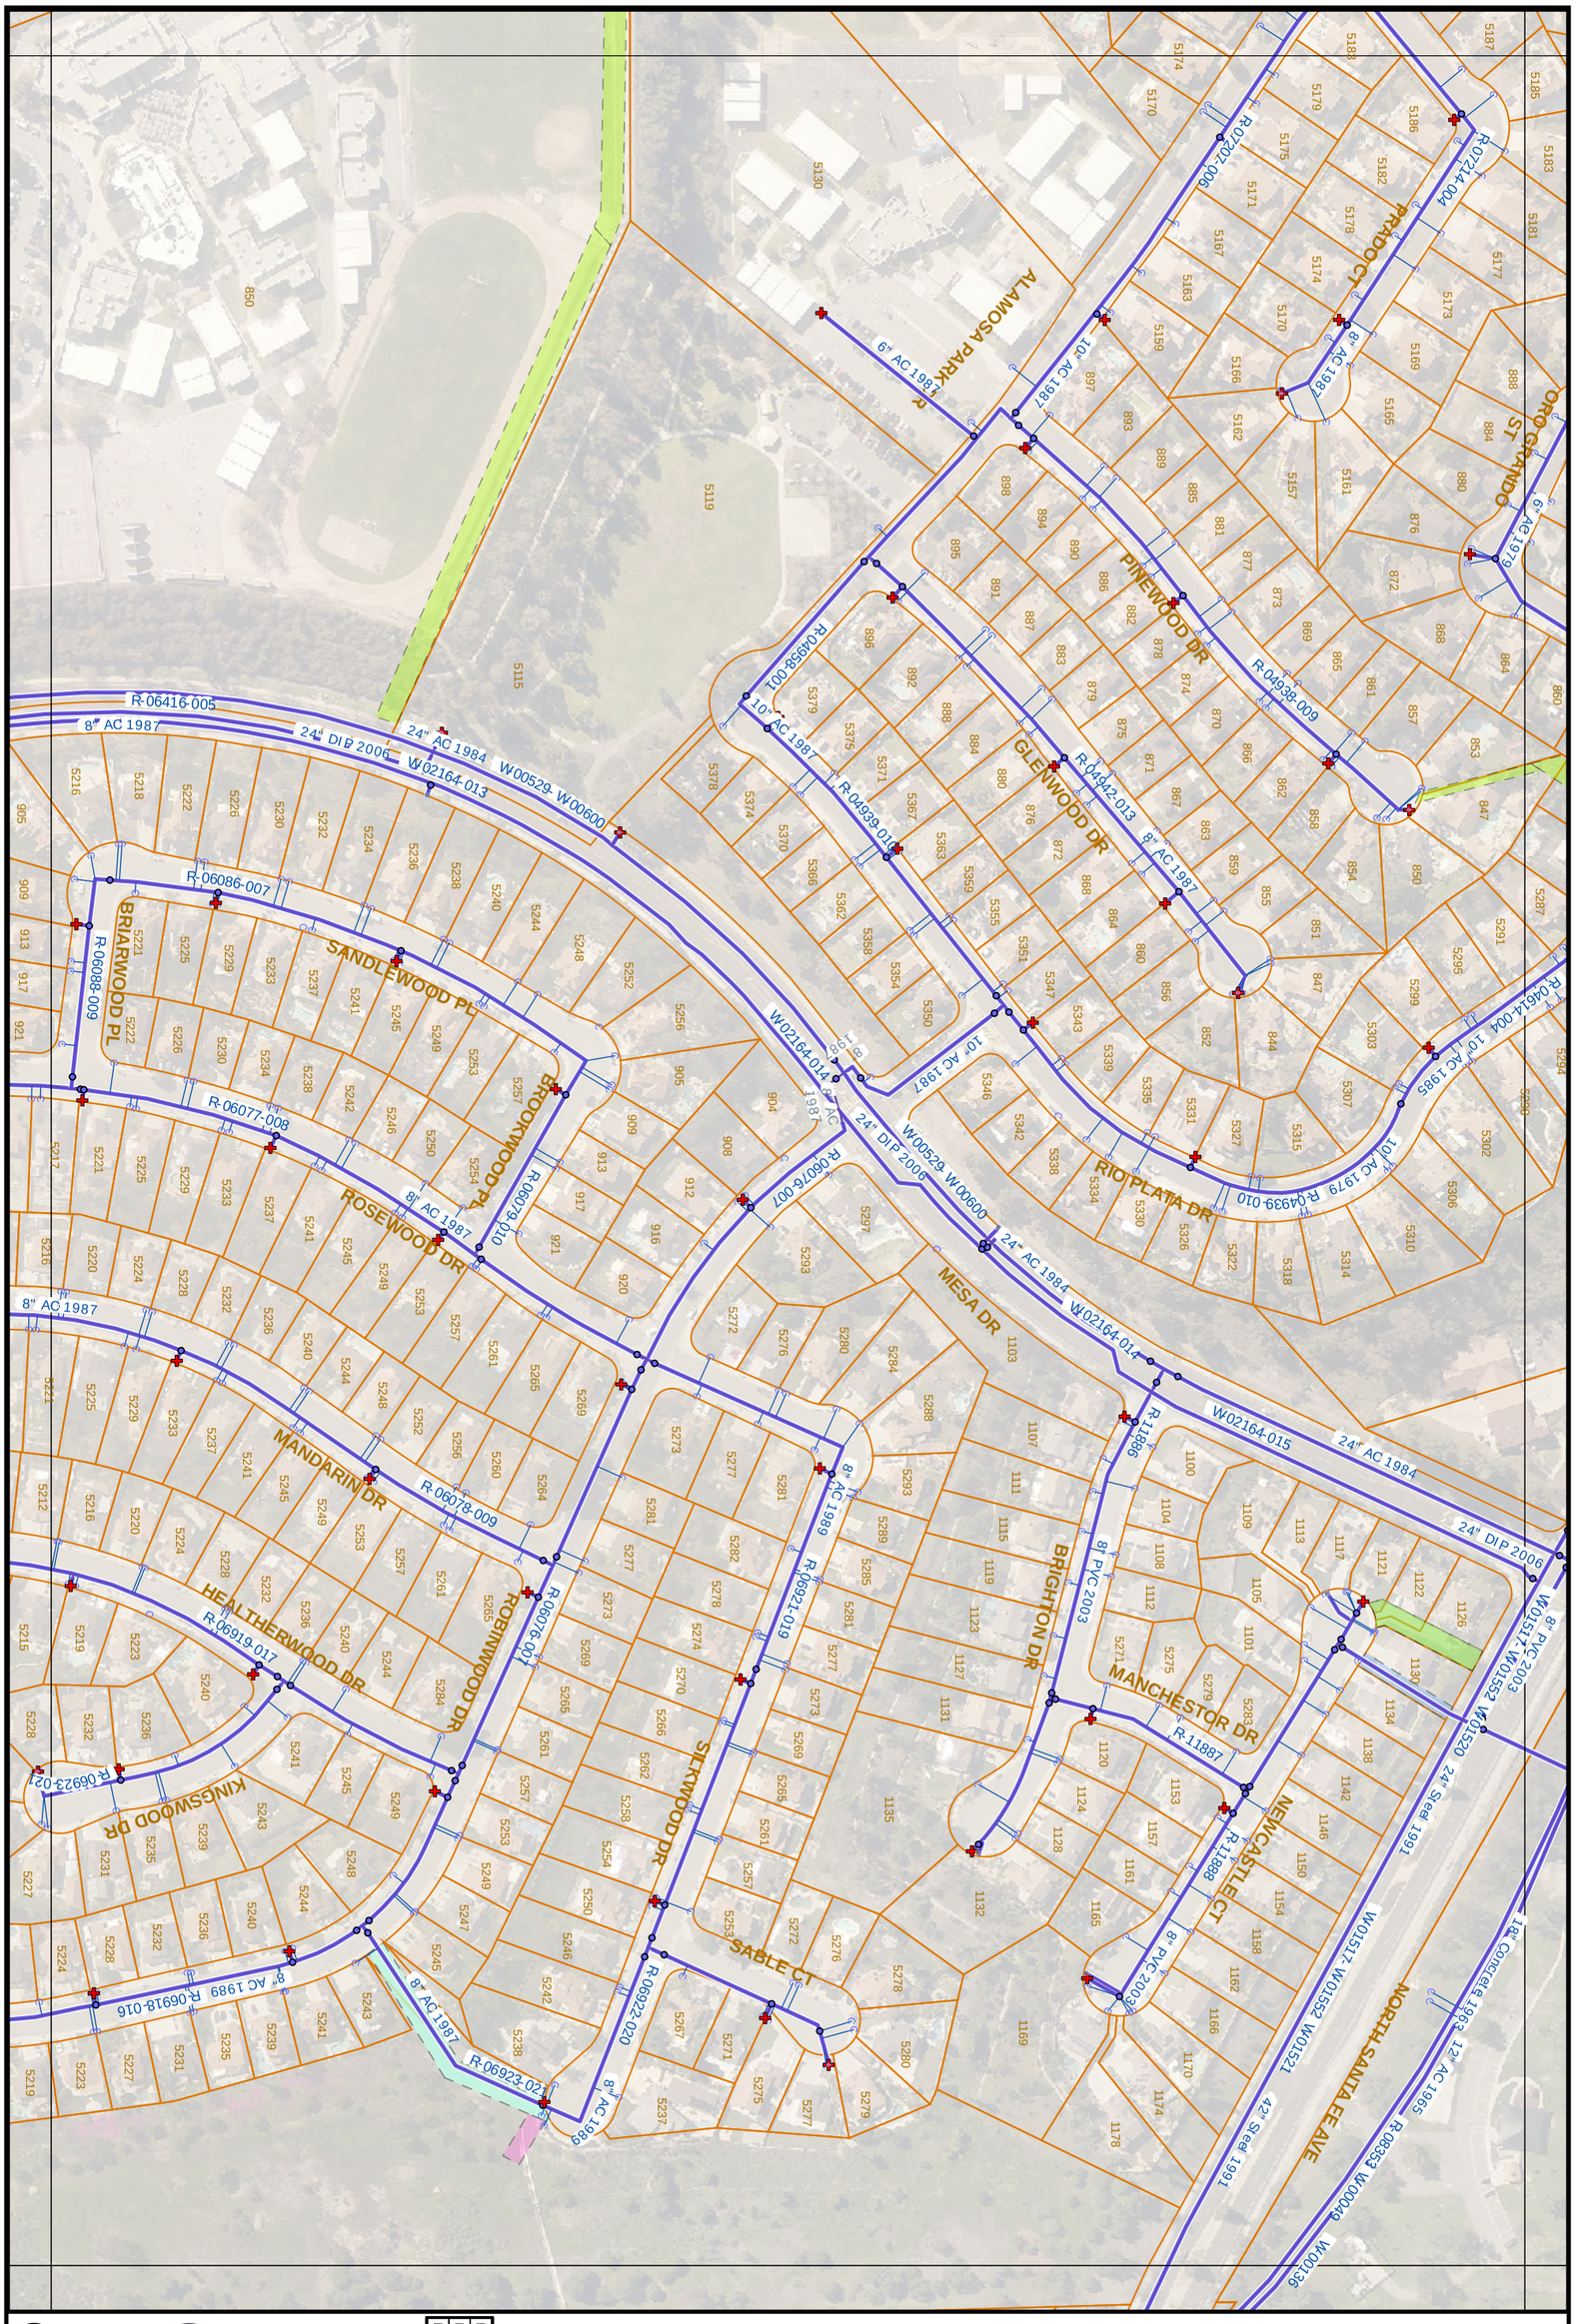

O15

1" = 200'

N16 O16 P16	N15 O15 P15	N14 O14 P14

PAGE INDEX

Water Atlas Map No. O15

- THIS MAP PREPARED SOLELY FOR ILLUSTRATION PURPOSE & IS NOT TO BE RELIED UPON FOR ENGINEERING DRAWINGS.
- SOME INFORMATION MAY NOT BE ACCURATE.

11/26/2019