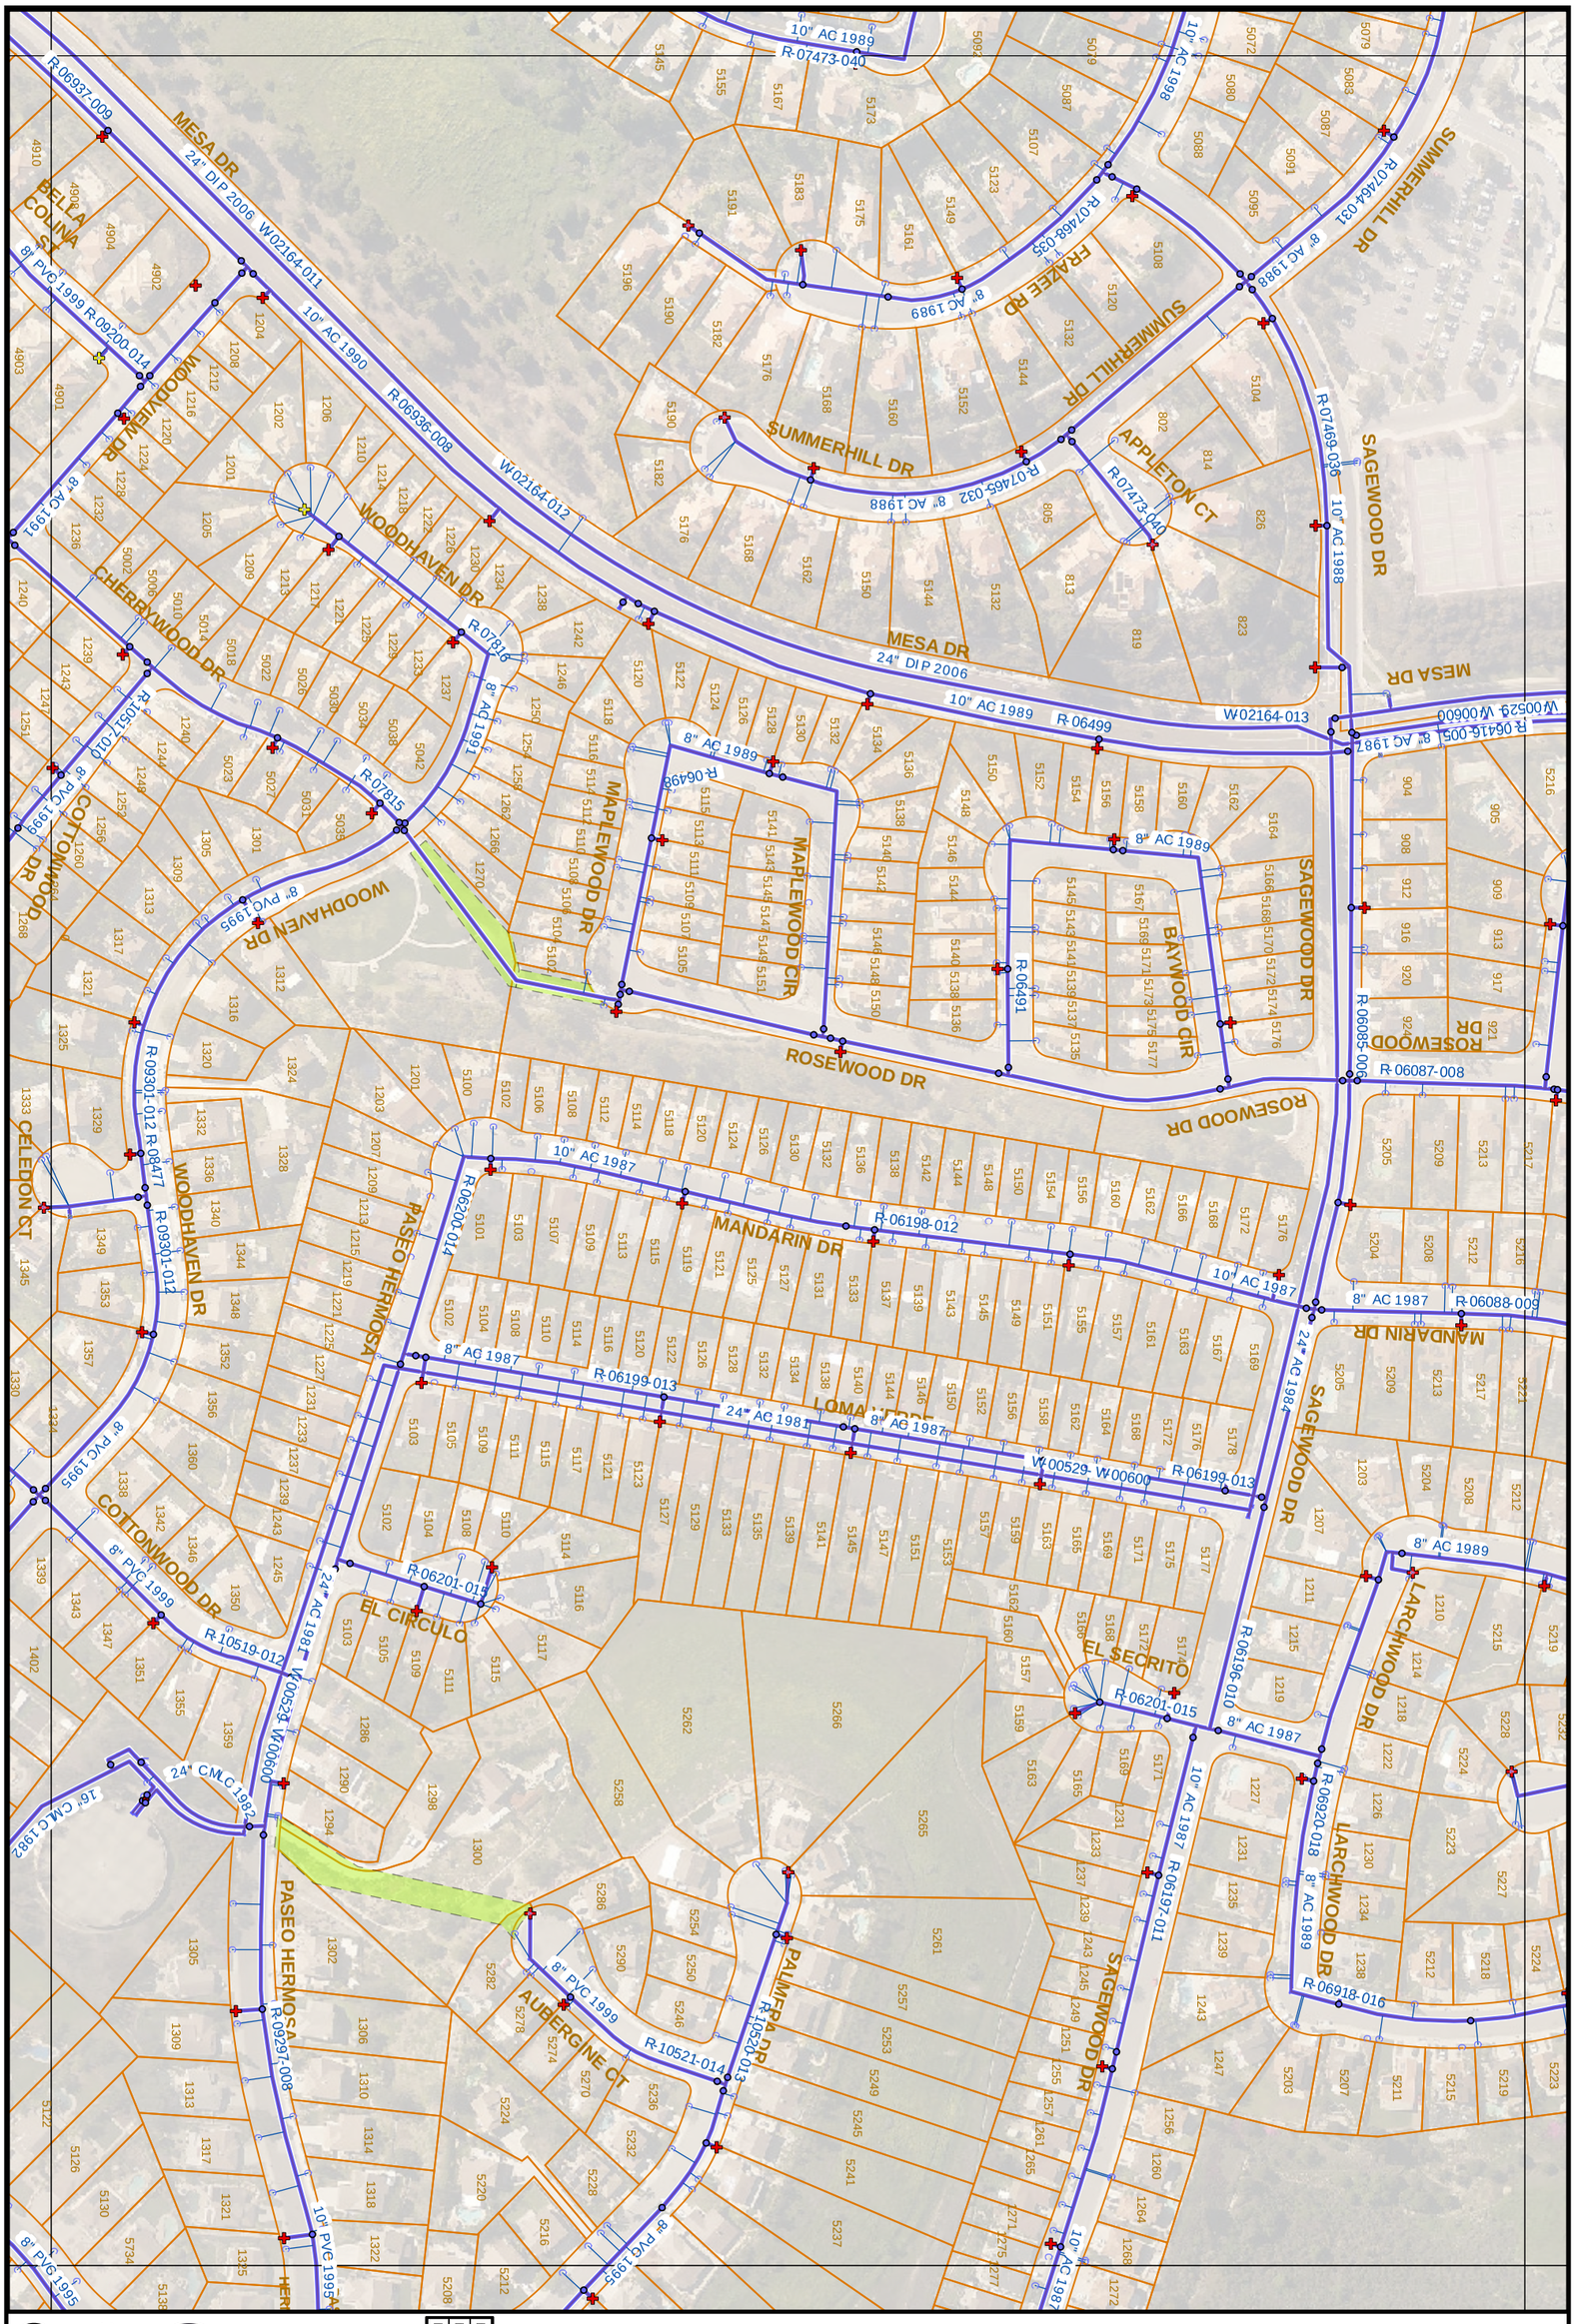

O16

1" = 200'

N17	O17	P17
N16	O16	P16
N15	O15	P15

PAGE INDEX

Water Atlas Map No. O16

- THIS MAP PREPARED SOLELY FOR ILLUSTRATION PURPOSE & IS NOT TO BE RELIED UPON FOR ENGINEERING DRAWINGS.
- SOME INFORMATION MAY NOT BE ACCURATE.

11/26/2019