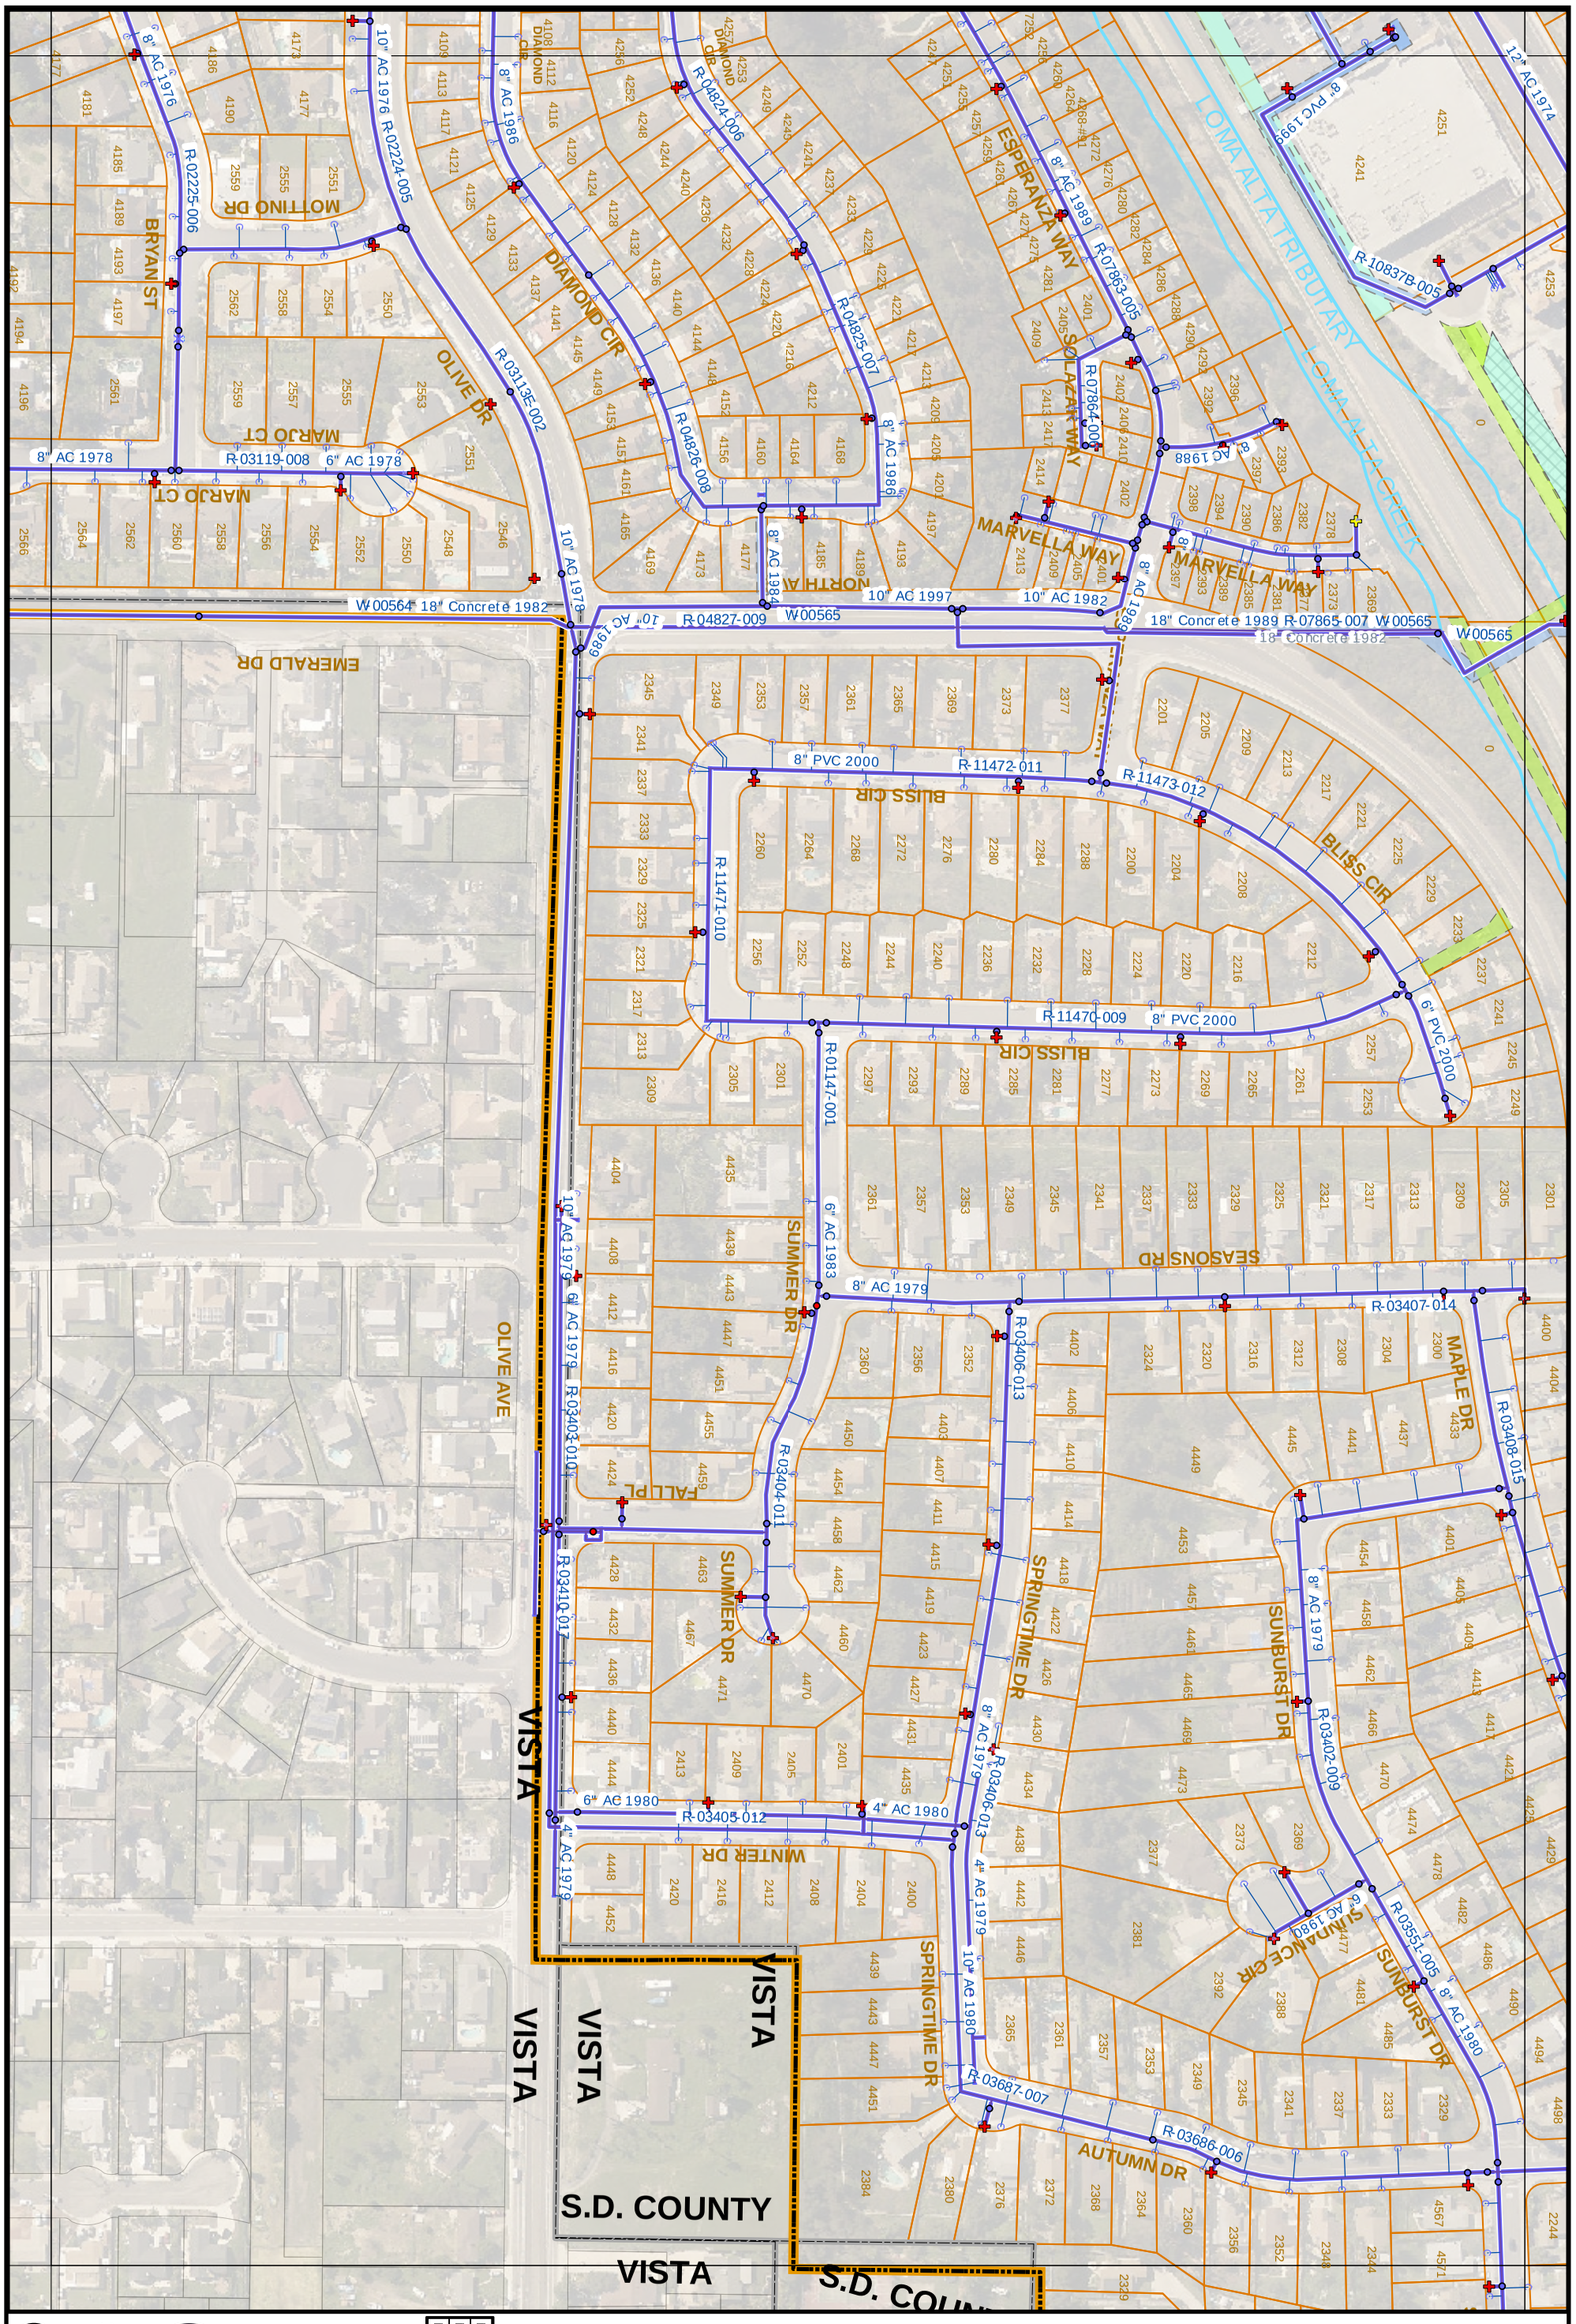

O21

1" = 200'

N22	N21	N20
O22	O21	O20
	P21	P20

PAGE INDEX

Water Atlas Map No. O21

- THIS MAP PREPARED SOLELY FOR ILLUSTRATION PURPOSE & IS NOT TO BE RELIED UPON FOR ENGINEERING DRAWINGS.
- SOME INFORMATION MAY NOT BE ACCURATE.

11/26/2019